


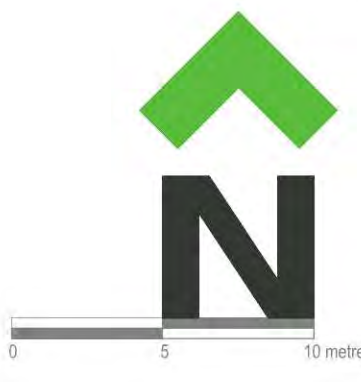

LEGEND

APPLICATION BOUNDARY

EXISTING TREES / VEGETATION

Softworks

SEMI-MATURE TREE

EXTRA HEAVY STANDARD TREE

STANDARD TREE

ORNAMENTAL HEDGE PLANTING

NATIVE HEDGE PLANTING

ORNAMENTAL SHRUB / HERBACEOUS / GRASS PLANTING

CLIMBING SHRUB PLANTING

AG-s AMENITY GRASS SEEDING - 'A22 (Low Maintenance)' seed mix by Geminal Seeds Ltd or equal and approved. 50g / m², overseed rate: 20g/m².

AG-1 AMENITY GRASS TURF - 'Medallion' turf by Rolven or equal and approved.

SW SWALE SEEDING - 'A16' (Reclamation) seed mix by Geminal Seeds Ltd or equal and approved. 50g / m², overseed rate: 20g/m².

GRAVEL - pea shingle laid to a depth of 100mm over non-biodegradable geotextile membrane. Finished level to be 20mm below adjacent ground level.

- Notes**
- Refer to CSA/3823/101 for Planting Specification.
 - Refer to CSA/3823/103 for Plant Schedule.
 - Refer to CSA/3823/104-106 for Hard Landscape Proposals.
 - Refer to CSA/3823/107-110 for Public Open Space Landscape Proposals.

CSA
environmental

Don'ts Barns, High Street,
Aishwell, Hertfordshire SG7 5NT

01462 743647
cshwell@csaenvironmental.co.uk
csoenvironmental.co.uk

Project: Land East of 1st Lane, Walberton

Title: Soft Landscape Proposals
Sheet 2 of 3

Client: Linden Homes

Scale: 1:250 @ A0

Date: September 2020

Drawing No: CSA/3823/102

Drawn: SW

Checked: GC

Rev

