


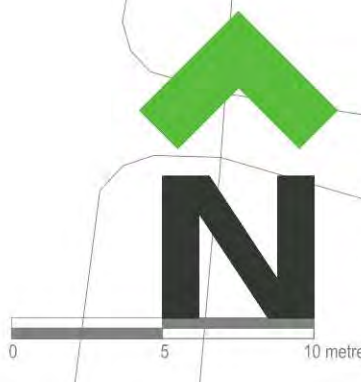

FOR PUBLIC OPEN SPACE
PROPOSALS REFER TO
CSA/3823/107-110

FOR PUBLIC OPEN SPACE
PROPOSALS REFER TO
CSA/3823/107-110

REFER TO PREVIOUS
APPLICATION FOR DETAILS

REFER TO PREVIOUS
APPLICATION FOR DETAILS

FOR PUBLIC OPEN SPACE
PROPOSALS
REFER TO
CSA/3823/107-110

REFER TO PREVIOUS
APPLICATION FOR DETAILS

REFER TO PREVIOUS
APPLICATION FOR DETAILS

FOR PUBLIC OPEN SPACE
PROPOSALS REFER TO
CSA/3823/107-110

PLANTING SCHEDULE FOR DWG 5128-103-105

Hedgerow -													
Qty	Name	Common Name	Age	Height	Form	Grth	CirStm	Bkks	Root	Cntr	Measure Unit	Density (m2/m)	Centres
747	Viburnum tinus 'Eve Price' (Hedge)	Laurustinus		40-60cm				7	C	10-15 L	m	2.00	0.400
747													
Herbaceous -													
Qty	Name	Common Name	Age	Height	Form	Grth	CirStm	Bkks	Root	Cntr	Measure Unit	Density (m2/m)	Centres
66	Bergenia cordifolia	Elephant's Ears							C	SL	m2	4.00	0.500
66													
Herbaceous - Grass													
Qty	Name	Common Name	Age	Height	Form	Grth	CirStm	Bkks	Root	Cntr	Measure Unit	Density (m2/m)	Centres
7	Macarthur stenocephala 'Venus Silberrispine'	Japanese Silver grass							C	SL	m2	3.00	0.600
7													
Shrub -													
Qty	Name	Common Name	Age	Height	Form	Grth	CirStm	Bkks	Root	Cntr	Measure Unit	Density (m2/m)	Centres
44	Aucuba japonica 'Nectarini'			30-40cm				4	C	SL	m2	3.00	0.800
28	Barberry thunbergii 'Rinopurpurea Nana'	Barberry		25-30cm				5	C	SL	m2	4.00	0.500
80	Brachyglottis 'Sunburst'			40-60cm				6	C	SL	m2	3.00	0.800
56	Ceanothus 'Blue Mound'	California lilac		30-40cm(D)				6	C	SL	m2	3.00	0.800
100	Choysia 'Ades Pearl'	Mexican orange		30-40cm	Bushy			6	C	SL	m2	3.00	0.800
70	Cistus corbanticus	Sun roses		40-60cm	Bushy			6	C	SL	m2	3.00	0.800
26	Cistus Silver Pink	Sun roses		30-40cm	Bushy			6	C	SL	m2	3.00	0.800
66	Escalonia Red Elf			60-80cm				5	C	SL	m2	3.00	0.800
34	Eucryphia 'President Gauthier'			50-60cm				9	C	SL	m2	3.00	0.800
10	Hebe 'Majesty'	Hebe		30-40cm				7	C	SL	m2	3.00	0.800
8	Hebe 'Mrs Winder'	Hebe		30-40cm				5	C	SL	m2	3.00	0.800
136	Hebe rakensis	Hebe		20-30cm(D)				7	C	SL	m2	3.00	0.800
57	Hypericum 'Hidiot'			30-40cm				7	C	SL	m2	3.00	0.800
24	Lavandula intermedia 'Grosso'	Lavender	2x	20-25cm				7	C	SL	m2	3.00	0.800
7	Lonicera nitida 'Boggesen's Gold'	Golden box honeysuckle		30-40cm				5	C	SL	m2	3.00	0.800
23	Lonicera nitida 'Magical'	Honeysuckle		30-40cm(D)				8	C	SL	m2	3.00	0.800
80	Mathonia aquilum 'Ardor'	Oregon grape 'Apollis'		40-60cm				3	C	SL	m2	3.00	0.800
13	Mathonia media 'Winter Sun'	Oregon grape 'Winter Sun'		40-60cm				2	C	5-7.5L	m2	3.00	0.800
60	Photinia x fraseri 'Little Red Robin'	Red-tipped photinia		40-60cm				4	C	SL	m2	3.00	0.800
280	Prunus laurocerasus 'Otto Luyken'	Cherry laurel var.		40-60cm				5	C	SL	m2	3.00	0.800
19	Prunus x cistena 'Crimson Dwarf'	Purple Leaf Sand Cherry		60-80cm				4	C	SL	m2	4.00	0.500
12	Rosmarinus 'Miss Jessop's Upright'	Rosemary		30-40cm				5	C	SL	m2	3.00	0.800
150	Sarcococca hookeriana digyna	Sweet box		30-40cm				6	C	SL	m2	3.00	0.800
40	Sierrixa confusa 'New Green'			30-40cm				4	C	SL	m2	3.00	0.800
85	Sierrixa japonica 'New White'	Japanese Sierrixa	2x	40-60cm				3	C	SL	m2	3.00	0.800
79	Viburnum davidii	David viburnum		30-40cm				4	C	SL	m2	3.00	0.800
43	Viburnum x juddii	Judd viburnum		40-60cm				3	C	SL	m2	5.00	0.400
1591													
Shrub - Climber													
All climbing shrubs to be supported by a minimum 1.5m tall timber trellis panel													
Qty	Name	Common Name	Age	Height	Form	Grth	CirStm	Bkks	Root	Cntr	Measure Unit	Density (m2/m)	Centres
11	Clematis montana 'Grandiflora'	Clematis		80-100cm					C	SL	rr	0.00	0.000
12	Hedera helix 'Widemannia'	Ivy		80-100cm				5	C	SL	rr	0.00	0.000
11	Jasminum nudiflorum	Winter jasmine		60-80cm				9	C	SL	rr	0.00	0.000
8	Lonicera henryi	Honeysuckle	2x	60-80cm				3	C	SL	rr	0.00	0.000
42													
Shrub - Hedgerow													
Hedges to consist of double staggered row at 300mm centres, rows 300mm apart, approx. 5 planters per linear metre. Hedges to be supported by 1m high post and galvanneal wire fence (min. 3 wires) running through centre of hedge between rows													
Qty	Name	Common Name	Age	Height	Form	Grth	CirStm	Bkks	Root	Cntr	Measure Unit	Density (m2/m)	Centres
2144	Carpinus betulus (Hedge)	Hornbeam	1+1	80-100cm	Bushy				B	m	m	5.00	0.200
157	Ligustrum ovalifolium (Hedge)	Oval-leaf Privet		80-100cm				9	C	10L	m	2.00	0.400
606	Ligustrum ovalifolium 'Aureum' (Hedge)	Golden privet		80-100cm	Bushy			10	C	10L	m	2.00	0.400
476	Viburnum tinus 'Eve Price' (Hedge)	Laurustinus		40-60cm				7	C	10L	m	2.00	0.400
3383													
Shrub Mix - Structural 1													
Shrub mix to be planted in single species groups of between 4 and 10 plants													
Qty	Name	Common Name	Age	Height	Form	Grth	CirStm	Bkks	Root	Cntr	Measure Unit	Density (m2/m)	Centres
196	Barberry thunbergii 'Red Chief'	Japanese Barberry 'Red Chief'		30-40cm				4	C	3L	m2	5.00	0.400
196	Escalonia beavis 'Pink Elite'	Escalonia 'Pink Elite'		30-40cm				4	C	3L	m2	5.00	0.400
196	Eucryphia fortunei 'Blondy'			30-40cm				4	C	3L	m2	5.00	0.400
196	Hebe 'Great Ome'	Hebe		30-40cm	Bushy			5	C	3L	m2	5.00	0.400
196	Lonicera 'Lemon Beauty'	Box Honeysuckle 'Lemon Beauty'		30-40cm(D)				3	C	2L	m2	5.00	0.400
980													
Shrub Mix - Structural 2													
Shrub mix to be planted in single species groups of between 4 and 10 plants													
Qty	Name	Common Name	Age	Height	Form	Grth	CirStm	Bkks	Root	Cntr	Measure Unit	Density (m2/m)	Centres
194	Cotinus coccinea 'Young Lady'	Smoke tree 'Young Lady'		40-60cm				4	C	3L	m2	5.00	0.400
194	Escalonia beavis 'Pink Elite'	Escalonia 'Pink Elite'		30-40cm				4	C	3L	m2	5.00	0.400
194	Hebe 'Midsummer Beauty'	Hebe		30-40cm				7	C	5-7.5L	m2	5.00	0.400
194	Lonicera nitida 'Lemon Beauty'	Box honeysuckle		40-60cm(D)				6	C	SL	m2	5.00	0.400
194	Prunus x cistena			60-80cm				4	C	SL	m2	5.00	0.400
970													
Shrub Mix - Structural 3													
Shrub mix to be planted in single species groups of between 4 and 10 plants													
Qty	Name	Common Name	Age	Height	Form	Grth	CirStm	Bkks	Root	Cntr	Measure Unit	Density (m2/m)	Centres
160	Brachyglottis 'Sunburst'			40-60cm				6	C	5-7.5L	m2	5.00	0.400
160	Choysia ternata 'Sundance'	Mexican orange blossom		40-60cm				4	C	SL	m2	5.00	0.400
160	Eucryphia japonica 'Ostus Aureus'			40-60cm				5	C	SL	m2	5.00	0.400
160	Hebe 'Great Ome'	Hebe		30-40cm				5	C	SL	m2	5.00	0.400
160	Lonicera pleata	Honeysuckle		30-40cm(D)				8	C	SL	m2	5.00	0.400
840													
Tree -													
Qty	Name	Common Name	Age	Height	Form	Grth	CirStm	Bkks	Root	Cntr	Measure Unit	Density (m2/m)	Centres
1	Acer campestre 'Etnajk'	Field maple	3x	550-600cm	Extra-heavy Standard	14-16cm	min 200cm	7	RB	rr	rr	0.00	0.000
2	Acer freemanii 'Autumn Blaze'	Maple	5x	450-500cm	Semi-mature	25-30cm	min 200cm	7	RB	rr	rr	0.00	0.000
1	Acer platanoides 'Deborah'	Deborah maple	3x	550-600cm	Extra-heavy Standard	14-16cm	min 200cm	7	RB	rr	rr	0.00	0.000
6	Betula albosinensis 'Fascinator'	Silver birch	2x	300-350cm	Standard	10-12cm	min 200cm	4	RB	rr	rr	0.00	0.000
5	Betula utilis 'Jacquemontii'	West Himalayan birch	3x	550-600cm	Extra-heavy Standard	14-16cm	min 200cm	7	RB	rr	rr	0.00	0.000
5	Carpinus betulus	Hornbeam	4x	450-500cm	Semi-mature	25-30cm	min 200cm	4	RB	rr	rr	0.00	0.000
4	Gladiolus inoparvus inermis	Honey yucca	2x	175-200cm	Standard	10-12cm	min 200cm	5	RB	rr	rr	0.00	0.000
2	Makia hupensis	Hupen crab	2x	300-350cm	Standard (Selected)	10-12cm	min 200cm	4	B	rr	rr	0.00	0.000
1	Prunus serotina	Tibetan cherry	3x	400-450cm	Standard (Extra Heavy)	14-16cm	min 200cm	5	RB	rr	rr	0.00	0.000
2	Pyrus calleryana 'Charitoides'	Callery pear var.	2x	300-350cm	Standard	10-12cm	min 200cm	4	RB	rr	rr	0.00	0.000
15	Robinia pseudoacacia 'Beaumontii'	False acacia, Locust	3x	450-500cm	Semi-mature	18-20cm	min 200cm	3	RB	rr	rr	0.00	0.000
7	Sorbus aucuparia 'Cardinal Royal'	Rowan	2x	300-350cm	Standard (Selected)	10-12cm	min 200cm	4	RB	rr	rr	0.00	0.000
51													
867													

LEGEND

- APPLICATION BOUNDARY
- EXISTING TREES / VEGETATION
- Softworks
- SEMI-MATURE TREE
- EXTRA HEAVY STANDARD TREE
- STANDARD TREE
- ORNAMENTAL HEDGE PLANTING
- NATIVE HEDGE PLANTING
- ORNAMENTAL SHRUB / HERBACEOUS / GRASS PLANTING
- CLIMBING SHRUB PLANTING
- AMENITY GRASS SEEDING - 'A22 (Low Maintenance)' seed mix by Geminal Seeds Ltd or equal and approved. 50g / m2, overseed rate: 20g/m2.
- AMENITY GRASS TURF - 'Medallion' turf by Rolawn or equal and approved.
- SWALE SEEDING - 'A16 (Reclamation)' seed mix by Geminal Seeds Ltd or equal and approved. 50g / m2, overseed rate: 20g/m2.
- GRAVEL - pea shingle laid to a depth of 100mm over non-biodegradable geotextile membrane. Finished level to be 20mm below adjacent ground level

Notes

- Refer to CSA/3823/101 for Planting Specification.
- Refer to CSA/3823/104-106 for Hard Landscape Proposals.
- Refer to CSA/3823/107-110 for Public Open Space Landscape Proposals.



01462 74347
cshave@csaenvironmental.co.uk
csoenvironmental.co.uk
Project: Land East of Tye Lane, Walberton
Title: Soft Landscape Proposals Sheet 3 of 3
Client: Linden Homes
Scale: 1:250 @ A0
Date: September 2020
Drawing No: CSA/3823/103