



CDM 2015 Health & Safety Information

This information relates only to 'Significant Hazards' identified on this drawing and is to be read in conjunction with the Designer's Hazard Register.

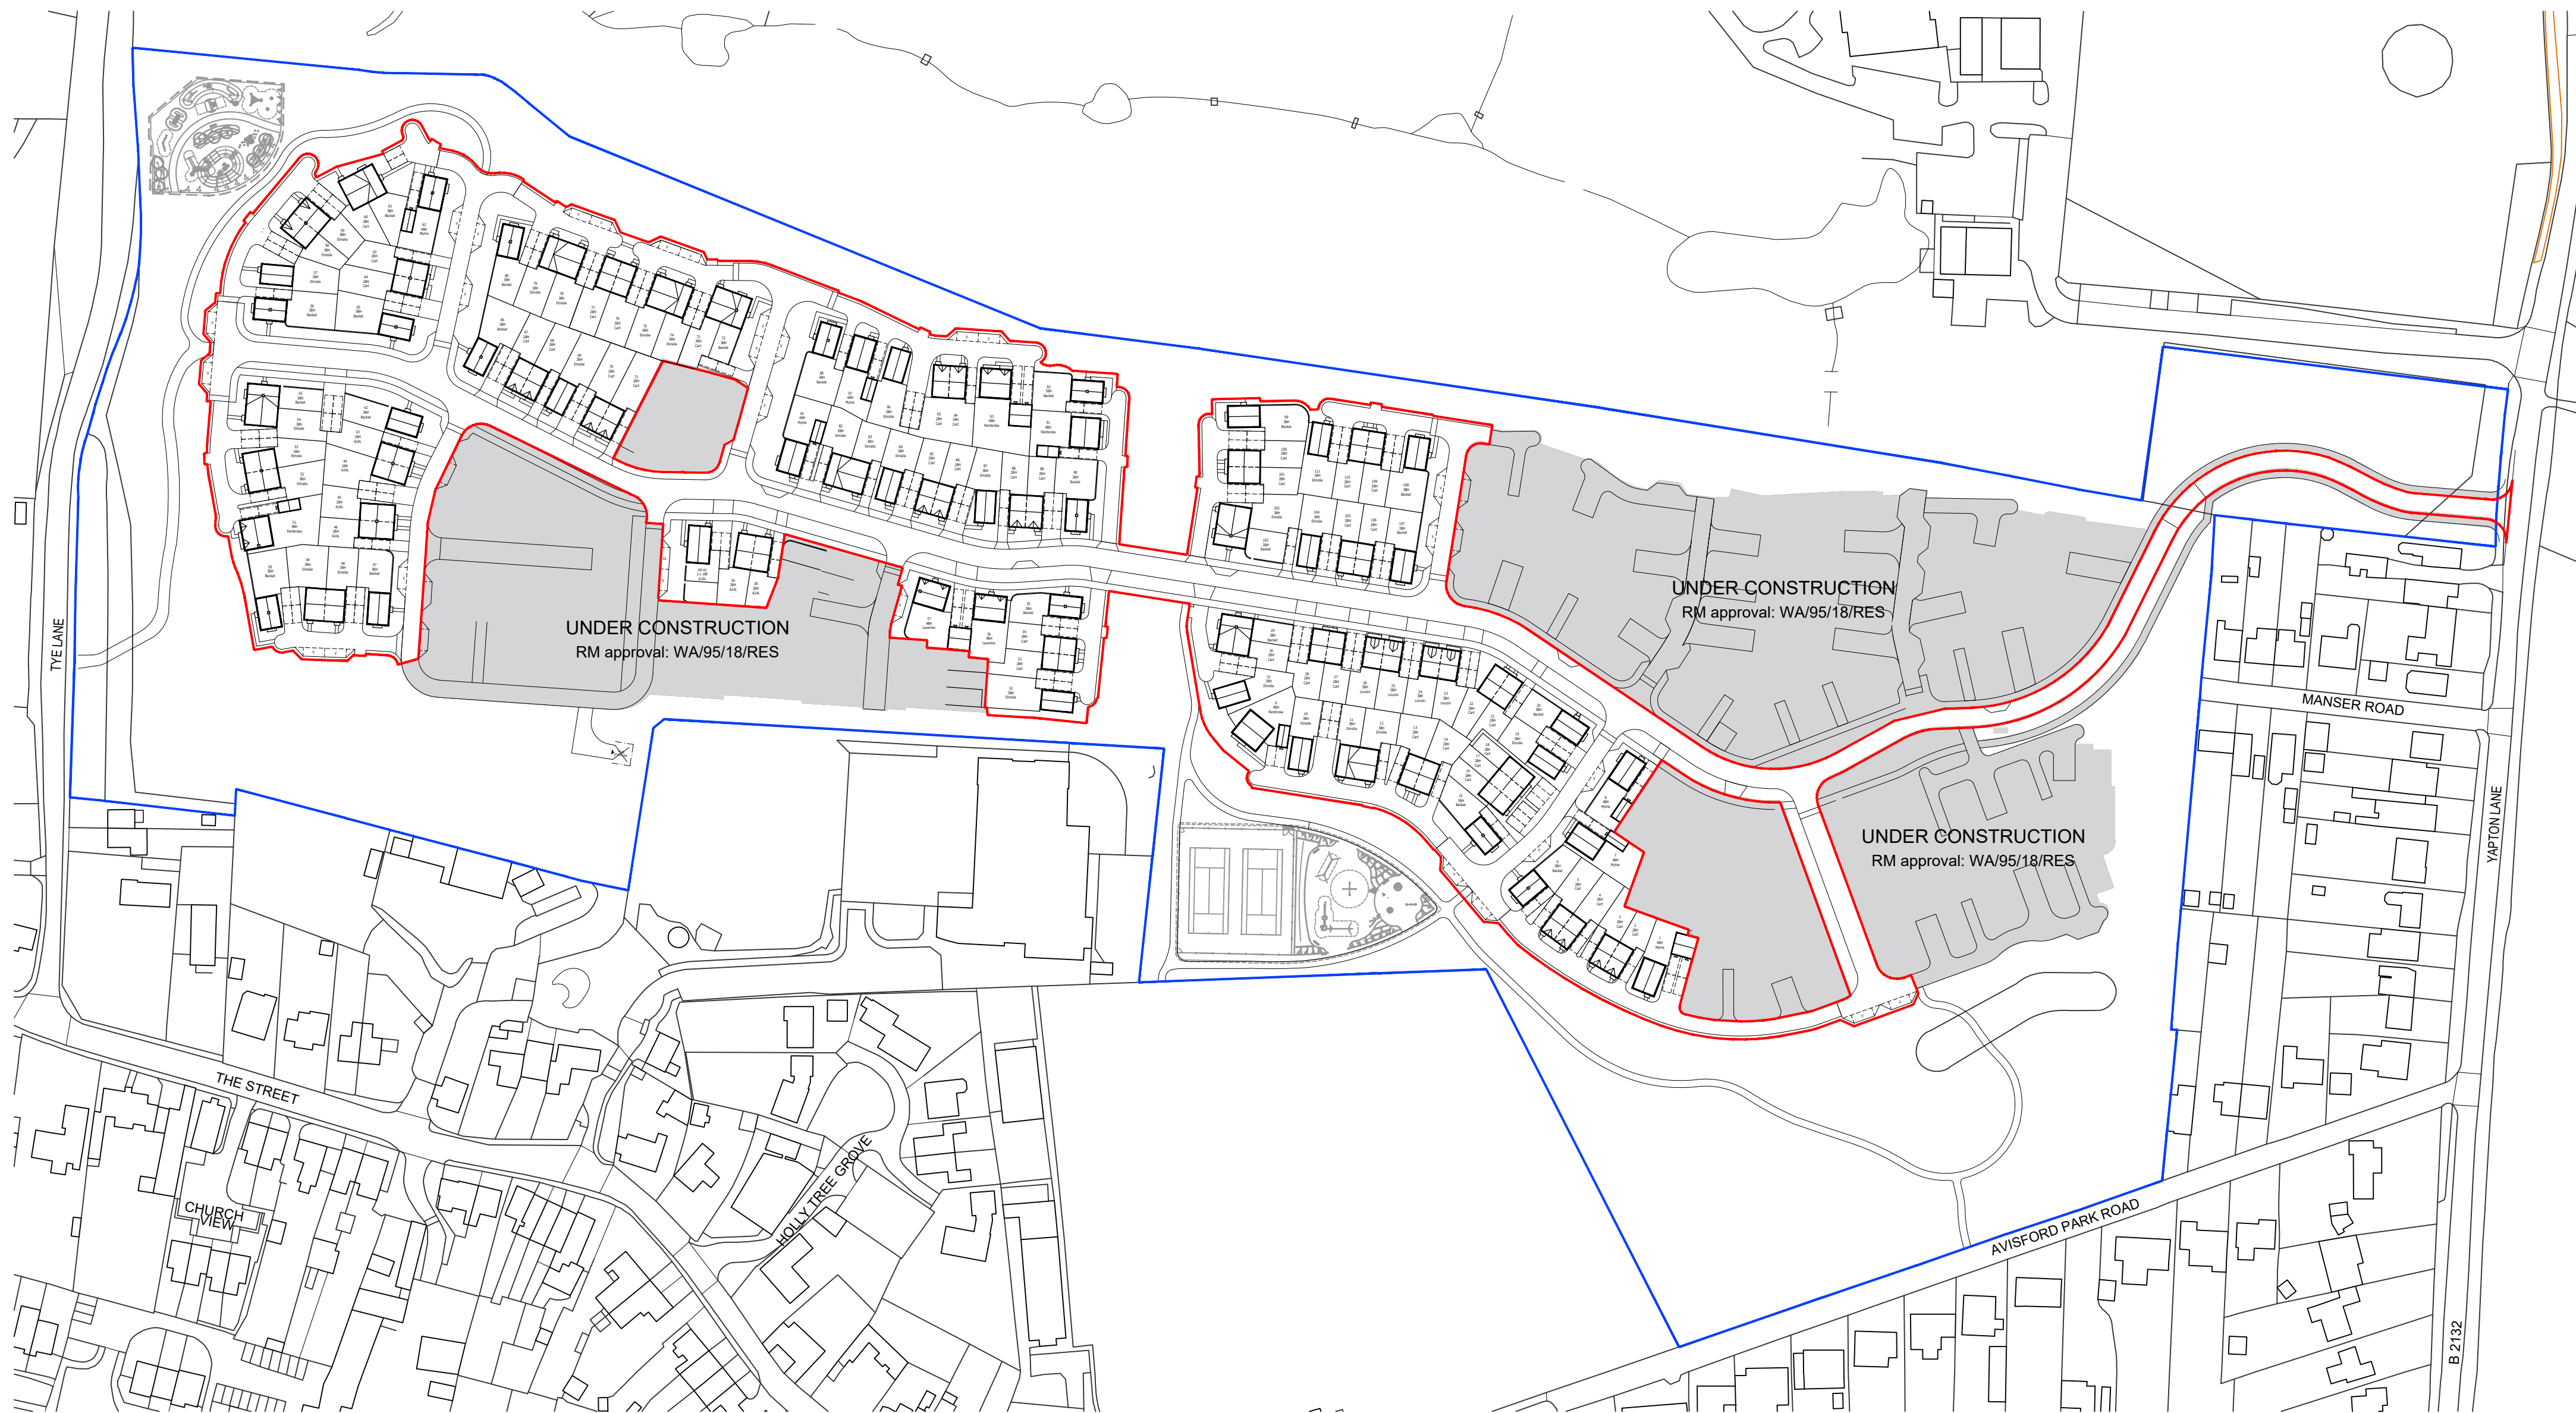

Ordnance Survey, (c) Crown Copyright 2020. All rights reserved. Licence number 100022432

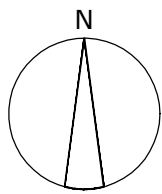

B	20.11.20	Updated to street scenes.	PB	NF
A	07.09.20	Redline Update	PB	NF
Rev	Date	Revision Details	Dr	Ch



London: 76 Great Suffolk Street
London, SE1 0BL
T 0207 928 2773 E london@ecearchitecture.com
Sussex: Brooklyn Chambers, 11 Goring Road
Worthing, West Sussex, BN12 4AP
T 01903 248777 E sussex@ecearchitecture.com
Bristol: Westworks, Colston Tower
Colston Street, Bristol, BS1 4XE
T 0117 214 1101 E bristol@ecewestworks.com
ECE Architecture
www.ecearchitecture.com

Client's Name
Vistry Group

Job Title
Avisford Grange, Walberton

Drawing Title
**Block Plan
111 Dwellings**

Scale
1:1250 @ A1 / 1:2500 @ A3

metres 20 40 60 80 100 120
Drawn PB Checked NF Date 02.09.20

Job No 6913 Drawing No PL_BLOC Rev B

Status
PRELIMINARY

CAD Plot date: 20/11/2020 - 12:22:24 6913 - walberton site - planning - nf - option.dwg