


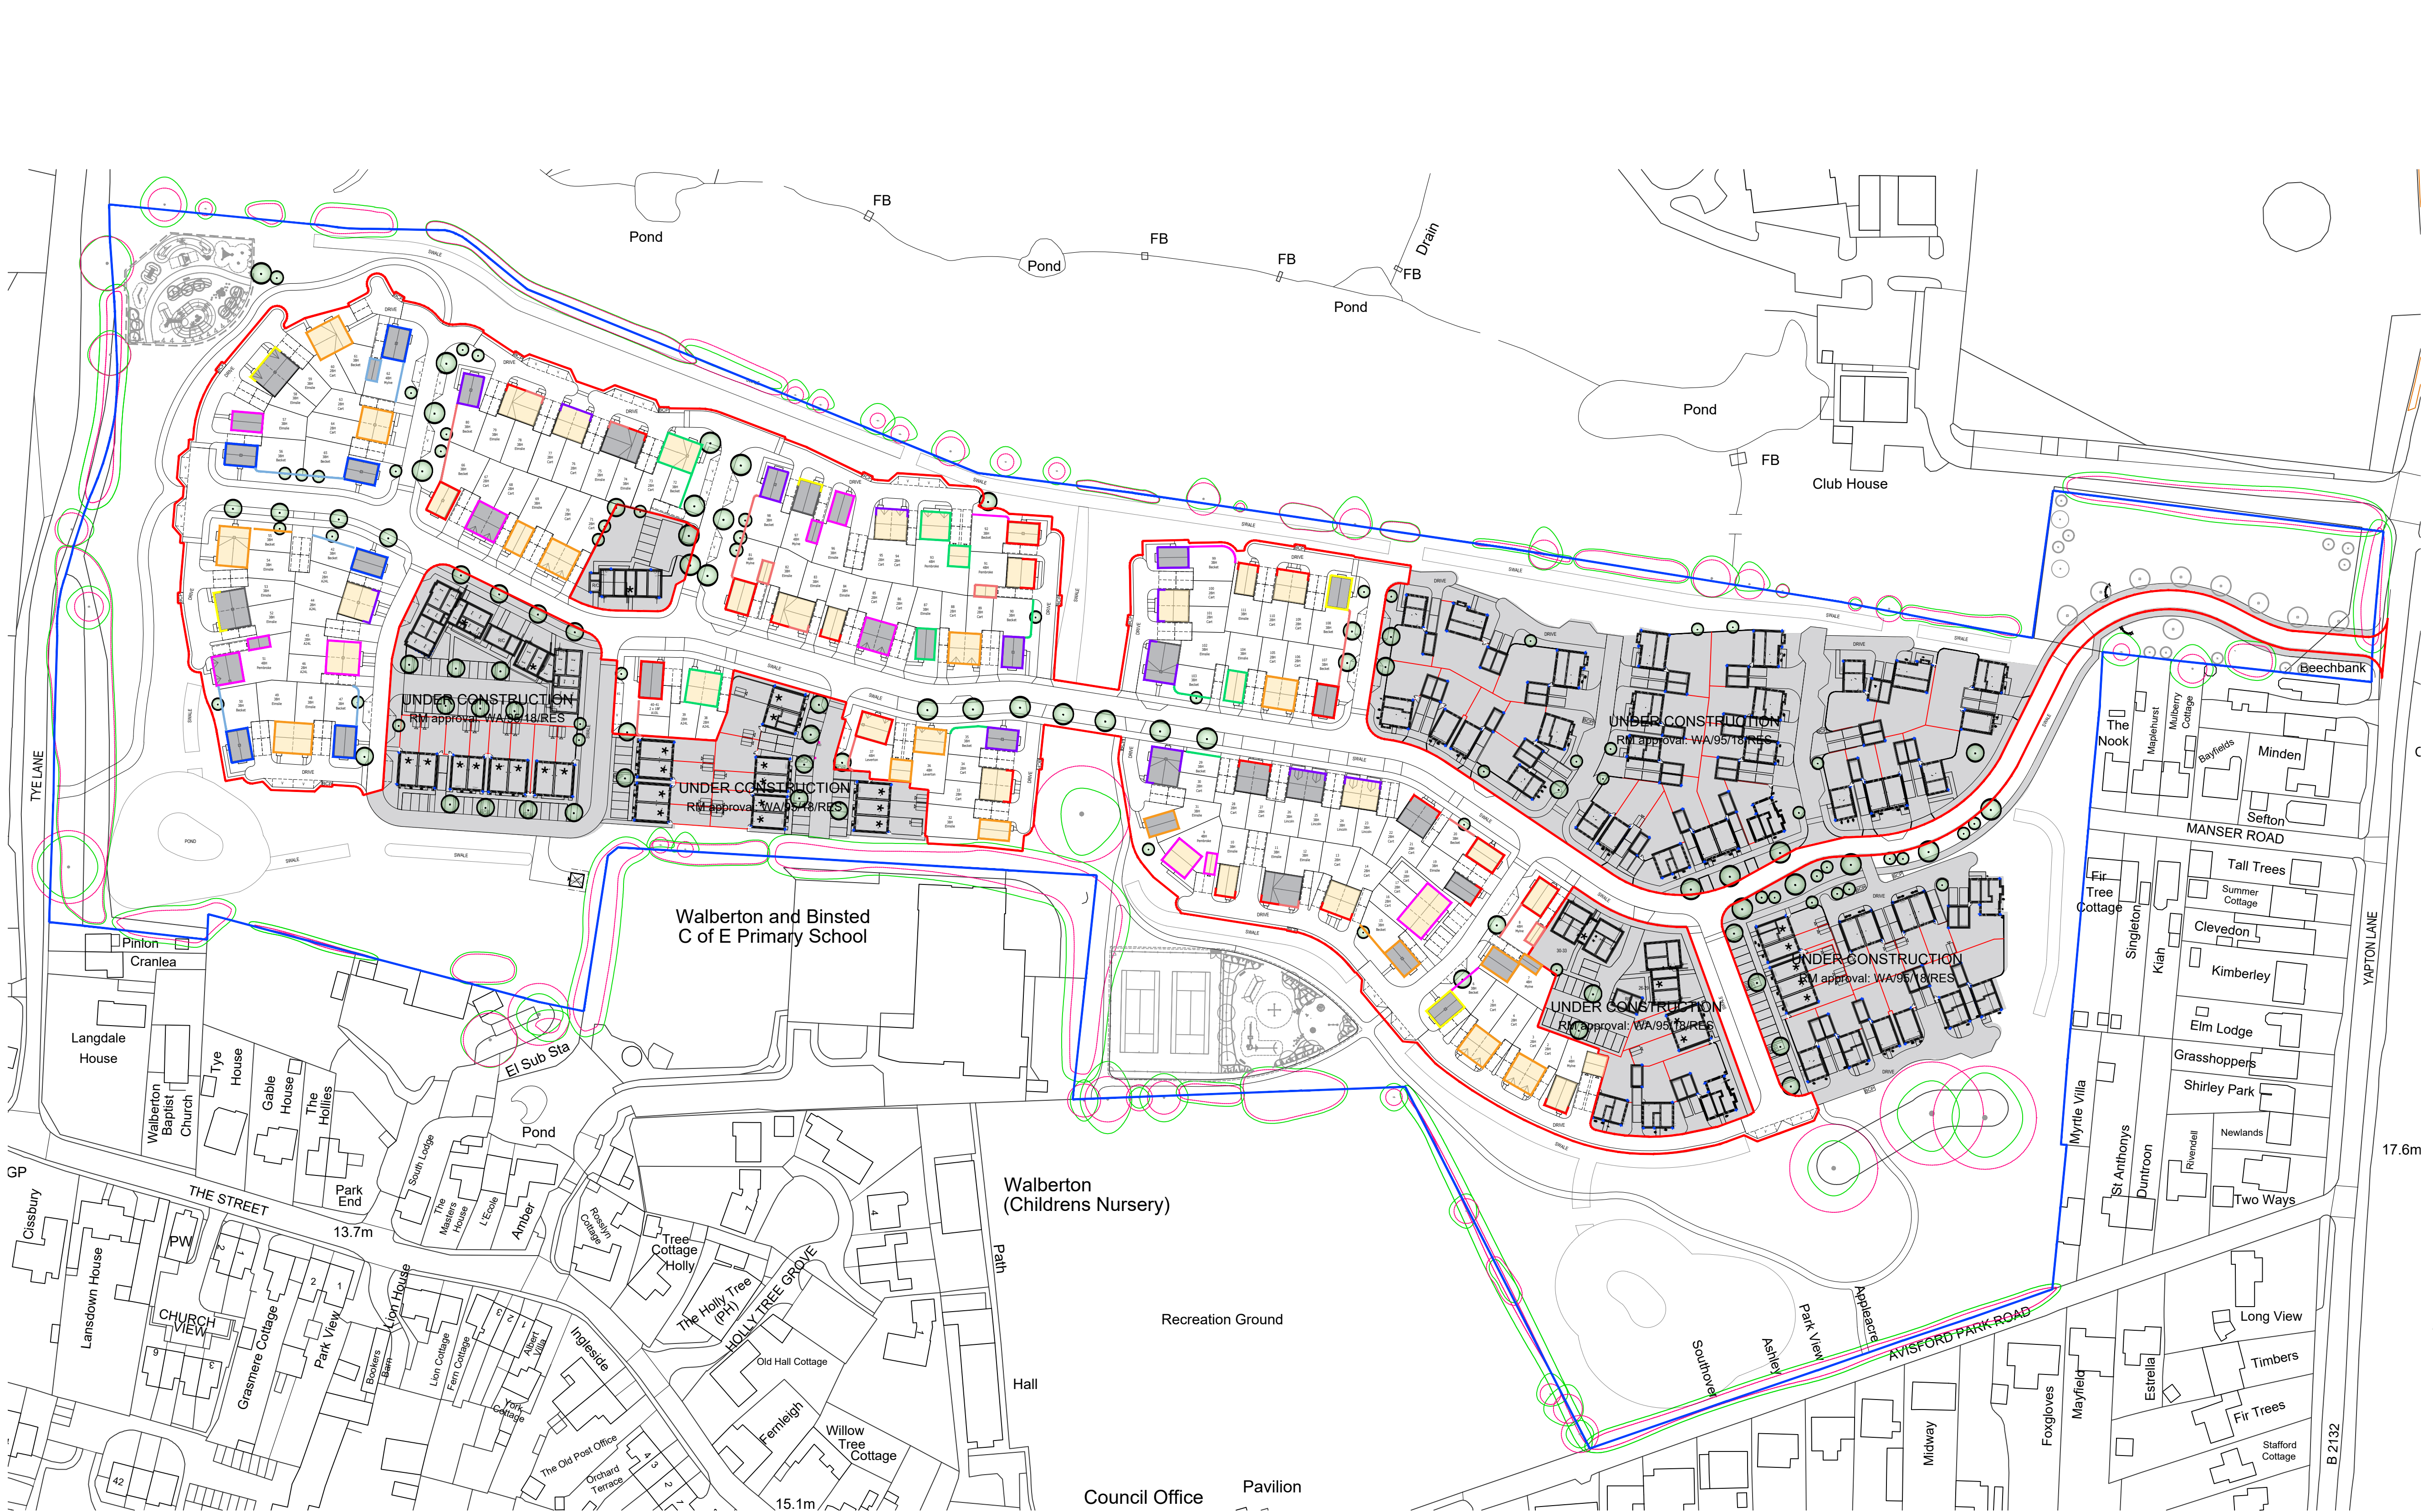

Material Key

- White Weatherboarding with Olde Wealden Multi Brick
- Standtoft Plain Tile - Terracotta Red with Nutcombe Multi Brick
- Weber Monocouche Cream - Smooth/Roughcast with Warnham Red Stock Brick
- Cobblestone with Maplehurst Light Multi Brick
- Olde Wealden Multi Brick
- Lingfield Red Multi Brick
- Warnham Red Stock Brick
- Nutcombe Multi Brick
- Maplehurst Light Multi Brick
- Redland Plain Tile - Autumn 23
- Redland Cambrian Slate

Rev	Date	Revision Details	Dr	Ch
D	20.11.20	Updated to street scenes.	PB	NF
C	07.09.20	Redline Update	PB	NF
B	26.08.20	Planning permission.	PB	NF
A	21.08.20	Update to Materials	PB	NF

ECE Architecture
www.ecearchitecture.com

London: 76 Great Suffolk Street, London, SE1 0BL
T 0207 928 2773 E london@ecearchitecture.com
Sussex: Brooklyn Chambers, 11 Goring Road, Worthing, West Sussex, BN12 4AP
T 01903 248777 E sussex@ecearchitecture.com
Bristol: Westworks, Colston Tower, Colston Street, Bristol, BS1 4XE
T 0117 214 1101 E bristol@ecewestworks.com

Client's Name
Vistry Group

Job Title
Avisford Grange, Walberton

Drawing Title
Site Material Layout

Scale
1:1000 @ A1 / 1:2000 @ A3

metres 0 20 40 60 80 100

Drawn	Checked	Date
PB	NF	10.08.20

Job No	Drawing No	Rev
6913	002	D

Status
PRELIMINARY