


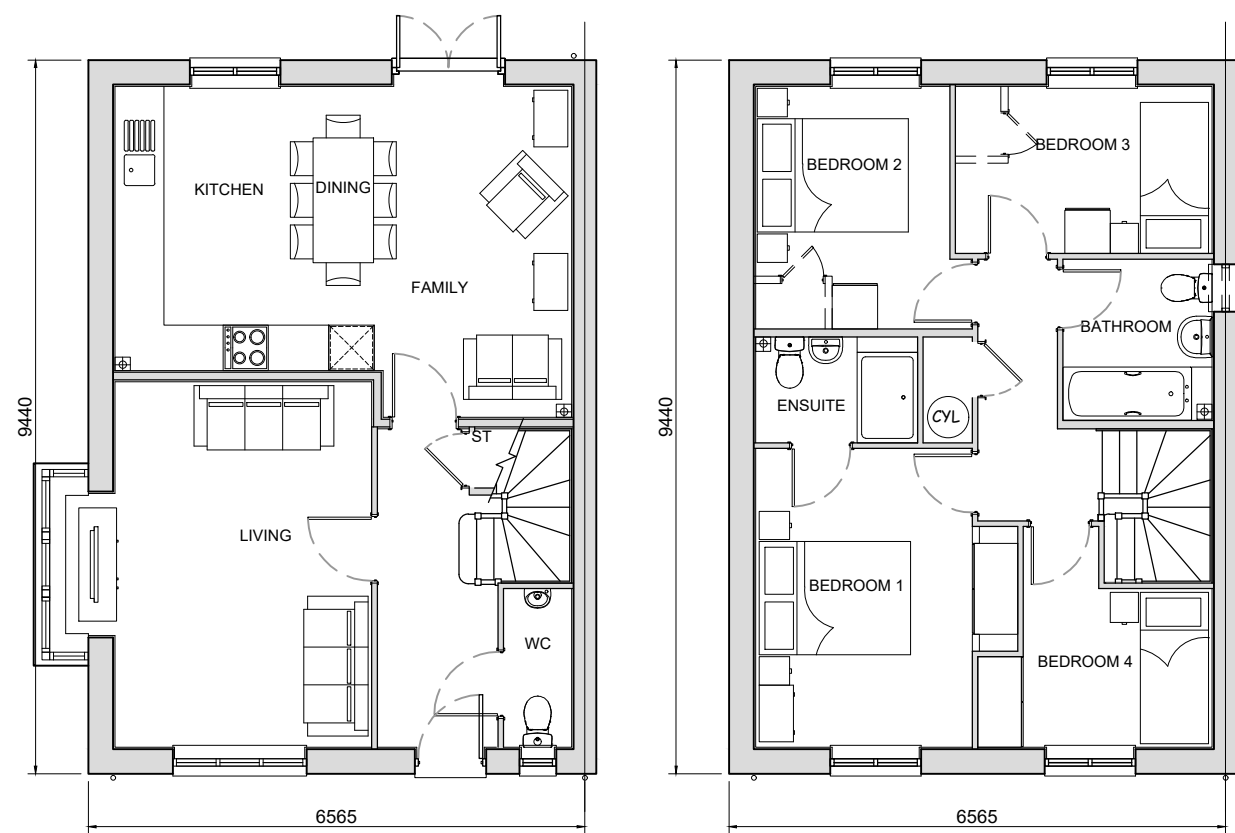

Ground Floor

First Floor

Plots: 62, 81
Handed: 8

4 Bed 6 Person Private House with Bay
106.72sqm to finishes
108.23sqm to structure

To National Space Standards
NOT to Lifetime Homes or B. Regs part M4(2 or 3)




Front Elevation

Side Elevation

Rear Elevation

Side Elevation

Plot: 81
Handed: 8

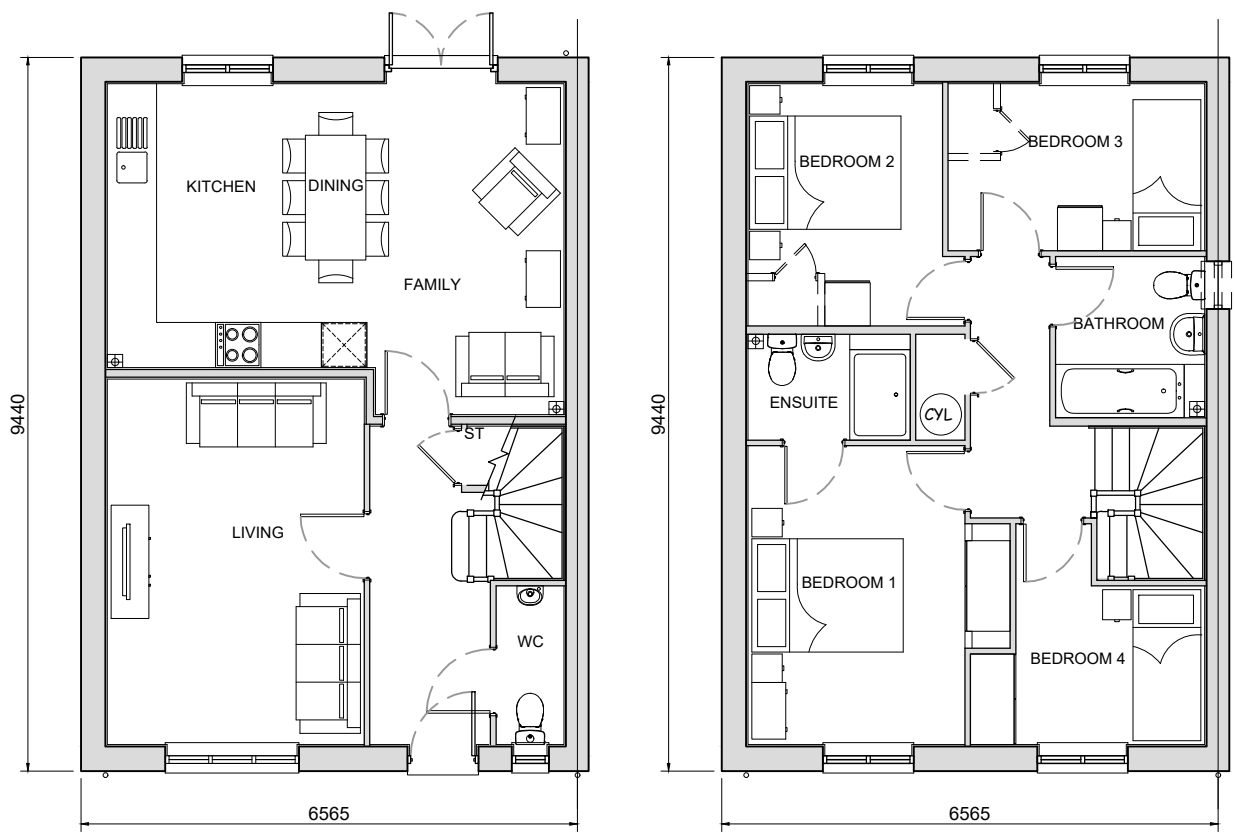

Ground Floor

First Floor

Plots: 1
Handed: 97, 7

4 Bed 6 Person Private House
105.56sqm to finishes
107.06sqm to structure

To National Space Standards
NOT to Lifetime Homes or B. Regs part M4(2 or 3)



Front Elevation

Side Elevation

Rear Elevation

Side Elevation

Plot: 1

C	20.11.20	Updated to site layout	PB	NF
B	26.08.20	Planning permission	PB	NF
A	21.08.20	Updated housetypes.	PB	NF
Rev	Date	Revision Details	Dr	Ch

ECE Architecture
www.ecearchitecture.com

London: 76 Great Suffolk Street
London, SE1 0BL
T 0207 928 2773 E london@ecearchitecture.com
Sussex: Brooklyn Chambers, 11 Goring Road
Worthing, West Sussex, BN12 4AP
T 01903 248777 E sussex@ecearchitecture.com
Bristol: Westworks, Colston Tower
Colston Street, Bristol, BS1 4XE
T 0117 214 1101 E bristol@ecewestworks.com

Client's Name
Vistry Group

Job Title
Avisford Grange
Walberton

Drawing Title
Myline
Plans and Elevations

Scale
1:100 @ A1 / 1:200 @ A3
metres 2 4 6 8 10

Drawn	Checked	Date
AT/JW	NF	10.08.20

Job No	Drawing No	Rev
6913	120	C

Status
PRELIMINARY