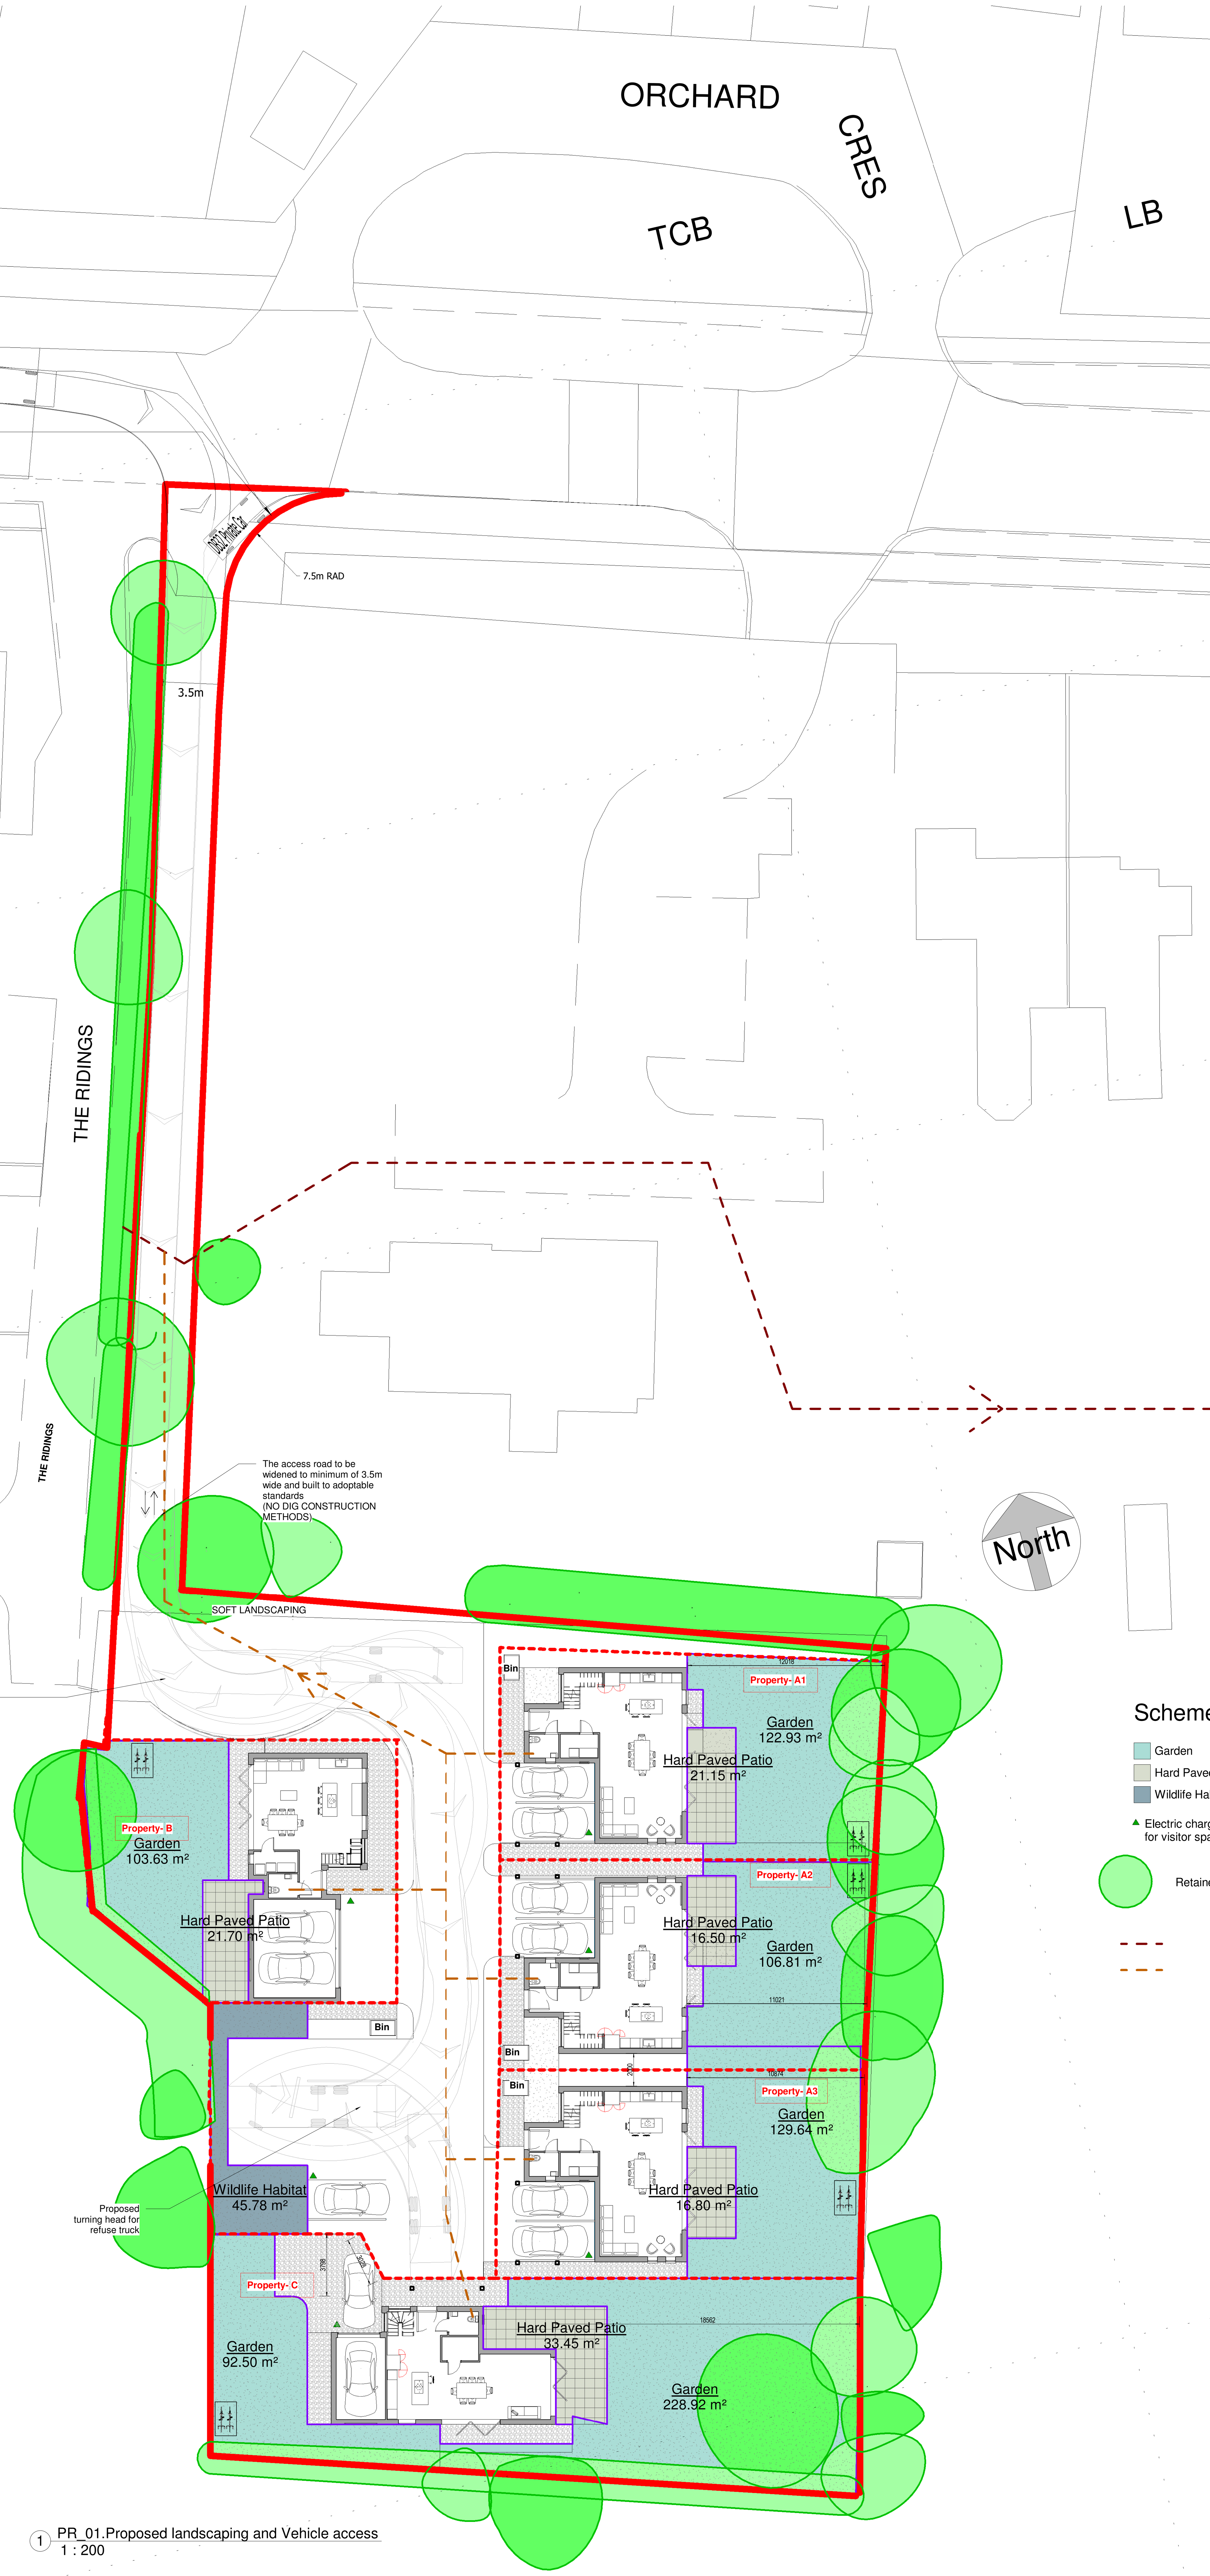

1 PR_01.Proposed landscaping and Vehicle access
1 : 200

Site Properties areas

Name	Surface Area
Property-A1	294 m²
Property-A2	308 m²
Property-A3	291 m²
Property-B	338 m²
Property-C	491 m²

0m 4m 8m 12m 16m 20m

VISUAL SCALE 1:200 @ A1

Scheme 1 Legend

- Garden
- Hard Paved Patio
- Wildlife Habitat
- ▲ Electric charging point - 1 per dwelling and 1 for visitor space
- Retained trees and hedgerow

Rev	Description	Date

KRONA DESIGN
ARCHITECTURAL DESIGN & DRAFTING
4 Union Place | Worthing | BN11 1LG
info@kronadesign.co.uk | kronadesign.co.uk
Tel: 01903 256150 Mob: 07827 994111

PROJECT
Proposed Development of 5 Dwellings

ADDRESS
Morelands
Arundel Road
Arundel
BN18 0SB

TITLE
Development Plan and Landscaping

CLIENT
Faidh Hasan

DRAWN	STATUS	DATE
JLB		09/09/21

SCALE (@ A1)	PROJECT NUMBER
1 : 200	KD.1000

DRAWING NUMBER	REV
A.002	D

© KRONA DESIGN

ARUN DISTRICT COUNCIL WA/5/22/PL