


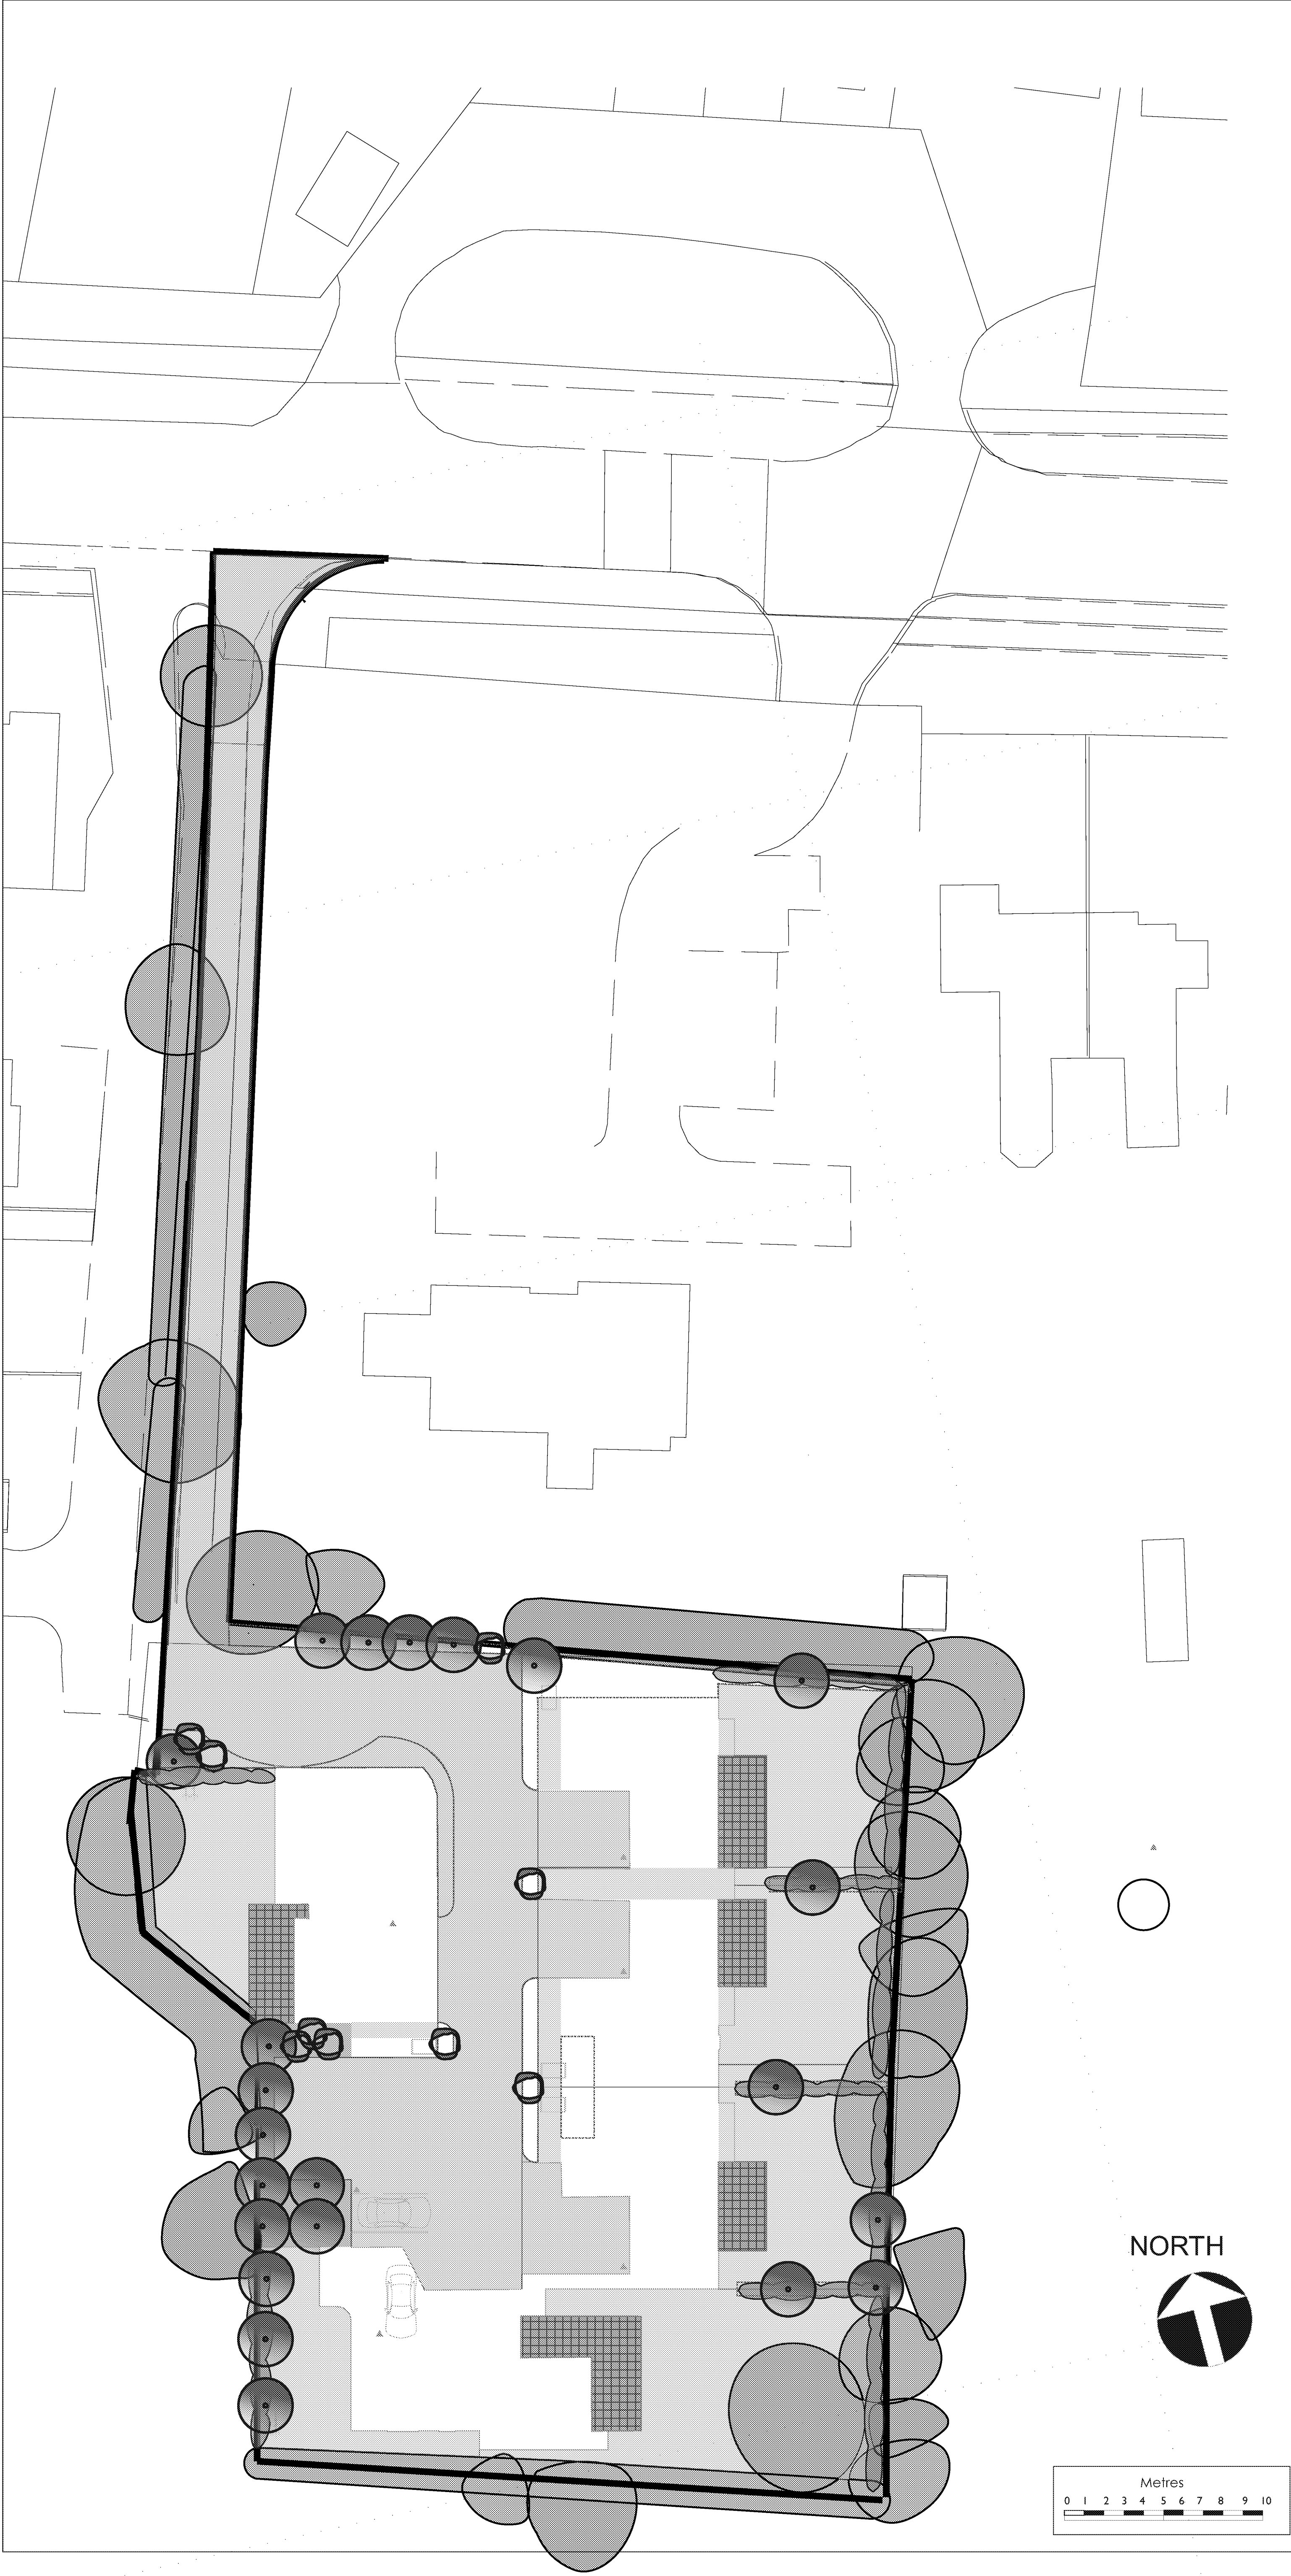

KEY TO SYMBOLS	
	Soft landscape area
	Existing trees & shrubs to be retained
	Wildflower grassland for pollinators
	Native hedgerow mix
	Native tree species
	Native specimen shrubs
	Pavings.

REFER TO DRAWING 387-01-02 FOR
DETAILS OF PLANTING AND WILDLIFE
ENHANCEMENTS

Project :MORELANDS FONTWELL		
Client: Moreland Property Development Ltd		
Drawing: LANDSCAPE LAYOUT		
Scale: 1-200 at A1	Drawing no 387-01-01	Drawn: Checked DH DH
Date : 4th MARCH 2022 David Hares Landscape Architecture Dale Cottage West Burton Pulborough Sussex RH20 1HD Telephone 01798 839277 email:david@hareslandscape.co.uk Web www.hareslandscape.co.uk		