



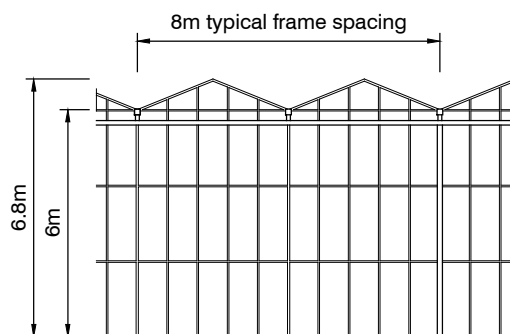


End Bay

valley gutters drained to siphonic drainage system via hopper outlets, connecting pipe and downpipes all to specialist design.



Proprietary metal framed system to specialist design with glass infill generally and opaque panels where required by internal operations.

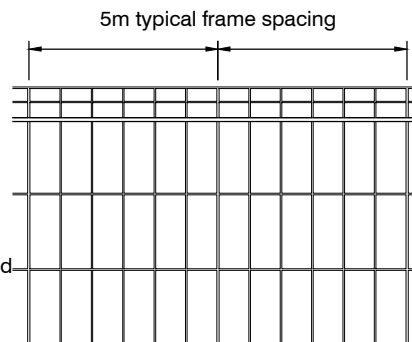

Side Bay

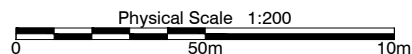

Typical Bay Elevations 1:200@A4

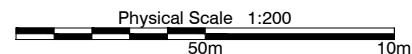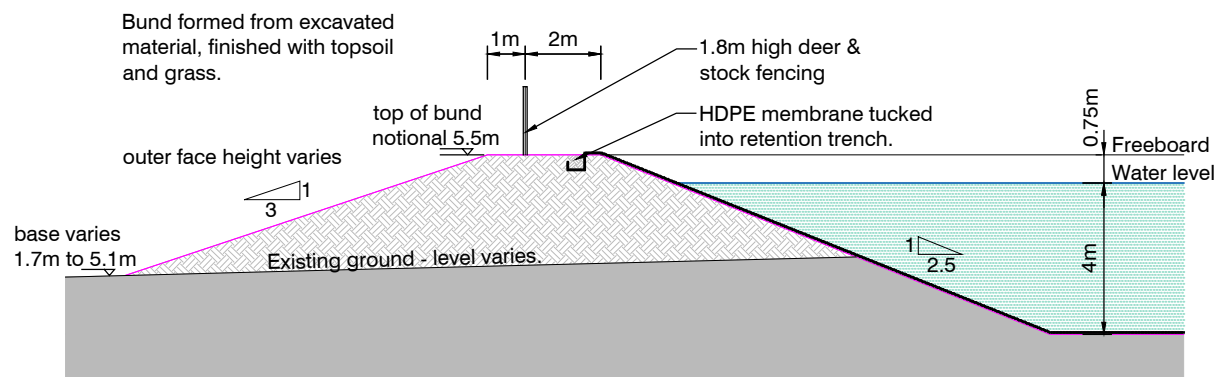

Typical Lagoon Bund 1:200@A4

NOTES:
Dimensions to be checked on site before commencing work. any discrepancies shall be reported to Curtis Leeves Technical Ltd. immediately.
Do not scale from these drawings except for planning purposes. Use figured dimensions only.
Where applicable this drawing is to be read in conjunction with other consultants' drawings.
This drawing is the copyright of Curtis Leeves Technical Ltd. and may not be copied, altered or reproduced in any way, or passed to a third party, without written authority.

P01 Issued for comment. 23.09.20

rev	description	date
status		
PLANNING		



CURTIS LEEVES TECHNICAL LTD
01243 378070 | mail@cltechnical.co.uk

client	Agricultural Investments Ltd & Binsted Farms Ltd		
project	Lower Farm Yapton Lane Walberton		
title	Typical Bay Elevations & Lagoon Bund Profile		
date	scale @ A4	drawn	chkd
22.09.20	1:200	GBC	GBC
project no.	drawing no.	rev	
2015	PA32	P01	