



NOTES:
Drawings to be checked on site before commencing work. any discrepancies shall be reported to Curtis Leves Technical Ltd immediately.
Do not scale from these drawings except for planning purposes.
Use Imperial dimensions only.
Where applicable this drawing is to be read in conjunction with other consultancy drawings.
This drawing is the copyright of Curtis Leves Technical Ltd and may not be copied, altered or reproduced in any way, or passed to third party, without written authority.

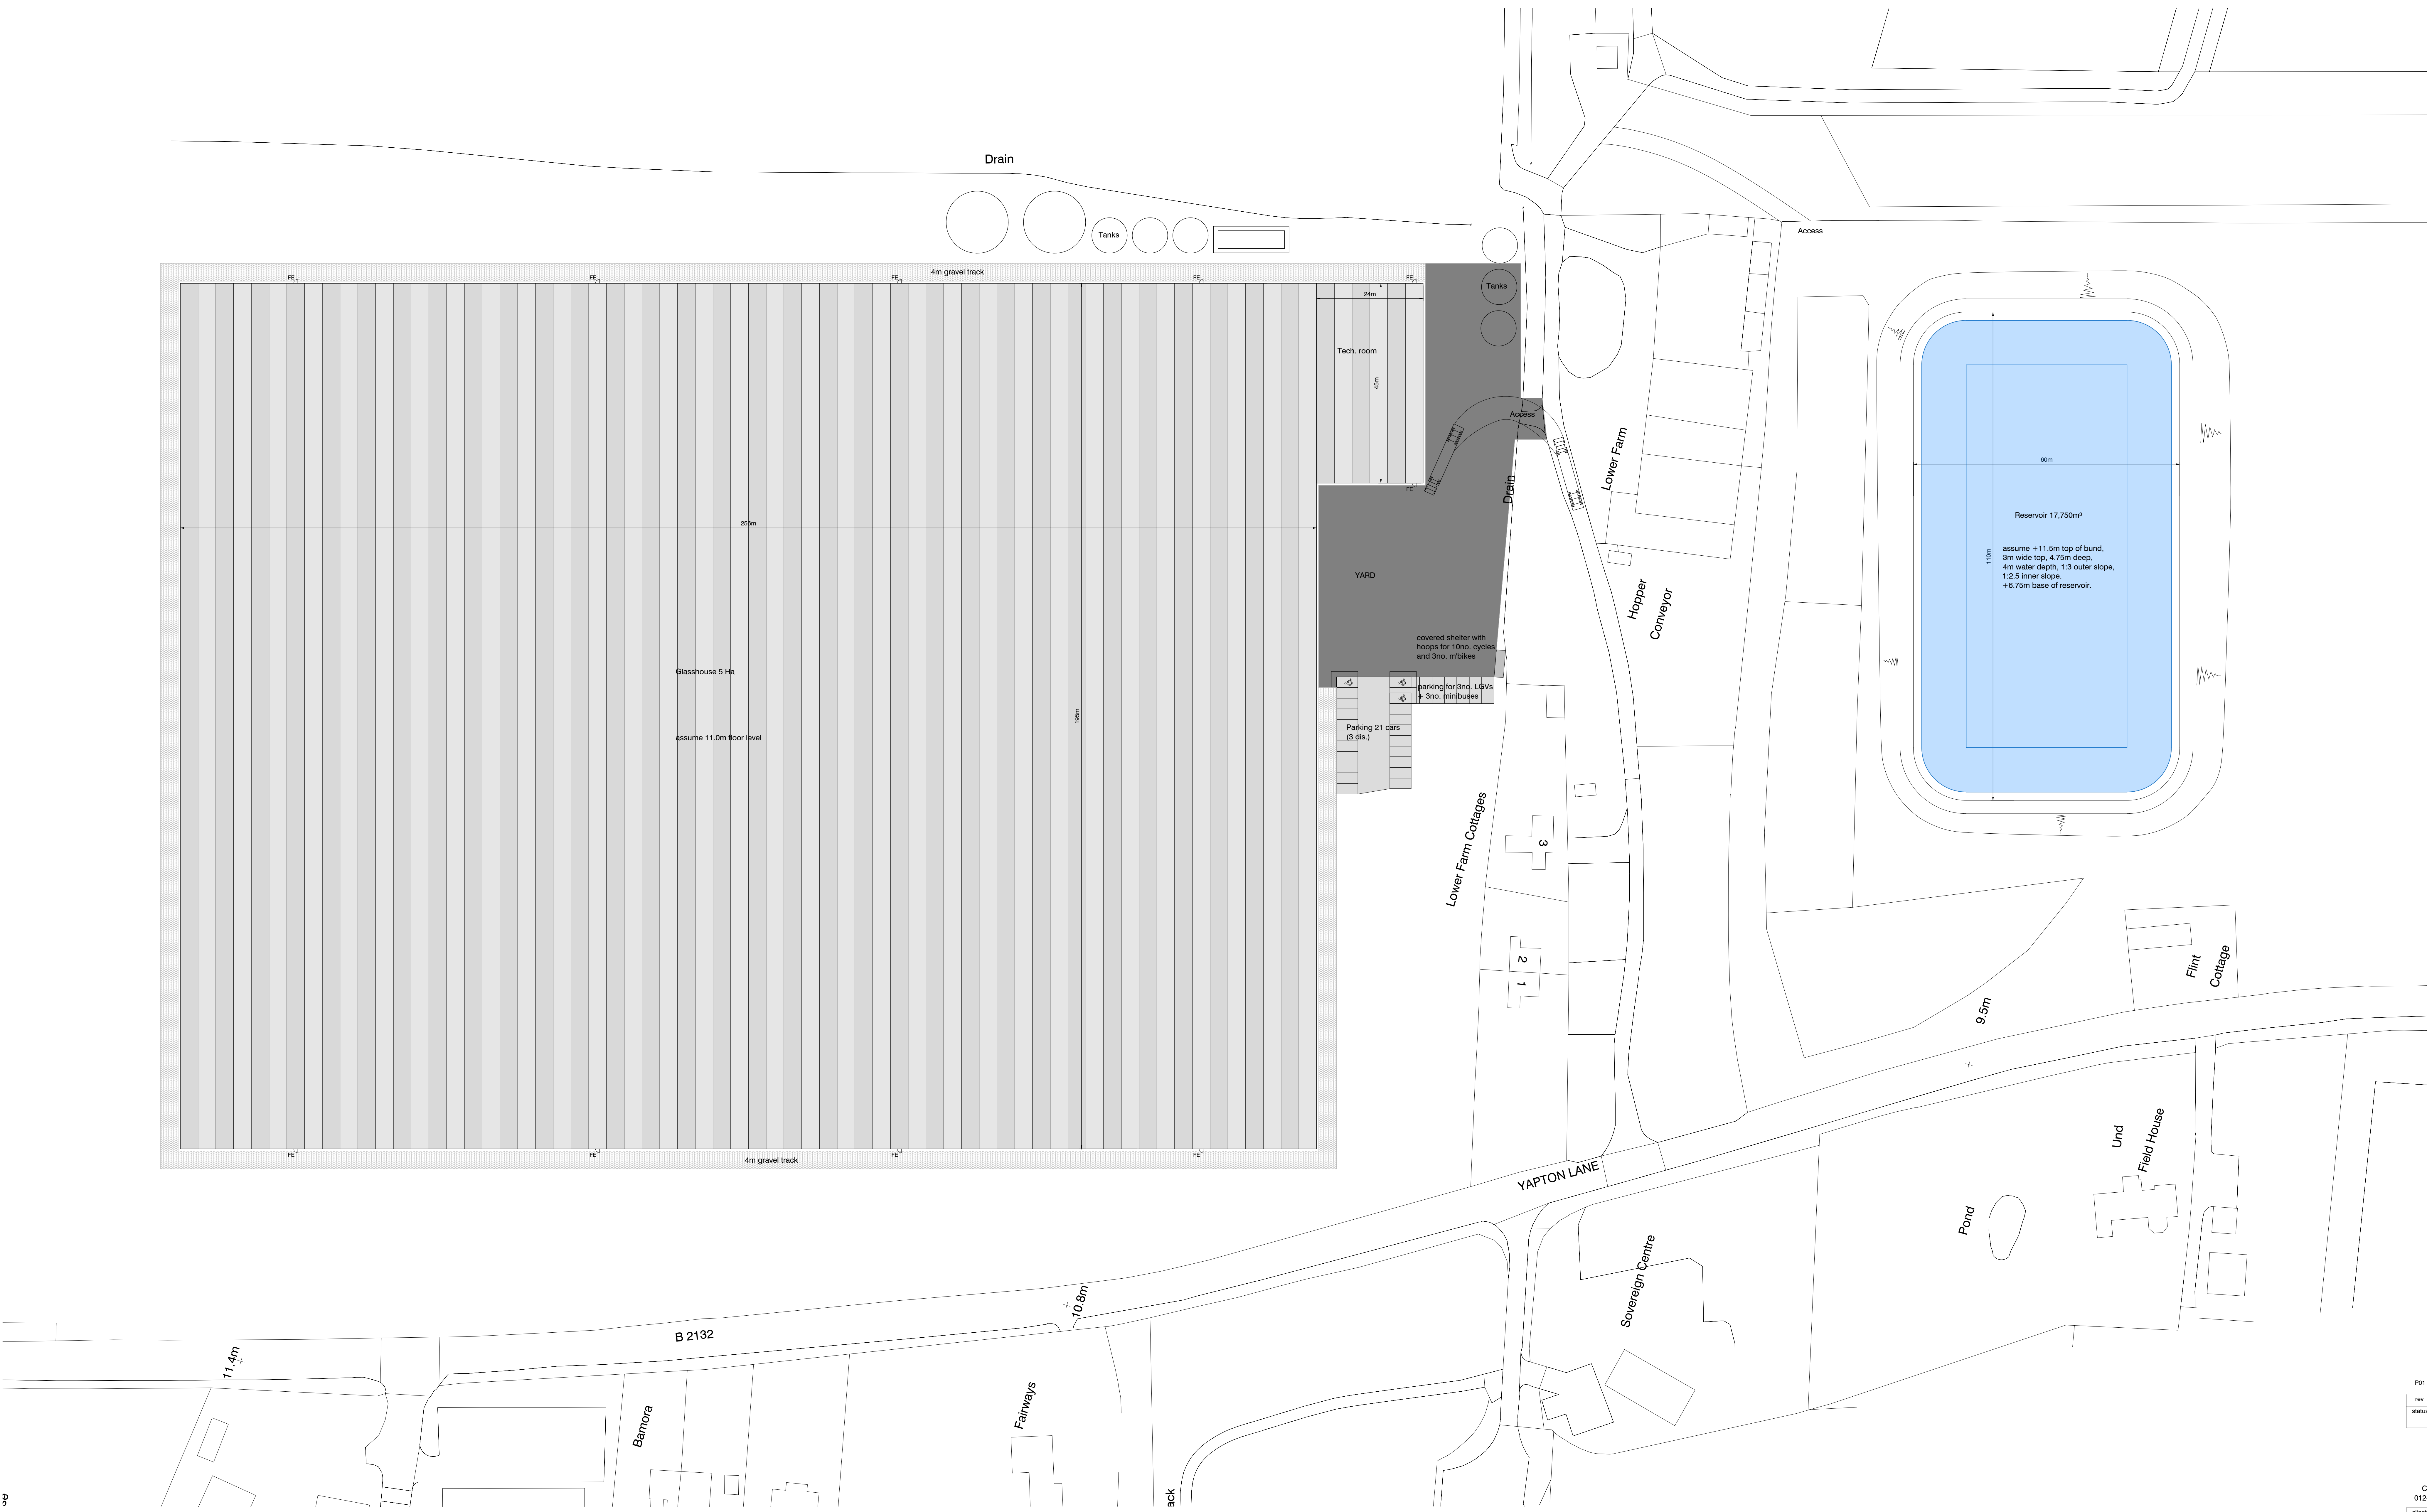

P01	Issued for comment.	23.09.20
rev	description	date
status		

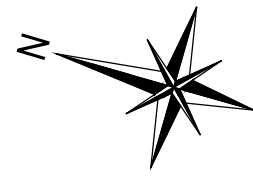

CURTIS LEVES TECHNICAL LTD
01243 378070 | mail@coltechnical.co.uk

client	Agricultural Investments Ltd & Binsted Farms Ltd		
project	Lower Farm Yapton Lane Walberton		
title	Site Block Plan		

date	scale @ A0	drawn	check
21.09.20	1:500	GBC	GBC
project no.	drawing no.	rev	
2015	PA22		P01