



VIEWPORT 1 - PROPOSED RESIDENTIAL ACCESS AT TYE LANE

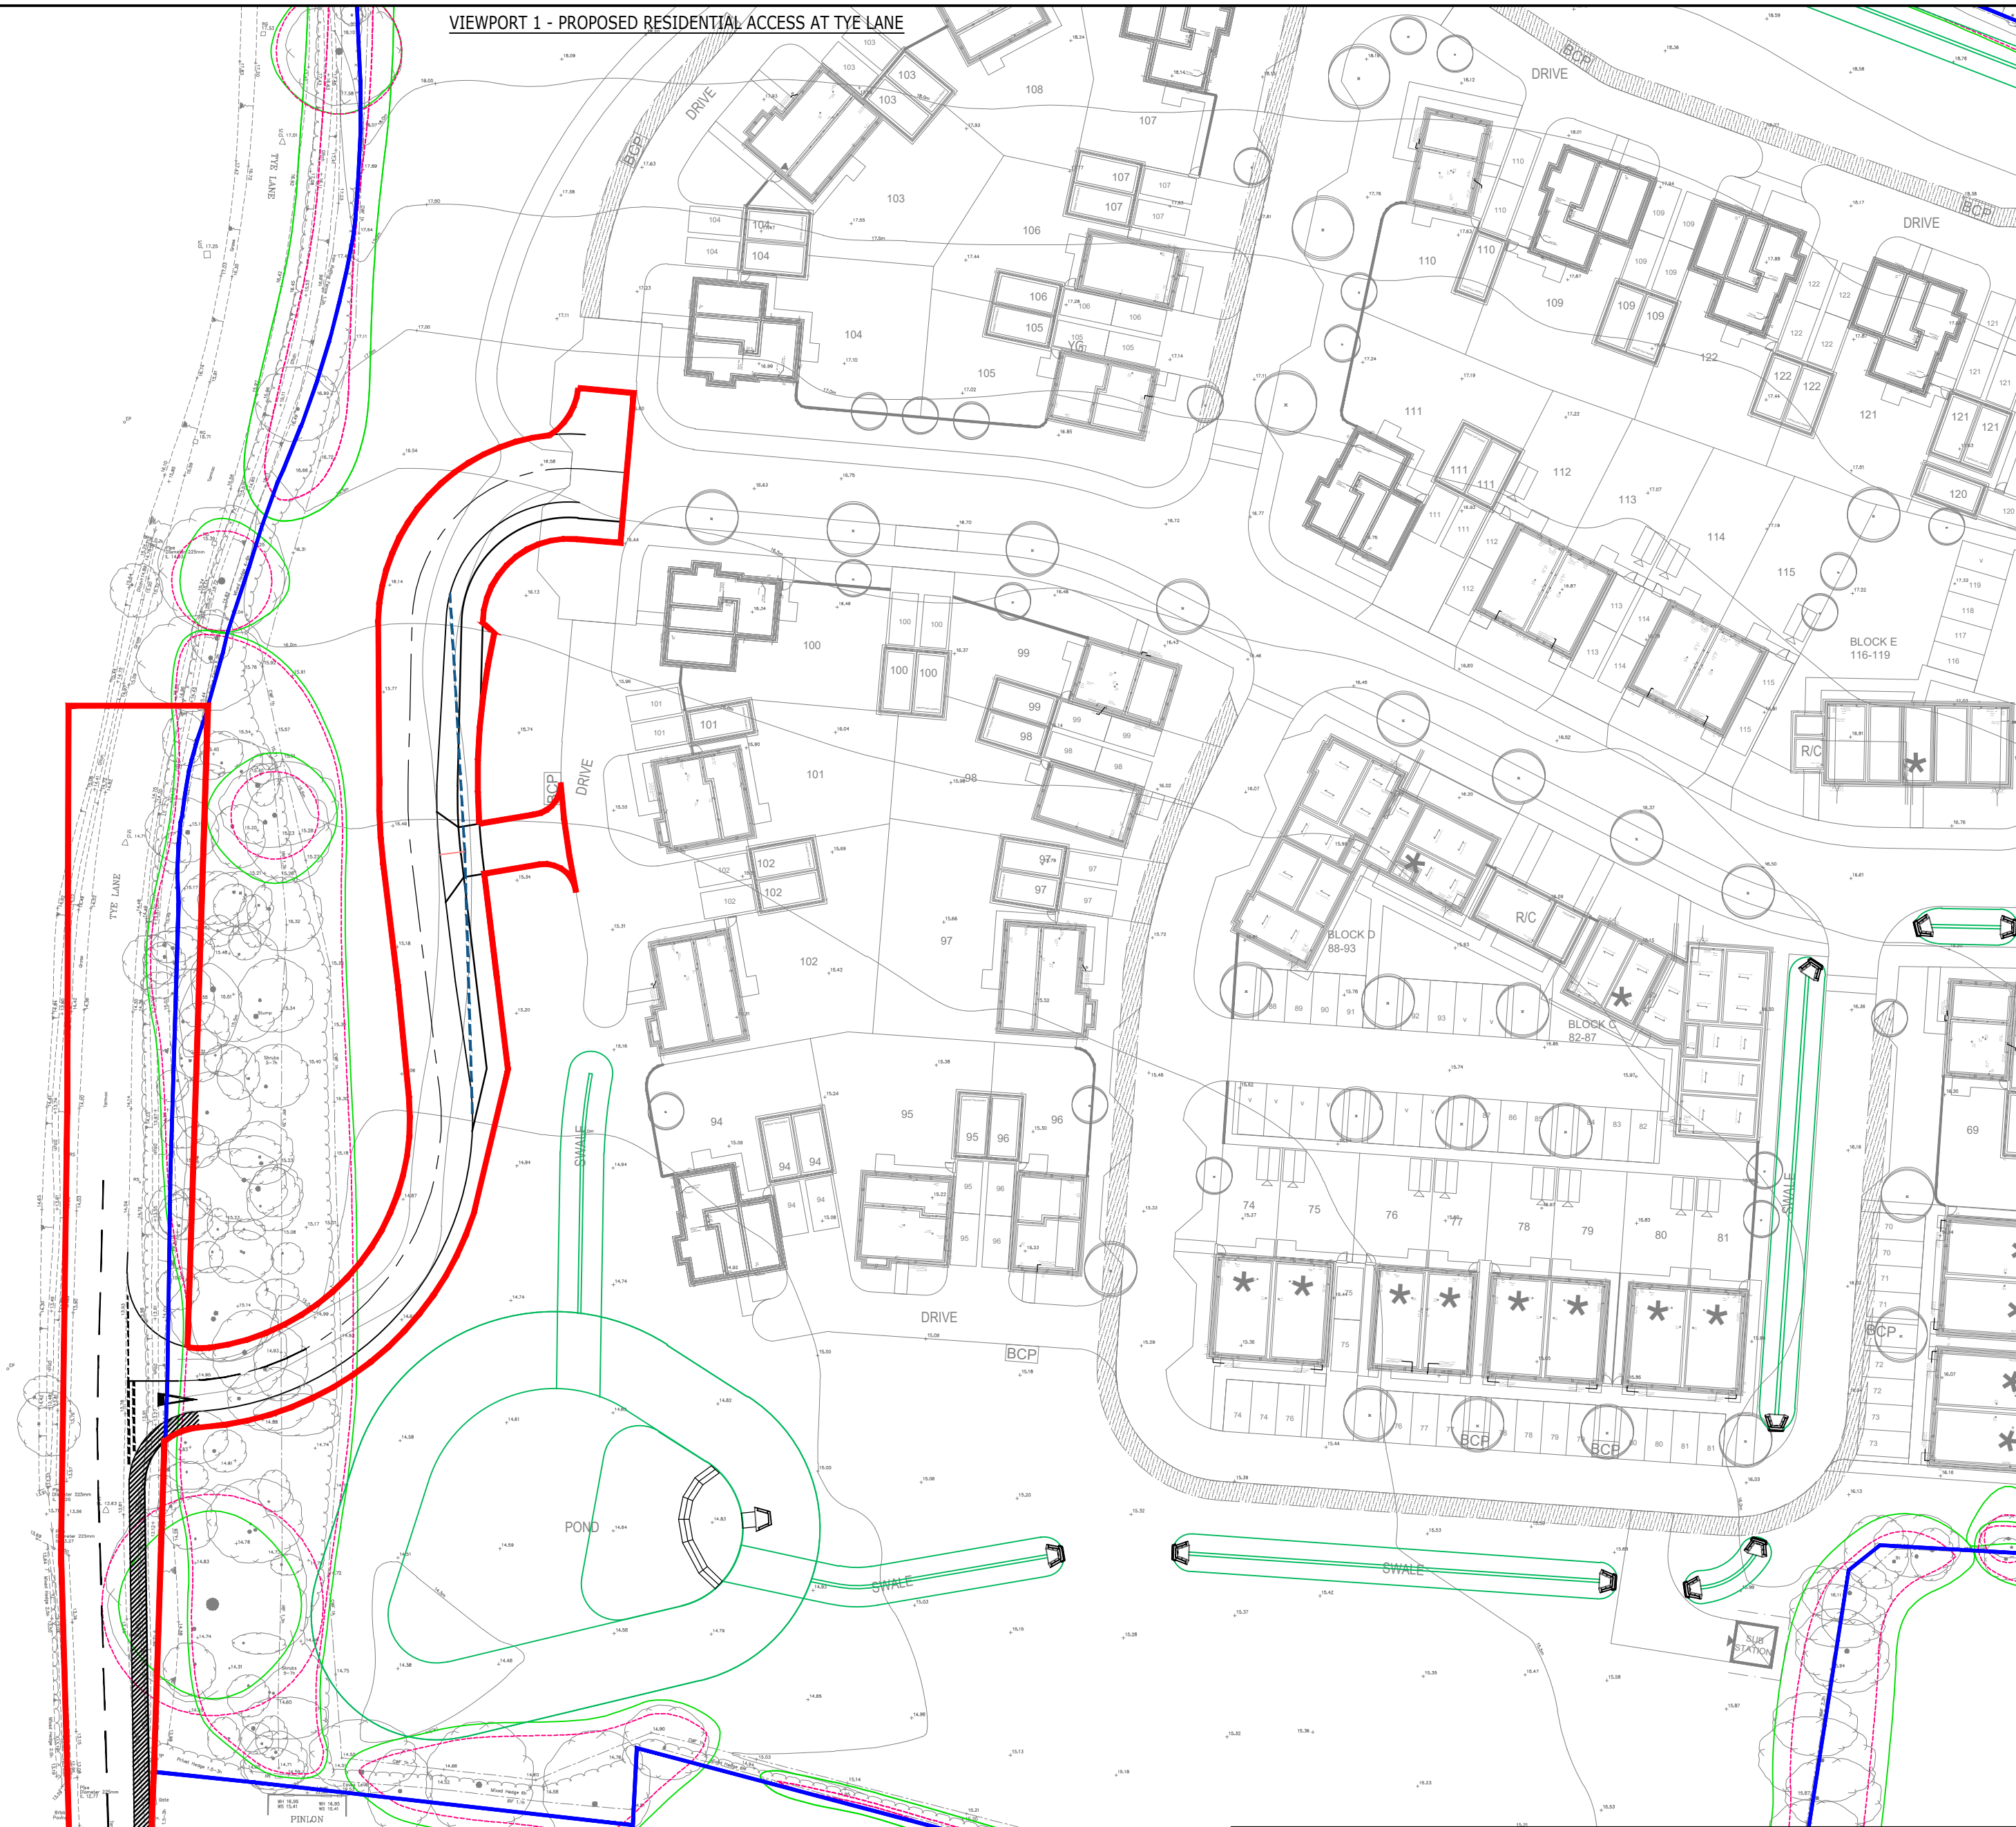

VIEWPORT 4 - PROPOSED EMERGENCY ACCESS AT AWISFOD PARK ROAD

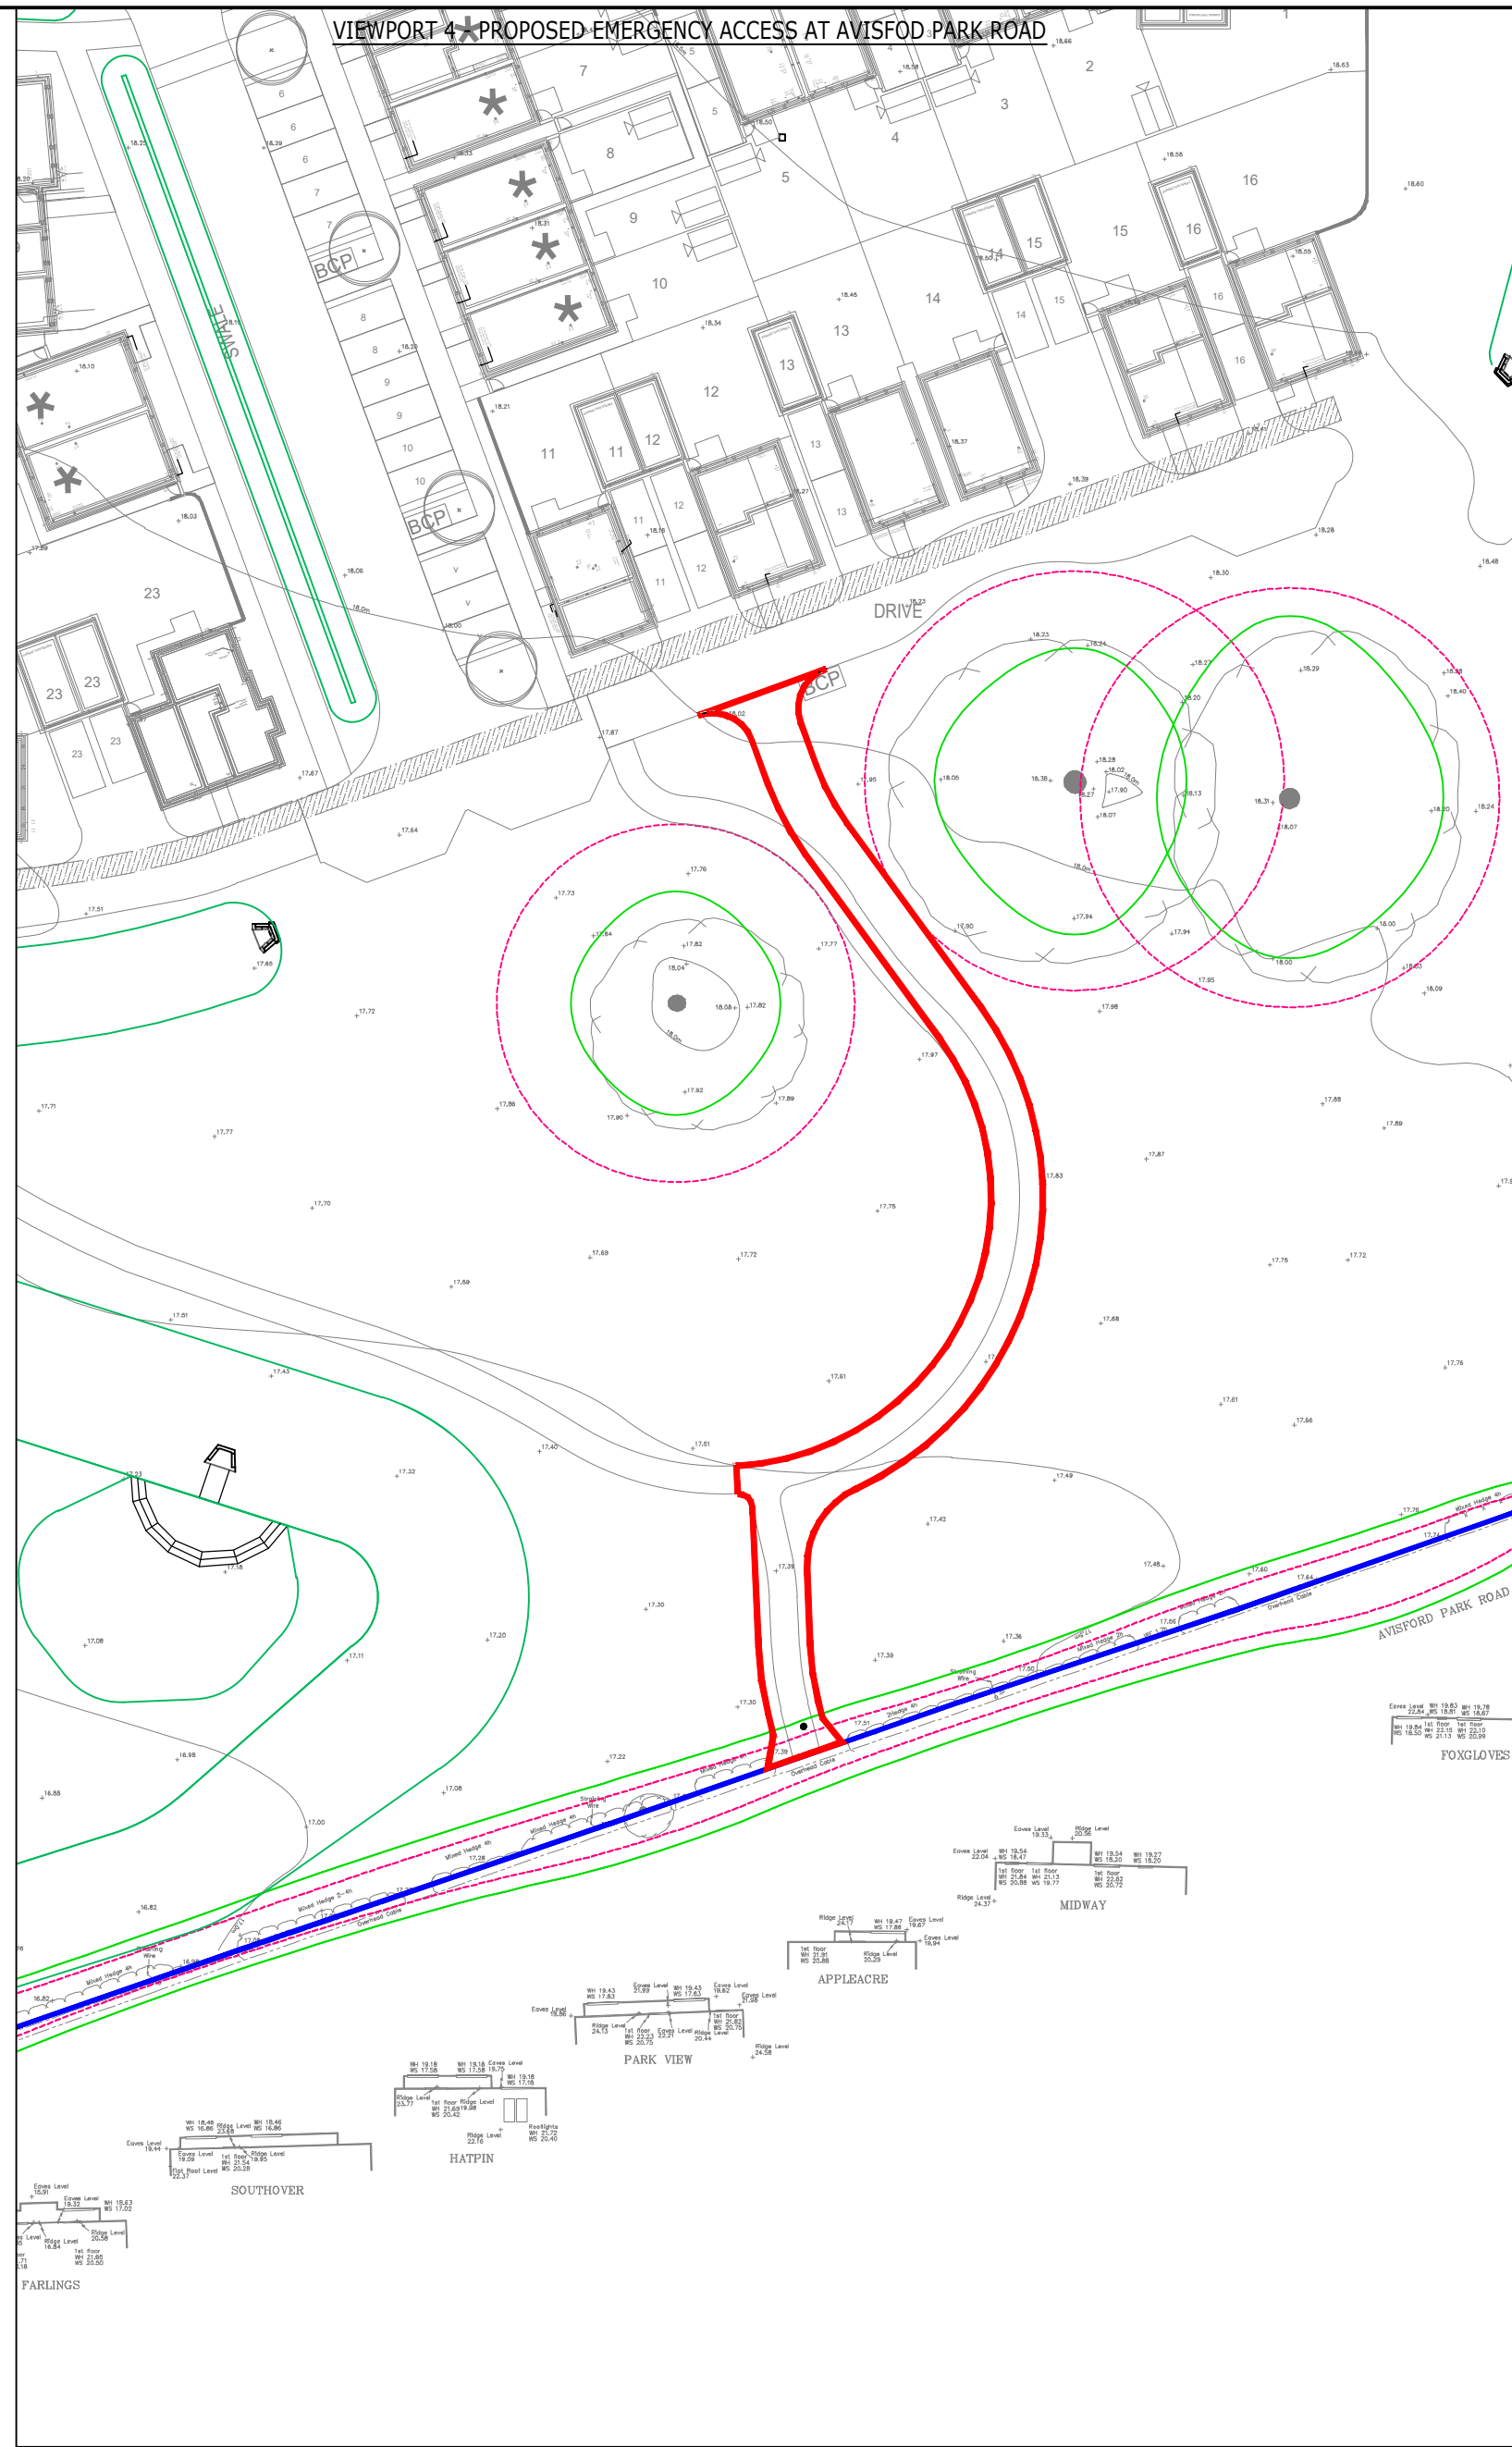

NOTES:

1. BASED ON TOPOGRAPHICAL SURVEY PREPARED BY K.A.RYLANCE LIMITED FOR VISTRY HOMES LIMITED, NOVEMBER 2020.

LEGEND

- LAND OWNERSHIP BOUNDARY
- PLANNING APPLICATION BOUNDARY
- - - 2.4 x 25m JUNCTION SPLAY (20mph)
- - - 25m FORWARD SPLAY (20mph)

DRAFT

C	TYE LANE ACCESS AMENDED	KI	KI	KM	02.06.21
B	RED LINE BOUNDARY AMENDED	3M	3M	KM	26.01.21
A	RED LINE BOUNDARY AMENDED	KI	KI	KM	01.12.20
Rev	Description	Dm	Chk	App	Date

ARDENT CONSULTING ENGINEERS

Third Floor
The Hallmark Building
52-56 Leadenhall Street
London
EC3M 5JE

Tel: 020 7680 4088
Web: www.ardent-ce.co.uk
E-mail: enquiries@ardent-ce.co.uk

worksafe
consultant
www.smasad.com

SSIP



Client
VISTRY SOUTH EAST

Project Title:
LAND EAST OF TYE LANE, WALBERTON

Drawing Title:
PROPOSED ALTERNATIVE ACCESS

A1 Scale	Date	Designed by
1:500	DEC 2020	KI
Drawn by	Checked by	Approved by
KI	KI	KM
Drawing Number	183248-003	
Rev	C	