
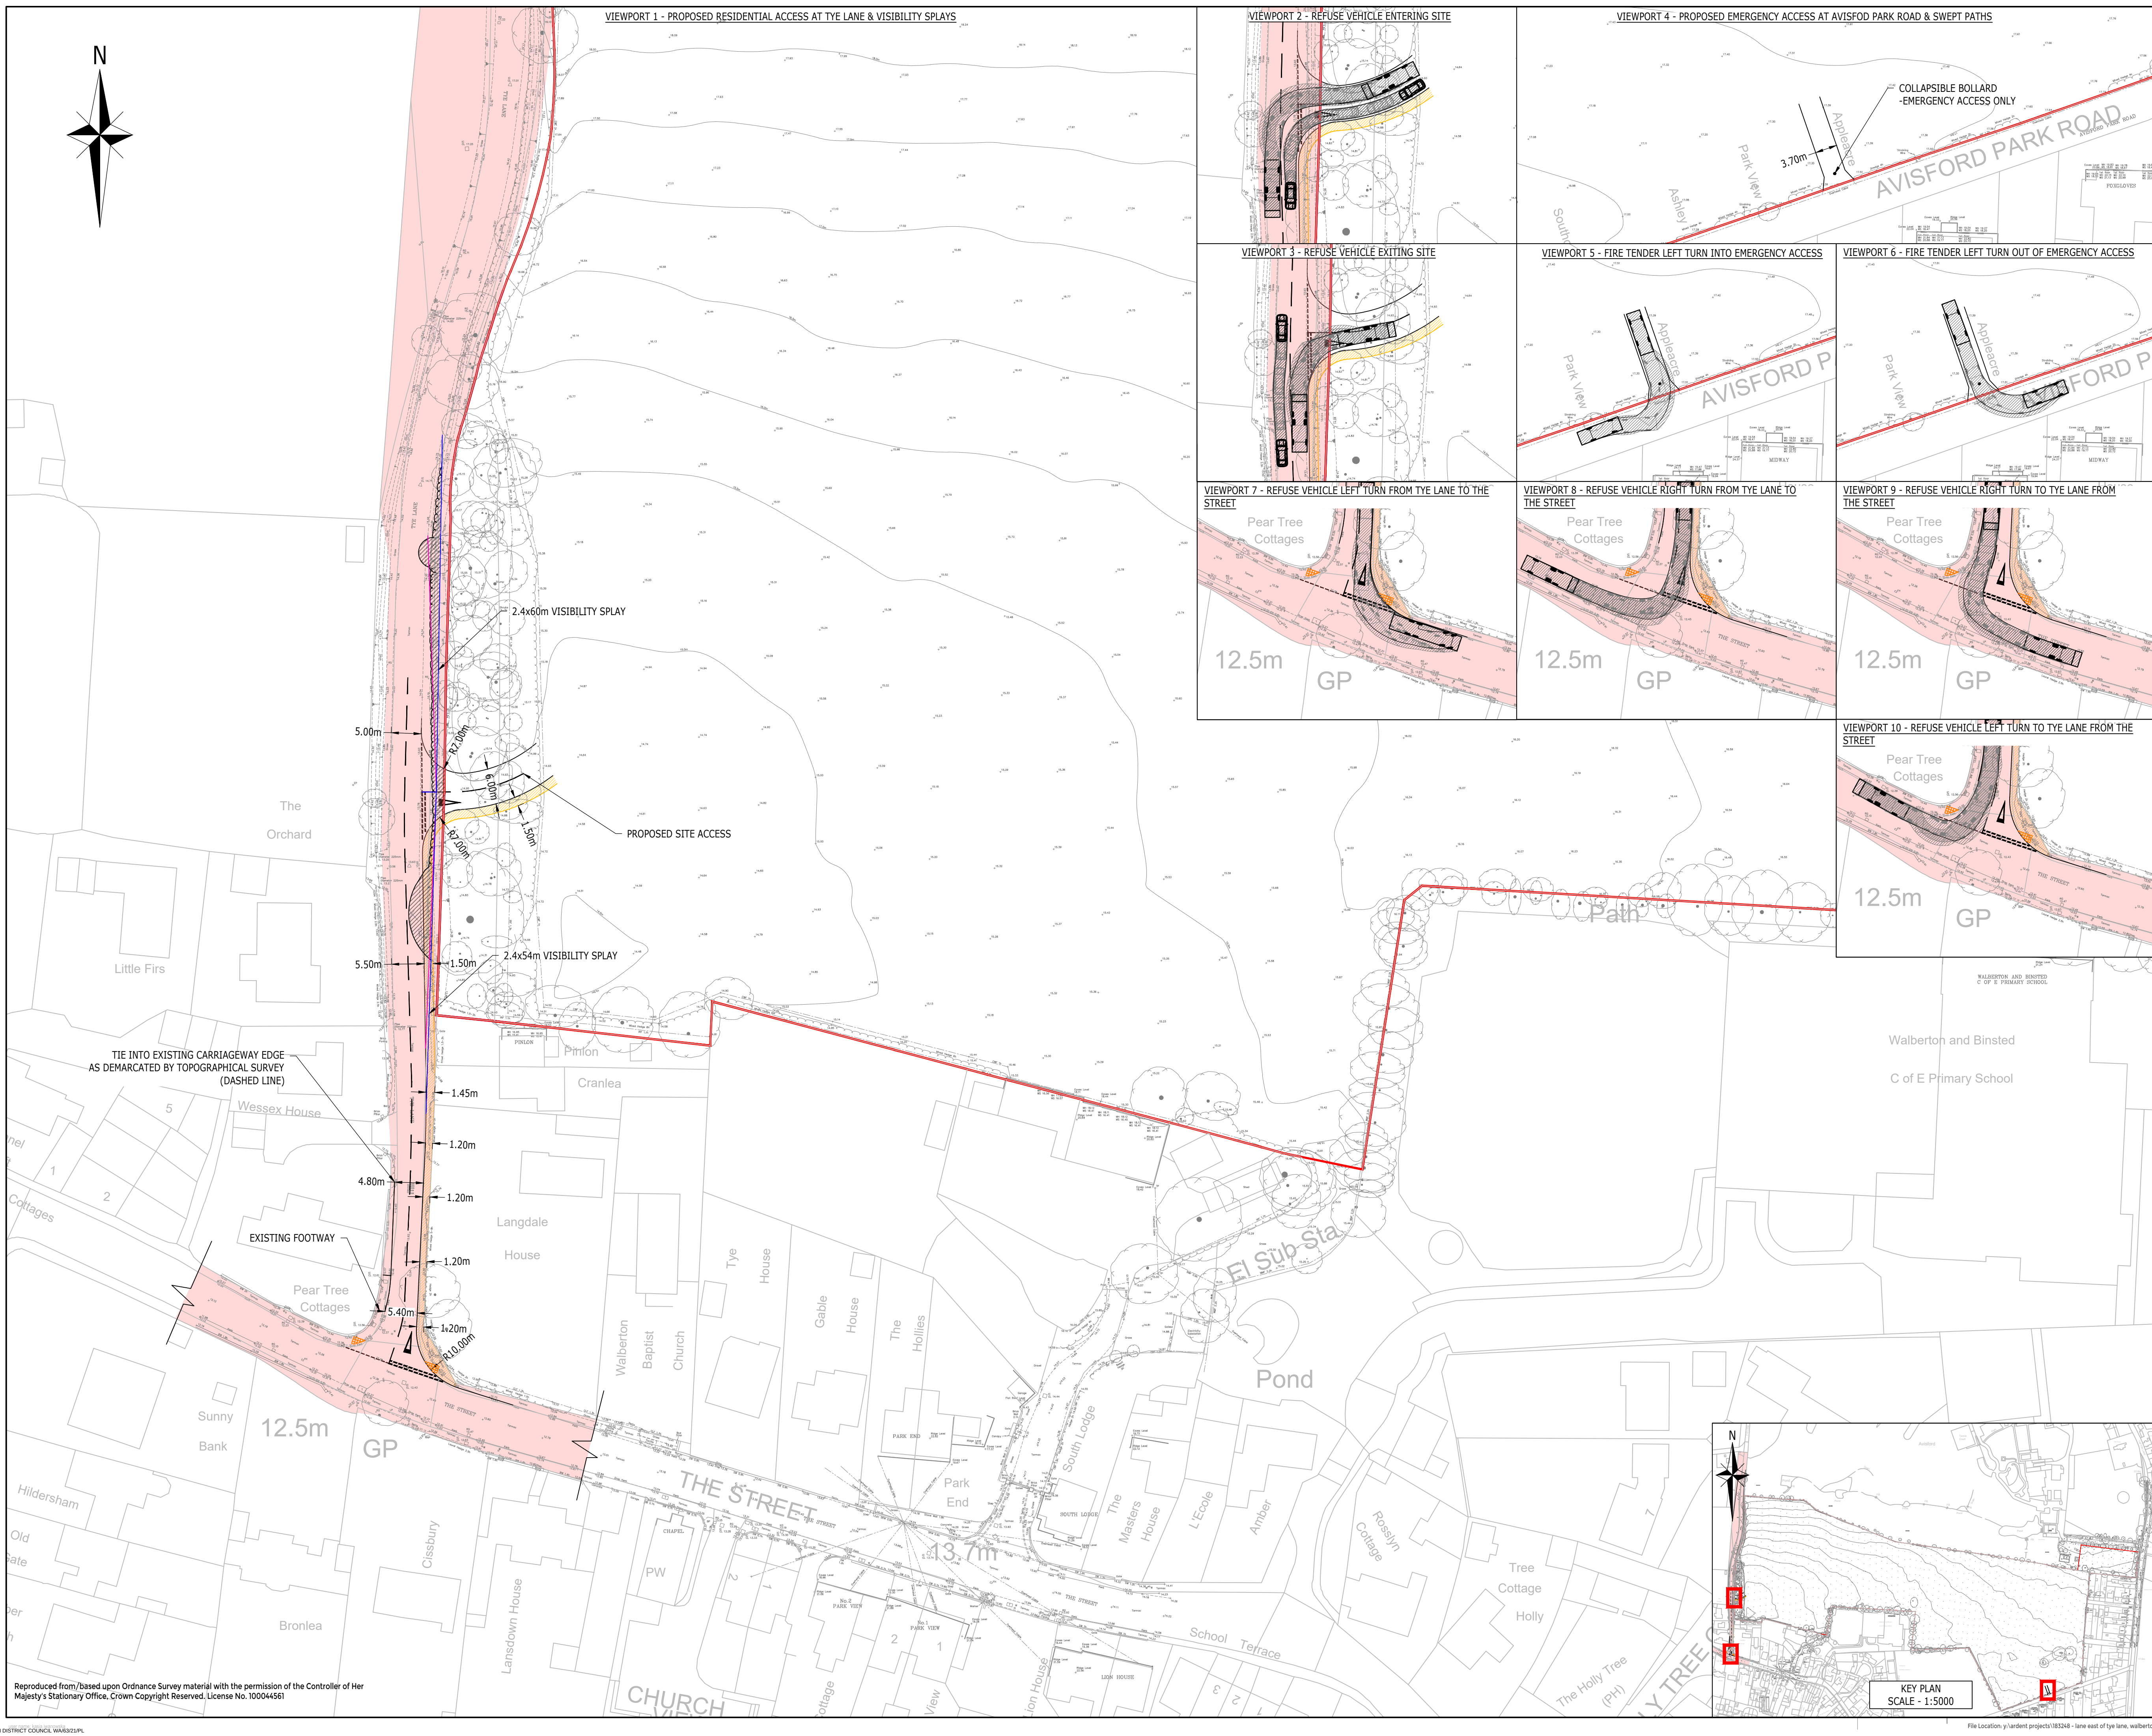


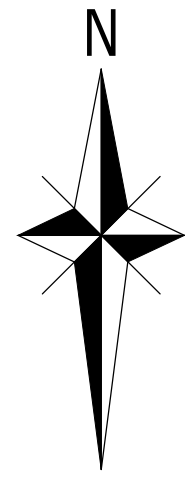

KEY:

- SITE BOUNDARY
- VISIBILITY SPLAYS FOR MEASURED SPEEDS (SEE NOTE 1)
- VISIBILITY SPLAYS FOR 30mph SPEED LIMIT ON TYE LANE
- VEGETATION TO BE REMOVED FROM VISIBILITY
- PROPOSED FOOTWAY
- INDICATIVE HIGHWAY BOUNDARY
- TACTILE PAVING

- NOTES:**
- JUNCTION VISIBILITY SPLAYS BASED ON SPEED SURVEYS UNDERTAKEN ON 08/01/19 RECORDING 85TH PERCENTILE SPEEDS OF 36.4MPH NORTHBOUND AND 38.9MPH SOUTHBOUND AND MIS1 PARAMETERS (1.5secs DRIVER REACTION TIME, 0.45g DECELERATION RATE, SINCE PROPORTION OF HGV/BUSES <5%)
 - BASED ON TOPOGRAPHICAL SURVEY PREPARED BY K.A.R.Y.LANCE LIMITED FOR VISTRY HOMES LIMITED, NOVEMBER 2020.
 - HIGHWAY BOUNDARY INFORMATION BASED UPON 2020 ORDNANCE SURVEY MAPPING RECEIVED FROM WSSC ON 24/11/2020.

VEHICLES USED:

Car

Overall Length	4.572m
Overall Width	1.769m
Overall Body Height	1.488m
Min Body Ground Clearance	0.249m
Max Track Width	1.713m
Lock to lock time	4.00s
Kerb to Kerb Turning Radius	5.100m

Phoenix 2-18W (with Elite 2 6x2RS chassis)

Overall Length	9.620m
Overall Width	2.530m
Overall Body Height	3.211m
Min Body Ground Clearance	0.416m
Track Width	2.530m
Lock to lock time	4.00s
Kerb to Kerb Turning Radius	5.800m

Fire Tender

Overall Length	7.334m
Overall Width	2.286m
Overall Body Height	3.495m
Min Body Ground Clearance	0.380m
Track Width	2.286m
Lock to lock time	5.00s
Kerb to Kerb Turning Radius	8.000m

FOR INFORMATION ONLY

G	ACCESS & TRACKING AMENDED	KI	KI	KM	18.06.21
F	TRACKING OF THE STREET/ TYE LANE JUNCTION ADDED	MRH	MRH	DH	08.06.21
E	OS MAPPING ADDED	KI	KI	KM	01.06.21
D	ACCESS UPDATED	KI	KI	KM	27.05.21
C	EDGE OF CARRIAGEWAY MARKING ADDED	DV	DV	KM	15.03.21
B	ACCESS UPDATED	DV	DV	KM	26.01.21
A	EMERGENCY ACCESS TRACKS ADDED / FOOTWAY WIDENED TO A MIN. 1.2m / CARRIAGEWAY NARROWED FOLLOWING WSSC COMMENTS	DV	DV	KM	07.01.21
Rev	Description	Dn	Chk	App	Date

ARDENT CONSULTING ENGINEERS

Third Floor
The Hallmark Building
52-56 Leadenhall Street
London
EC3M 5JE

Tel: 020 7680 4088
Web: www.ardent-ce.co.uk
E-mail: enquiries@ardent-ce.co.uk

worksafe consultant
www.amsand.com

SSIP
Safely Sited, Inspected, and Supervised

Client

VISTRY SOUTH EAST

Project Title:

LAND EAST OF TYE LANE, WALBERTON

Drawing Title:

PROPOSED ACCESS IMPROVEMENTS - TYE LANE/AVISFORD PARK ROAD

A1 Scale	Date	Designed by
1:500	20.11.2020	KI
Drawn by	Checked by	Approved by
KI	KI	KM
Drawing Number	183248-002	
Rev	C	