
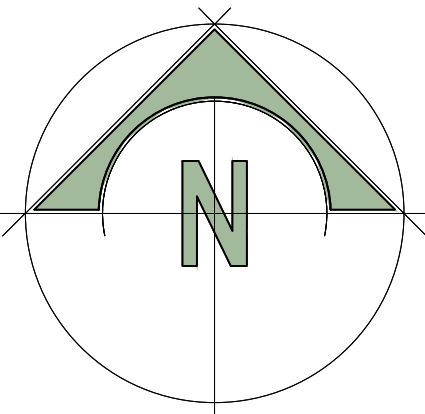



© This drawing and design are copyright.  
Do not scale from this drawing. Use only figured dimensions. If in doubt, ask.  
All dimensions are to be checked on site.  
Any discrepancies should be reported immediately to the Architect.

Eastergate Lane

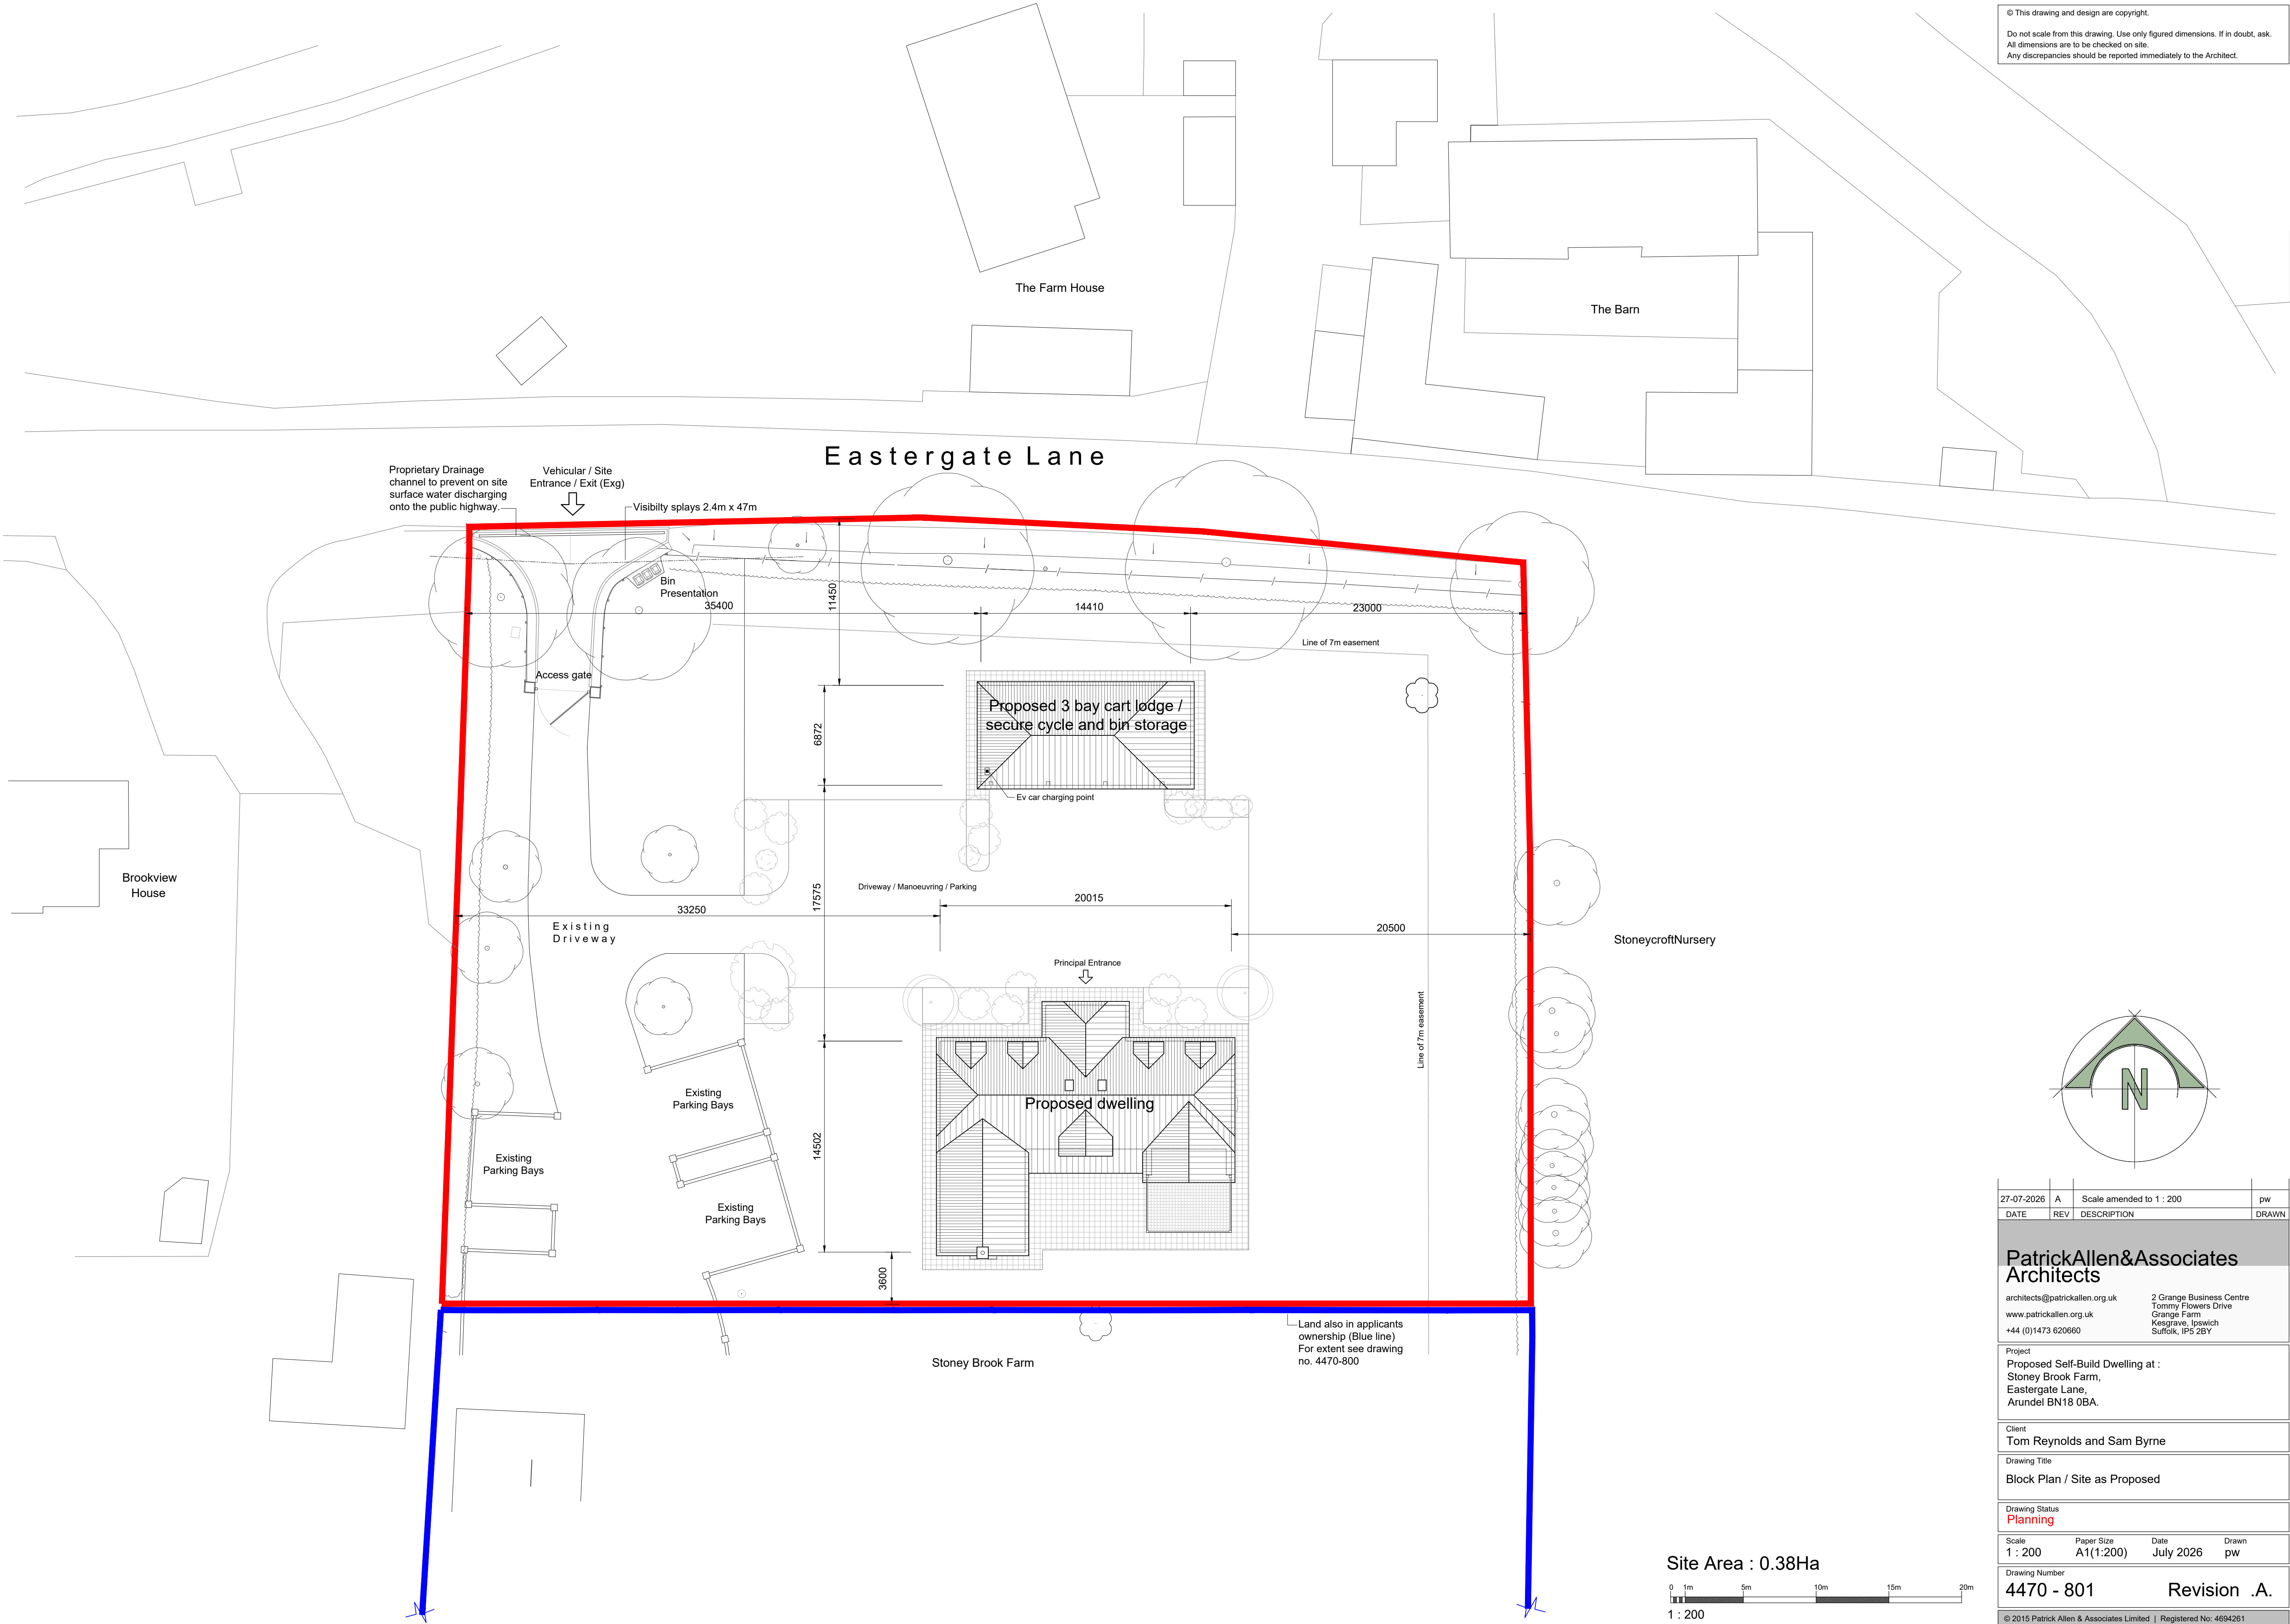

|                                                                                                  |            |   |       |
|--------------------------------------------------------------------------------------------------|------------|---|-------|
| 27-07-2026                                                                                       | A          | Scale amended to 1 : 200                                                                                | pw    |
| DATE                                                                                             | REV        | DESCRIPTION                                                                                             | DRAWN |
| <div>PatrickAllen&amp;Associates Architects</div>                                                |            |   |       |
| architects@patrickallen.org.uk                                                                   |            | 2 Grange Business Centre<br>Tommy Flowers Drive<br>Grange Farm<br>Kesgrave, Ipswich<br>Suffolk, IP5 2BY |       |
| www.patrickallen.org.uk                                                                          |            |   |       |
| +44 (0)1473 620660                                                                               |            |   |       |
| Project                                                                                          |            |   |       |
| Proposed Self-Build Dwelling at :<br>Stoney Brook Farm,<br>Eastergate Lane,<br>Arundel BN18 0BA. |            |   |       |
| Client                                                                                           |            |   |       |
| Tom Reynolds and Sam Byrne                                                                       |            |   |       |
| Drawing Title                                                                                    |            |   |       |
| Block Plan / Site as Proposed                                                                    |            |   |       |
| Drawing Status                                                                                   |            |   |       |
| Planning                                                                                         |            |   |       |
| Scale                                                                                            | Paper Size | Date   | Drawn |
| 1 : 200                                                                                          | A1(1:200)  | July 2026                                                                                               | pw    |
| Drawing Number                                                                                   |            | Revision .A.                                                                                            |       |
| 4470 - 801                                                                                       |            |   |       |
| © 2015 Patrick Allen & Associates Limited   Registered No: 4694261                               |            |   |       |

Site Area : 0.38Ha

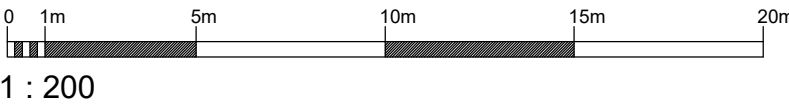

1 : 200