


FLOOR PLAN

Staircase Plan View

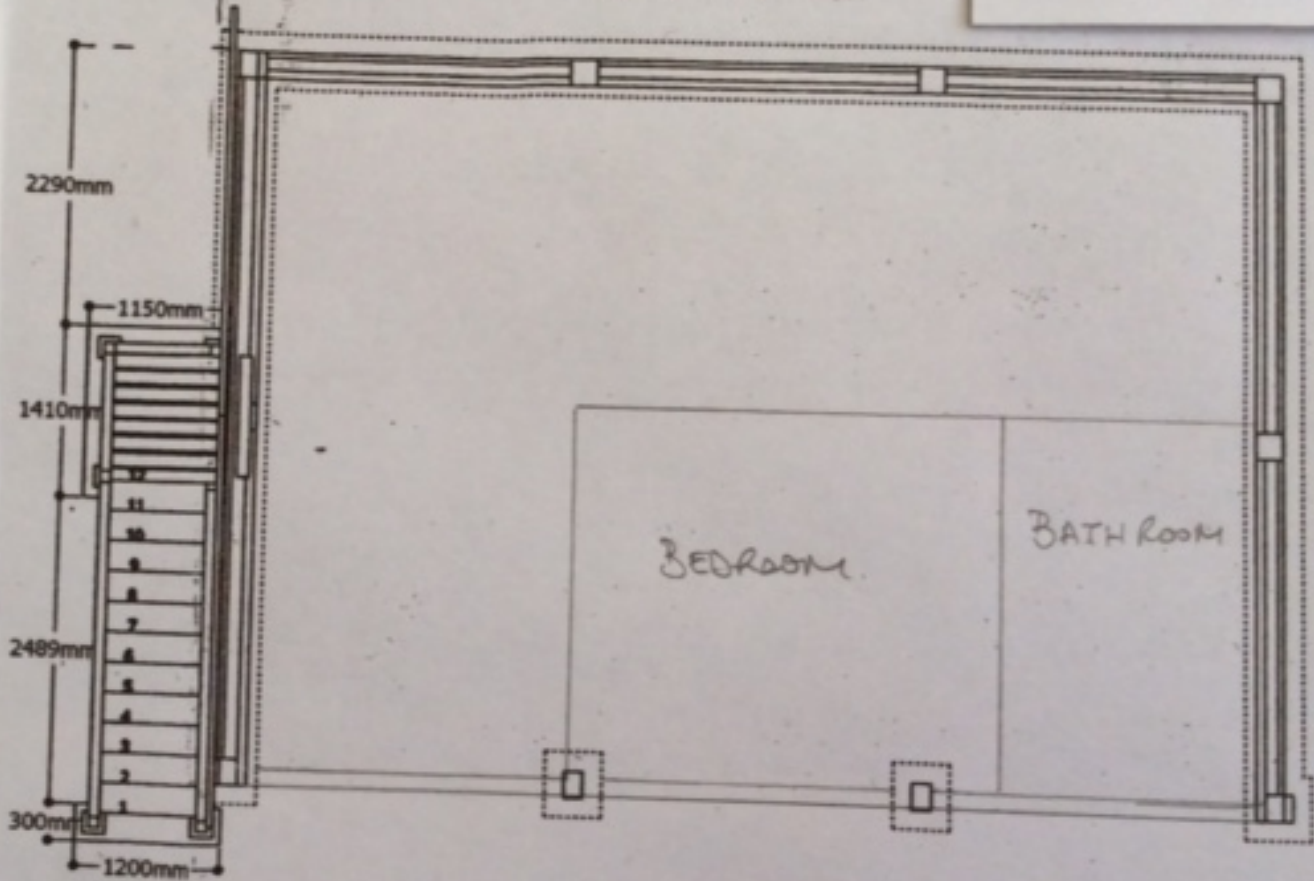

Drawn By:

Tony Simpson

Date:

11th December 2007

Scale:

1:50

Revision:

BORDER OAK
DESIGN AND
CONSTRUCTION

KINGSLAND SAW MILLS,
LEOMINSTER,
HEREFORDSHIRE
HR8 9GF
Tel: (01588) 706732
Fax: (01588) 706295

