



ARUN DISTRICT COUNCIL	
No.	WA/65/20/PL
RECEIVED	

Staircase Plan View

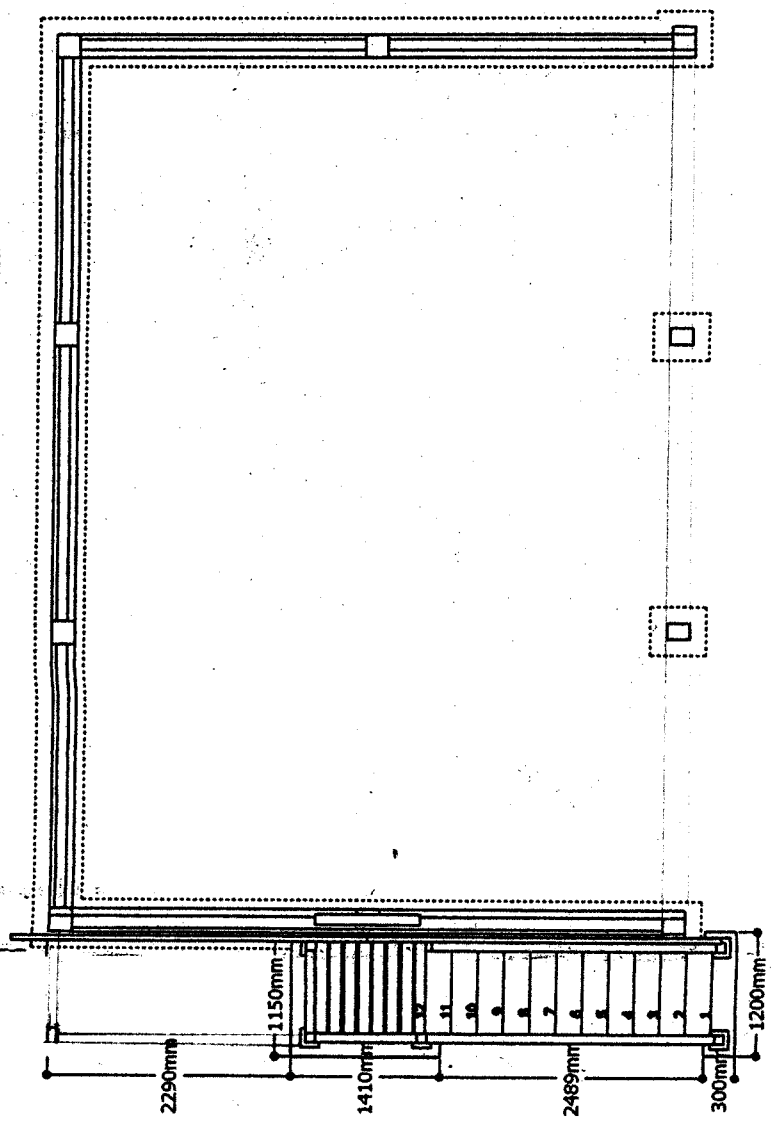

Stair Elevation

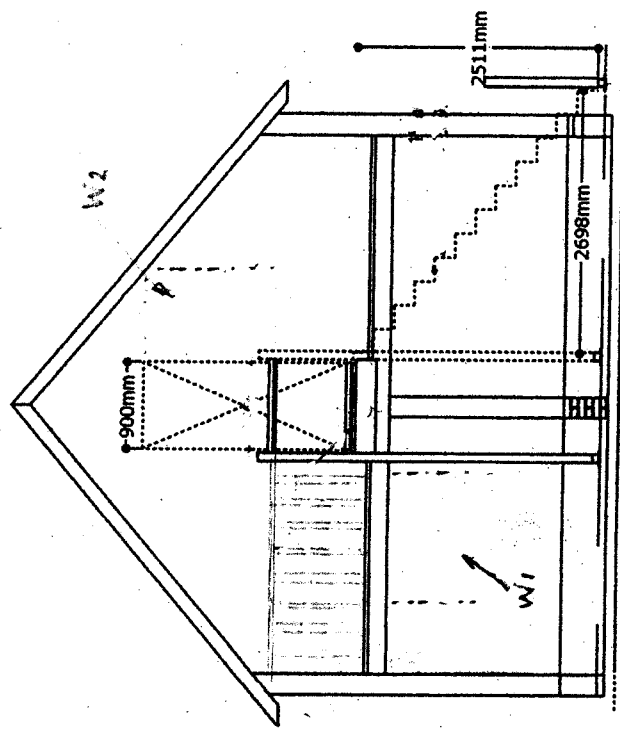

A3 All dimensions shown are in mm unless otherwise stated - If in doubt ASK!

EXISTING LEFT GABGE ELEVATION
(AND PROPOSED)

Title: Stairs and Layout for 7 Series		Drawn By: Tony Simpson		Date: OCT 2020		Revision: 1:50	
Drawing Number:		BORDER OAK DESIGN AND CONSTRUCTION KINGSLAND SAWMILLS, LEOMINSTER, HEREFORDSHIRE HR5 2SF Tel: (01567) 702732 Fax: (01567) 702656					

