



PROPOSED ENTRANCE GATE PLAN
OPTION 1

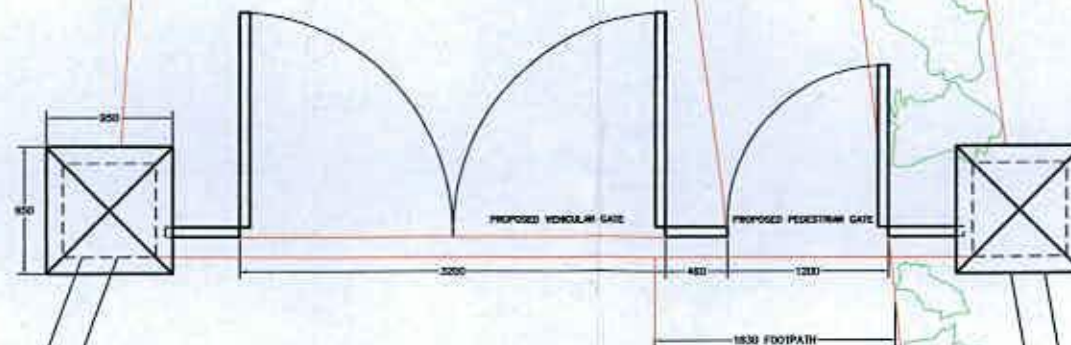

PROPOSED ENTRANCE GATE
ELEVATION
OPTION 1

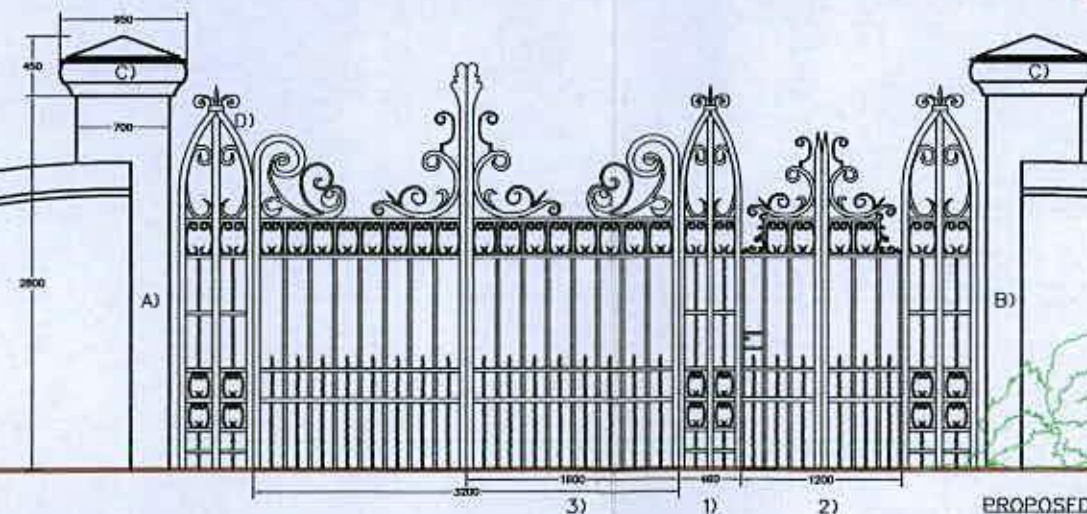

EXISTING

- A) RE-BUILDING OF LEFT PILLAR
- B) RIGHT PILLAR TO BE MADE GOOD
- C) RE-BUILDING OF PILLAR CAPS
- D) EXISTING WROUGHT IRON TO BE SANDBLASTED AND POWDERCOATED
- RETAIN FEATURES OF LOCAL HISTORIC AND ARCHITECTURAL INTEREST

PROPOSED

- 1) 1 X NEW 460mm WIDE X 2950mm HIGH WROUGHT IRON PANEL
- 2) 1 X NEW 1200mm WIDE X 2500mm HIGH PEDESTRIAN GATE
- 3) 1 X NEW 1600mm WIDE X 3000mm HIGH VEHICULAR GATE

REVISION DATE / DESCRIPTION		
REVISION 16/07/18 1) AMENDMENT CHANGES		
