ARUN DISTRICT COUNCIL:WA/67/07/ 20/07/2007

SHEET 3
(SCALES 1:50/500)

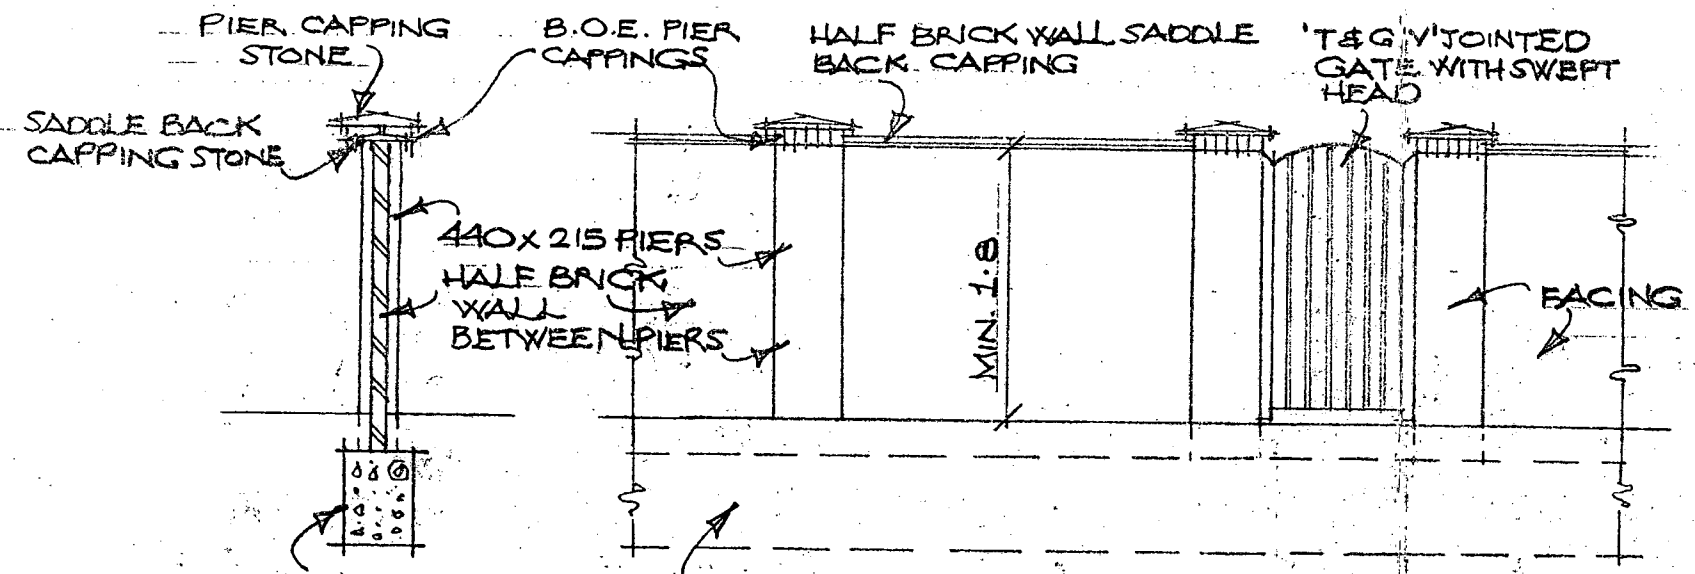

NEW BOUNDARY WALLS (1:50)

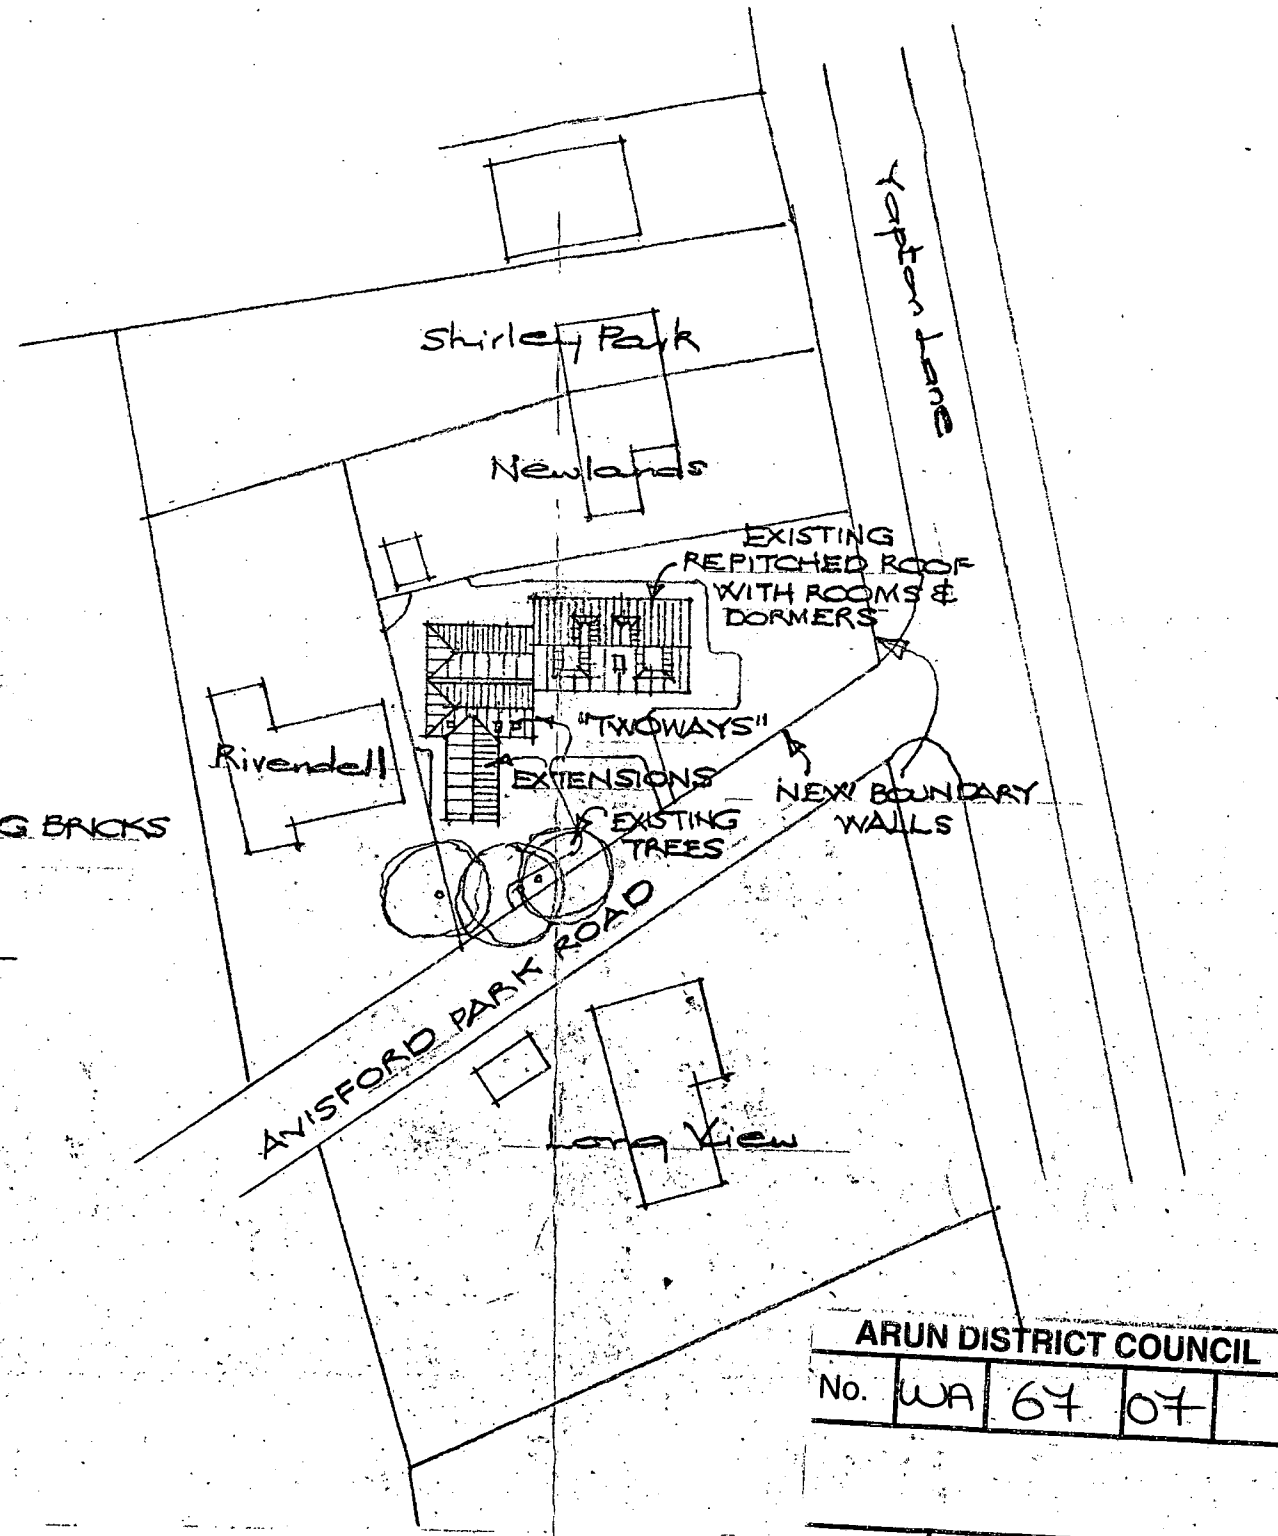

SITE PLAN (1:500)

ARUN DISTRICT COUNCIL
No. WA 67 07
Received 20/07/07