



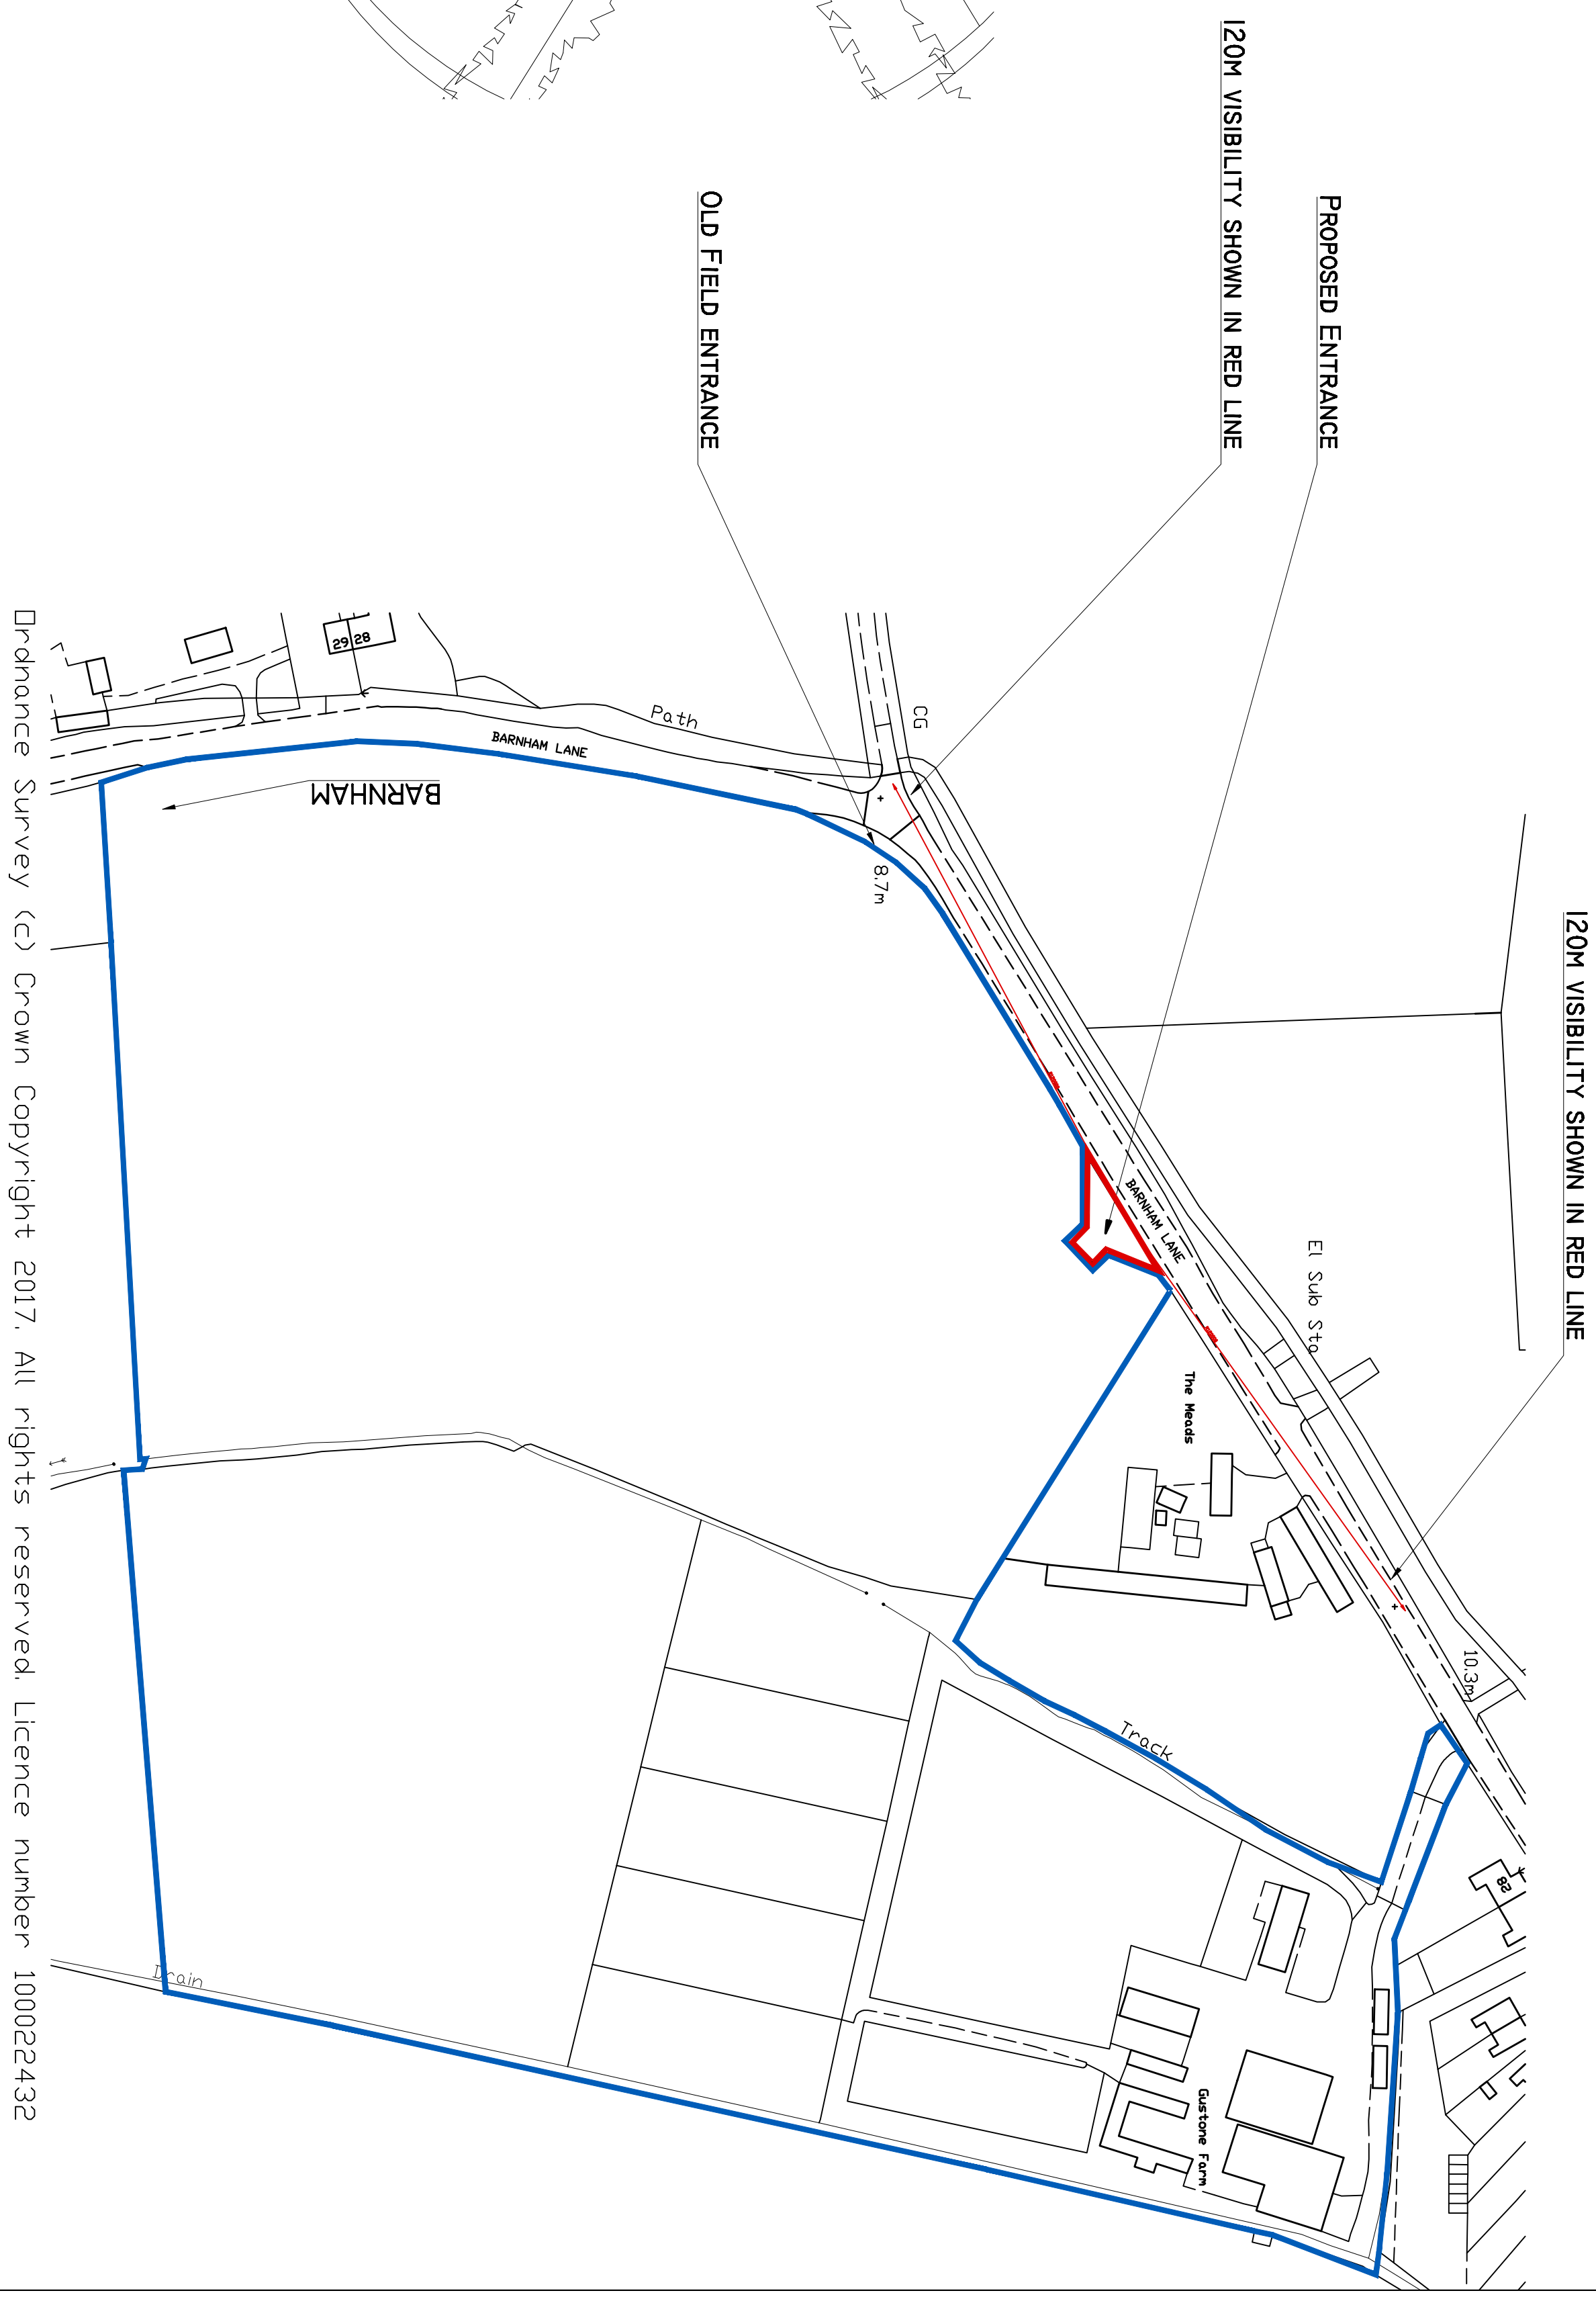

LOCATION PLAN
SCALE 1:1250

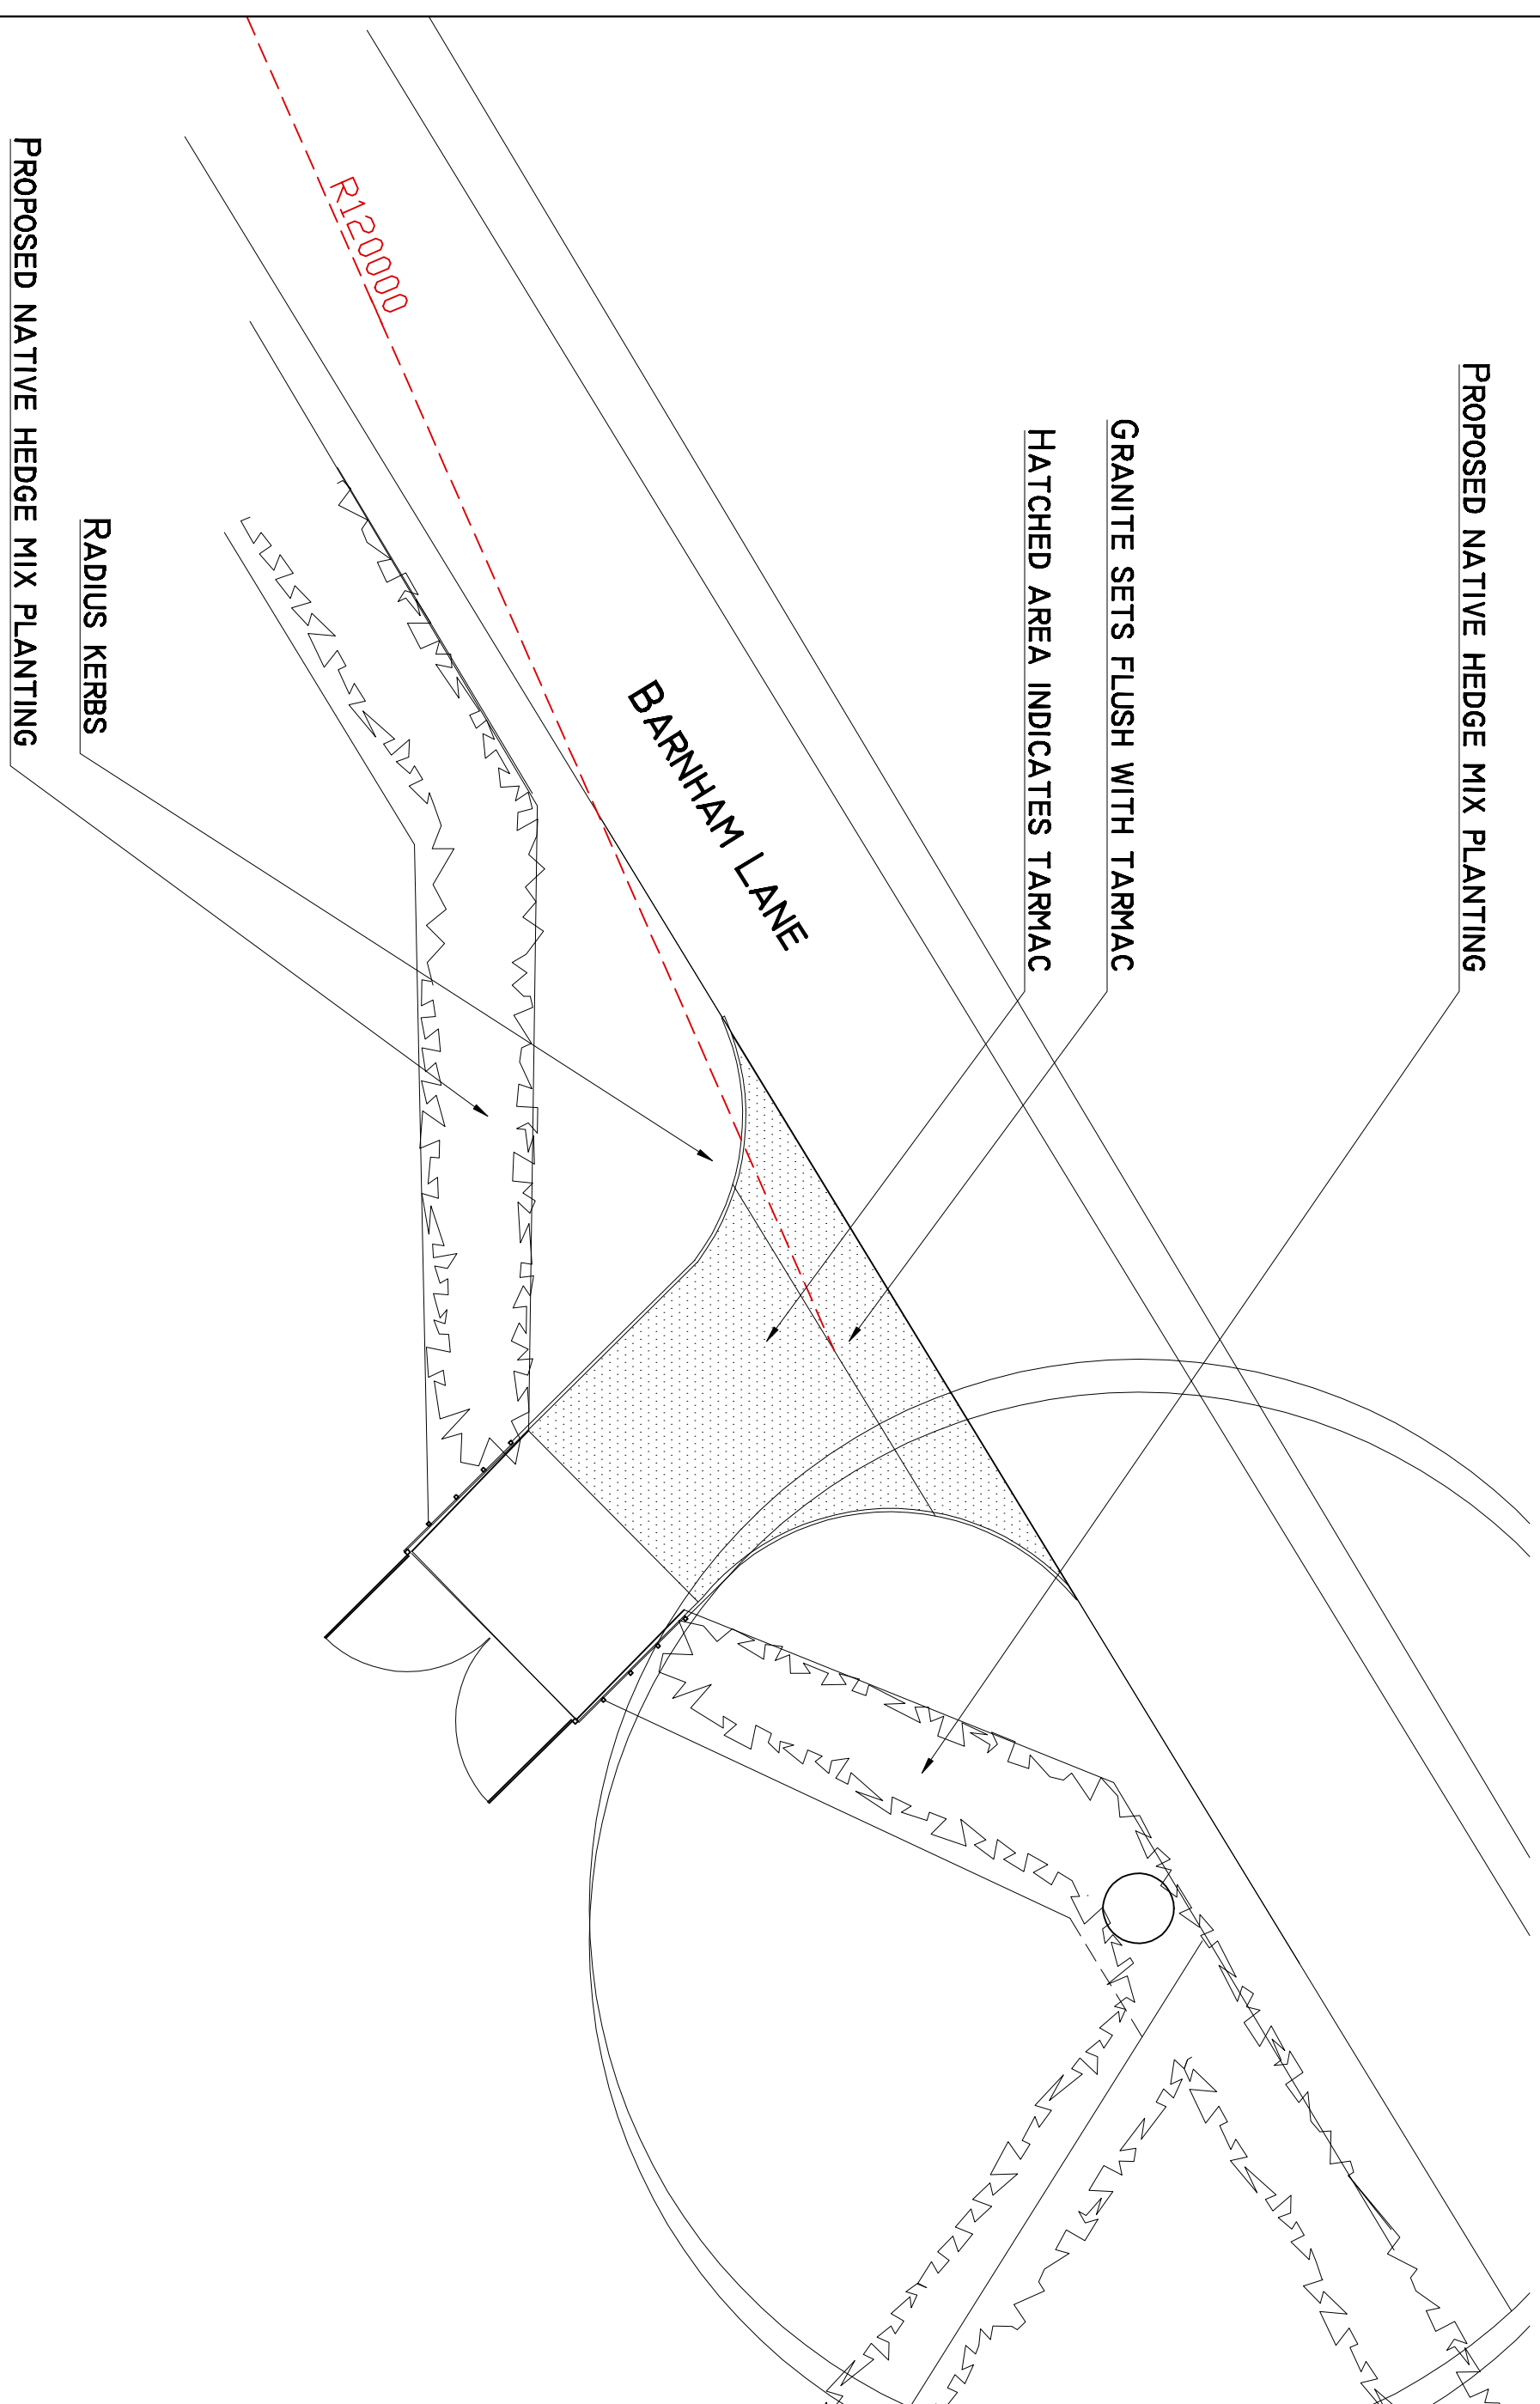

01	planning	20.10.17
----	----------	----------



Pope Stevens Architecture Ltd.
Crossways | 2 Beech Avenue
Chilthester | West Sussex | PO19 3DR
Telephone: 01243 782 796
Email: pope.stevens@btinternet.com



Project
Gustone Farm
Walberton
West Sussex

Drawing
Planning Application
Site and Proposed layout Plans
Proposed Farm Field Entrance

Date	Drawn by	Scale
Sept 2017	CDP	as shown
Drawing No.		Revision
DPA-01		01