


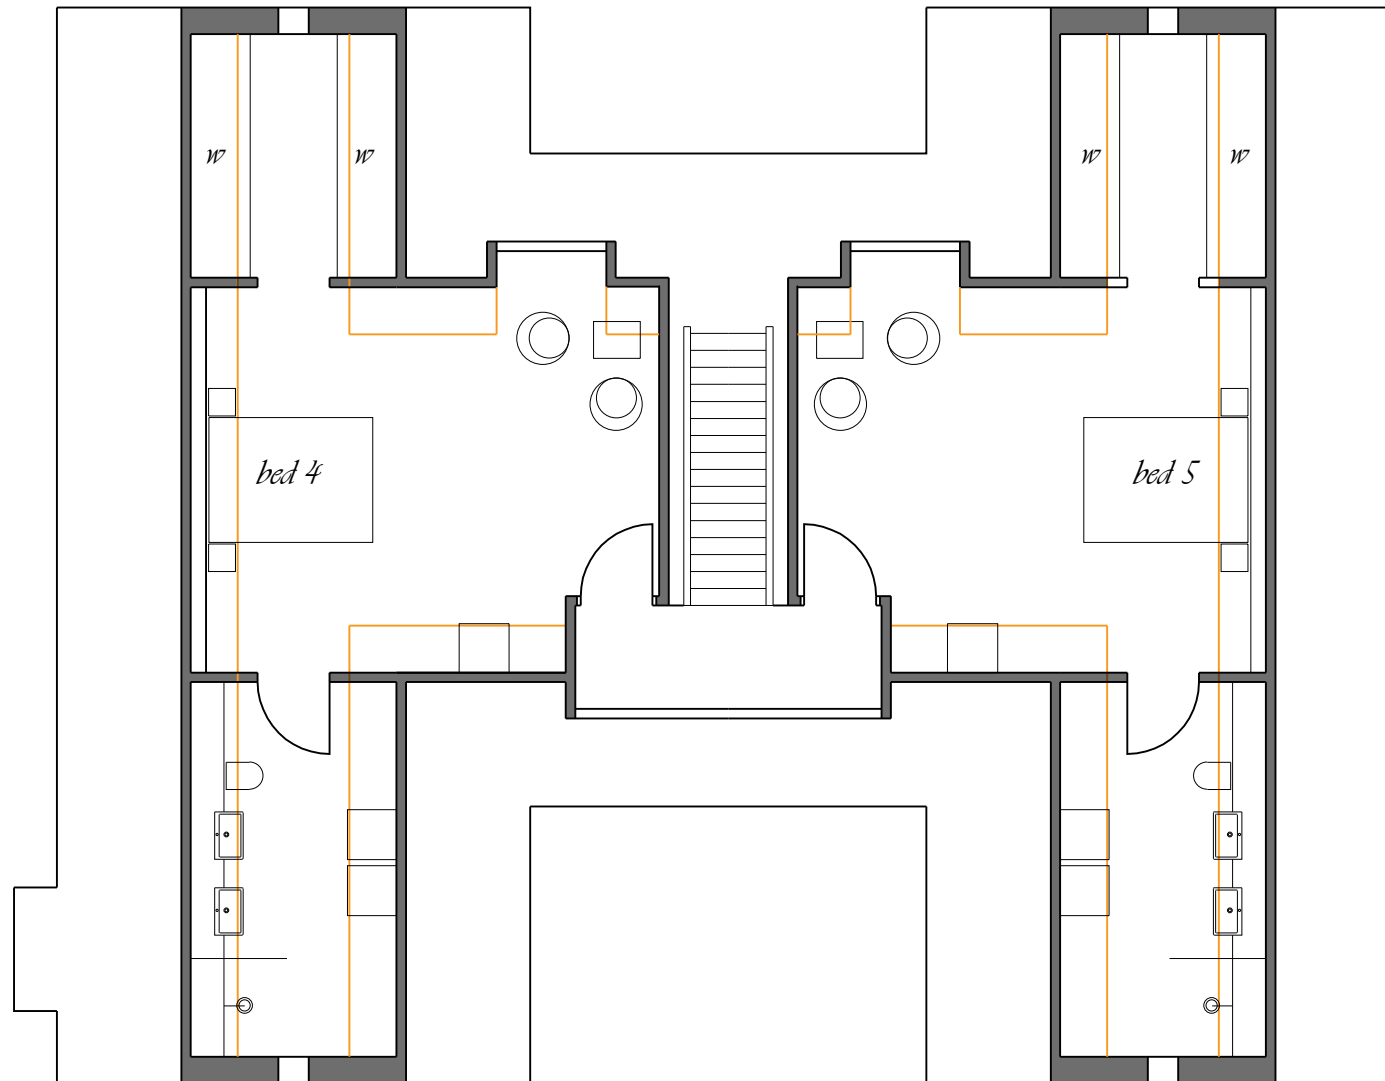

— approx 1.8m headroom

Proposed Loft Rooms Floor Plan

0 1 2 5 m

Scale 1:100 @ A3

- PLANNING -