


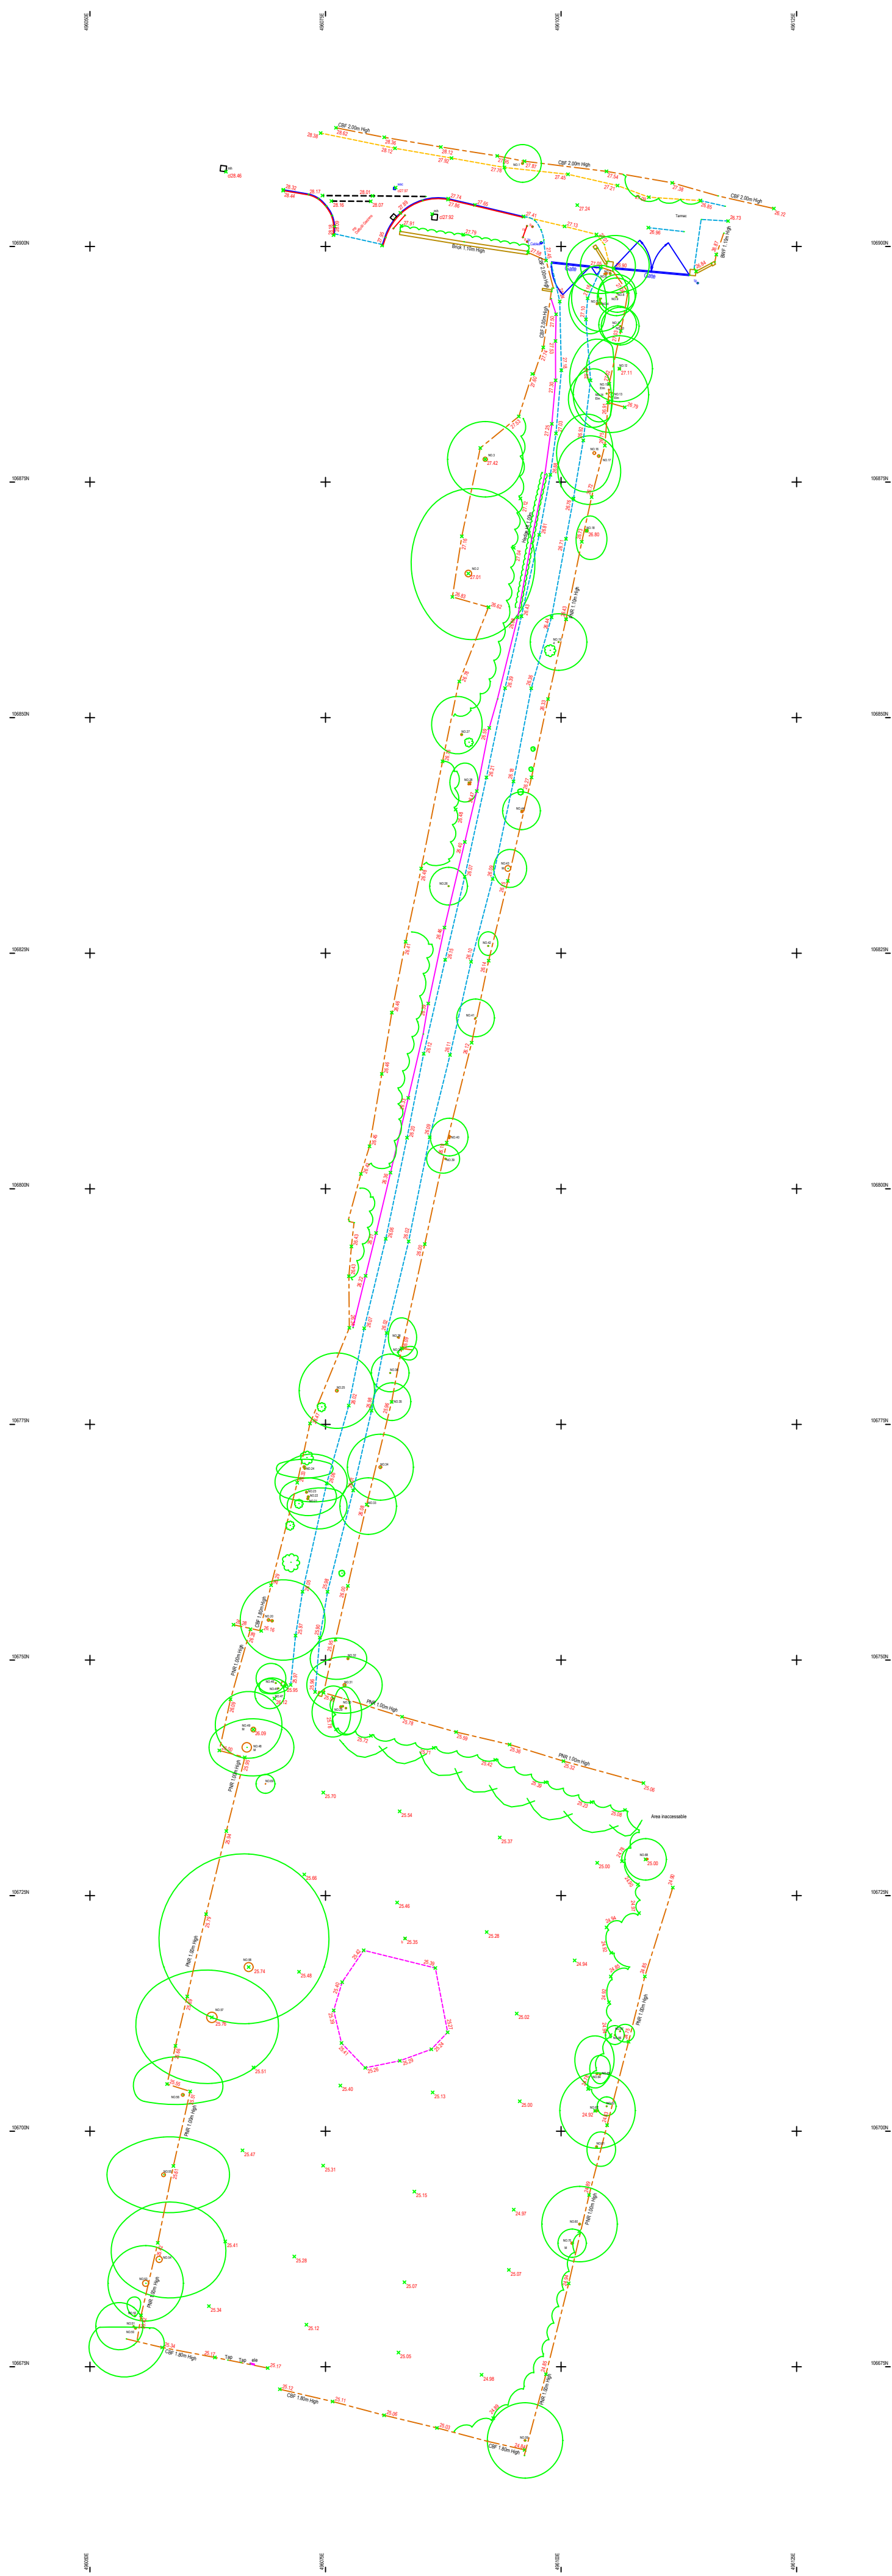


Number	Species	Tree List					
		Trunk Dia	North	East	South	West	Height
N0.1	Oak	0.20	2.0	2.0	2.0	2.0	6.0
N0.2	Oak	0.15	3.0	7.0	7.0	4.0	15.0
N0.3	Oak	0.45	4.0	4.0	4.0	4.0	15.0
N0.4	Elm	0.25	4.0	3.0	3.0	3.0	6.0
N0.5	Elm	0.15	3.0	3.0	3.0	3.0	6.0
N0.6	Sycamore	0.10	4.0	3.0	2.0	4.0	6.0
N0.7	Sycamore	0.20	4.0	3.0	2.0	3.0	6.0
N0.8	Hawthorn	0.30	2.0	2.0	2.0	2.0	6.0
N0.9	Unknown	0.10	2.0	2.0	2.0	2.0	5.0
N0.10	Unknown	0.15	2.0	2.0	2.0	2.0	5.0
N0.11	Unknown	0.10	2.0	2.0	2.0	2.0	5.0
N0.12	Holly	0.20	3.5	3.5	3.5	3.5	6.0
N0.13	Holly	0.50	4.0	4.0	4.0	4.0	6.0
N0.14	Unknown	0.10	2.0	0.5	3.0	4.0	5.0
N0.15	Elm	0.20	4.0	3.0	3.0	3.0	6.0
N0.16	Elm	0.30	4.0	2.0	4.0	4.0	6.0
N0.17	Elm	0.28	2.0	2.0	4.0	4.0	6.0
N0.18	Unknown	0.30	1.5	2.0	3.0	1.0	6.0
N0.19	Sycamore	0.10	3.0	3.0	3.0	3.0	6.0
N0.20	Sycamore	0.20	4.0	6.0	3.0	3.0	6.0
N0.21	Sycamore	0.20	1.0	4.0	3.0	2.0	6.0
N0.22	Sycamore	0.20	2.0	4.0	3.0	3.0	6.0
N0.23	Sycamore	0.20	4.0	4.0	1.0	3.0	6.0
N0.24	Sycamore	0.15	1.0	3.0	1.0	3.0	6.0
N0.25	Sycamore	0.15	1.0	3.0	1.0	3.0	6.0
N0.26	Silver Birch	0.10	2.0	2.0	2.0	2.0	6.0
N0.27	Silver Birch	0.10	2.0	2.0	2.0	2.0	6.0
N0.28	Elderberry	0.12	2.0	1.0	2.0	2.0	6.0
N0.29	Larval	0.23	2.0	1.0	3.0	3.0	6.0
N0.30	Larval	0.15	2.0	1.0	3.0	1.0	6.0
N0.31	Sycamore	0.30	3.0	4.0	4.0	4.0	6.0
N0.32	Sycamore	0.30	3.0	4.0	4.0	4.0	6.0
N0.33	Beech	0.10	3.0	3.0	3.0	3.0	5.0
N0.34	Sycamore	0.30	3.5	3.5	3.5	3.5	7.0
N0.35	Beech	0.20	2.0	2.0	2.0	2.0	6.0
N0.36	Hawthorn	0.10	2.0	2.0	2.0	2.0	4.0
N0.37	Cherry	0.15	0.1	0.2	0.2	0.2	4.0
N0.38	Cherry	0.10	2.0	2.0	2.0	1.0	4.0
N0.39	Sycamore	0.15	1.5	1.5	1.5	2.0	6.0
N0.40	Sycamore	0.15	1.5	1.5	1.5	2.0	6.0
N0.41	Sycamore	0.10	2.0	2.0	2.0	2.0	6.0
N0.42	Sycamore	0.10	1.0	1.0	1.0	1.0	6.0
N0.43	Sycamore	0.60	2.0	2.0	2.0	1.5	6.0
N0.44	Sycamore	0.10	2.0	2.0	2.0	2.0	6.0
N0.45	Larval	0.15	2.0	1.0	1.0	2.0	6.0
N0.46	Larval	0.20	2.0	1.0	1.0	2.0	3.0
N0.47	Larval	0.05	2.0	2.0	2.0	2.0	3.0
N0.48	Unknown	0.10	3.0	5.0	3.0	4.0	6.0
N0.49	Unknown	0.50	4.0	4.0	4.0	4.0	6.0
N0.50	Larval	0.10	0.1	0.1	2.0	2.0	6.0
N0.51	Larval	0.10	2.0	1.0	1.0	1.0	6.0
N0.52	Larval	0.15	0.1	0.1	0.1	0.2	6.0
N0.53	Pine	0.65	4.0	4.0	4.0	4.0	8.0
N0.54	Larval	0.60	6.0	7.0	7.0	5.0	14.0
N0.55	Alh	0.40	4.0	4.0	4.0	6.0	10.0
N0.56	Larval	0.30	4.0	4.0	4.0	4.0	10.0
N0.57	Alh	0.35	4.0	4.0	4.0	8.0	8.0
N0.58	Oak	0.95	12.0	8.0	8.0	9.0	18.0
N0.59	Alh	0.18	4.0	4.0	4.0	4.0	6.0
N0.60	Silver Birch	0.20	4.0	4.0	4.0	4.0	6.0
N0.61	Silver Birch	0.15	1.5	2.0	2.0	4.0	11.0
N0.62	Silver Birch	0.10	1.0	1.0	1.0	1.0	6.0
N0.63	Sycamore	0.20	4.0	4.0	2.0	4.0	11.0
N0.64	Silver Birch	0.15	2.0	1.0	1.0	1.0	6.0
N0.65	Silver Birch	0.10	1.0	1.0	1.0	1.0	11.0
N0.66	Silver Birch	0.10	1.0	1.0	1.0	1.0	11.0
N0.67	Holly	0.15	0.5	0.5	0.5	0.5	5.0
N0.68	Holly	0.15	2.2	2.2	2.2	2.2	7.0
N0.69	Unknown	0.10	1.0	1.0	1.0	1.0	6.0
N0.70	Unknown	0.25	1.5	1.5	1.5	1.5	5.0

Abbreviations

wl	brick wall	re	rodding eye
bol	bolard	mp	road name plate
bs	bus stop	nwp	rainwater pipe
bt	tel inspection chamber	rs	road sign
ctv	cable tv	▲ Stn	survey station
dc	drainage channel	sp	stock pipe
dk	dropped kerb	st	step
d	diameter	sv	stop valve
ep	electricity pole	t	traffic light
er	earth rod	tg	telegaph pole
fb	flower bed	vp	vent pipe
fh	fire hydrant	wm	water meter
fp	footpath	wsc	water stop valve
g	gully	wsv	water stop valve
gsc	gas stop cock		
gsv	gas stop valve		
h	hydrant		
ic	inspection chamber	bwf	barbed wire
jc	junction box	cb	crash barrier
ke	kerb	cd	conspired
kb	letter box	crp	crustling piling
lp	lamp post	cr	iron railing
mk	manhole	ps	post and wire mesh
mkr	marker	pm	post and rail
h	height	pr	post and rail fence
p	post		
pb	post box		
lp	lamp post		

Line types


	Fences
	Kerb
	Walls
	Stairs
	Change of Surface
	Footpath
	Bank Top
	Bank Bottom
	Building
	Building Overhead
	Roof heights
	Flower Bed
	Overhead Cable
	Road Edge
	Hedge Row
	Canopy
	Edge of vegetation

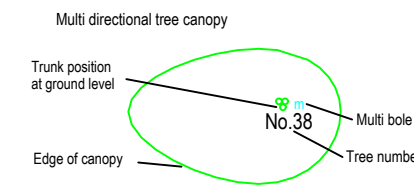

Notes

Tree species should be confirmed by a arboricultural consultant if critical
Trunk sizes are measured at 1.5m above ground level

Eaves heights (where shown) are taken at the end of the tile / top of guttering.
Ridge heights are taken at the top of the ridge tile.
Service covers indicated where visible at time of survey

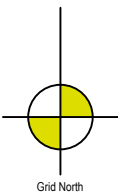

J. Brotherton & Partners
Land Surveyors & Engineers

'Firdown' 113 Frogmore Lane
Waterlooville, Hampshire PO8 9RD

Tel: 023 9259 1979
Email: enquiries@jbpsurveys.co.uk
Web: www.jbpsurveys.co.uk

Client Jordan Devenish

Drawing Title Topographic Land Survey

Location
Land to the Rear of, The Green Way, Walberton L
Access track from Arundel Rd, BN18 0QP

Revisions / Status / Note

The grid and datum for this survey is based on the Ordinance Survey grid OSGB36

LEVELS BASED ON	OSGB36	Surveyor:-	SB	Assistant:-	SJB
GRID BASED ON	OSGB36	Drawn By:-	SB	Checked by:-	JB

Drawing & CAD Re

25371 - The Green Way

SCALE (when printed)

1:500 @ A2

removal of this block also removes all wa

All critical dimensions, positions and levels

