
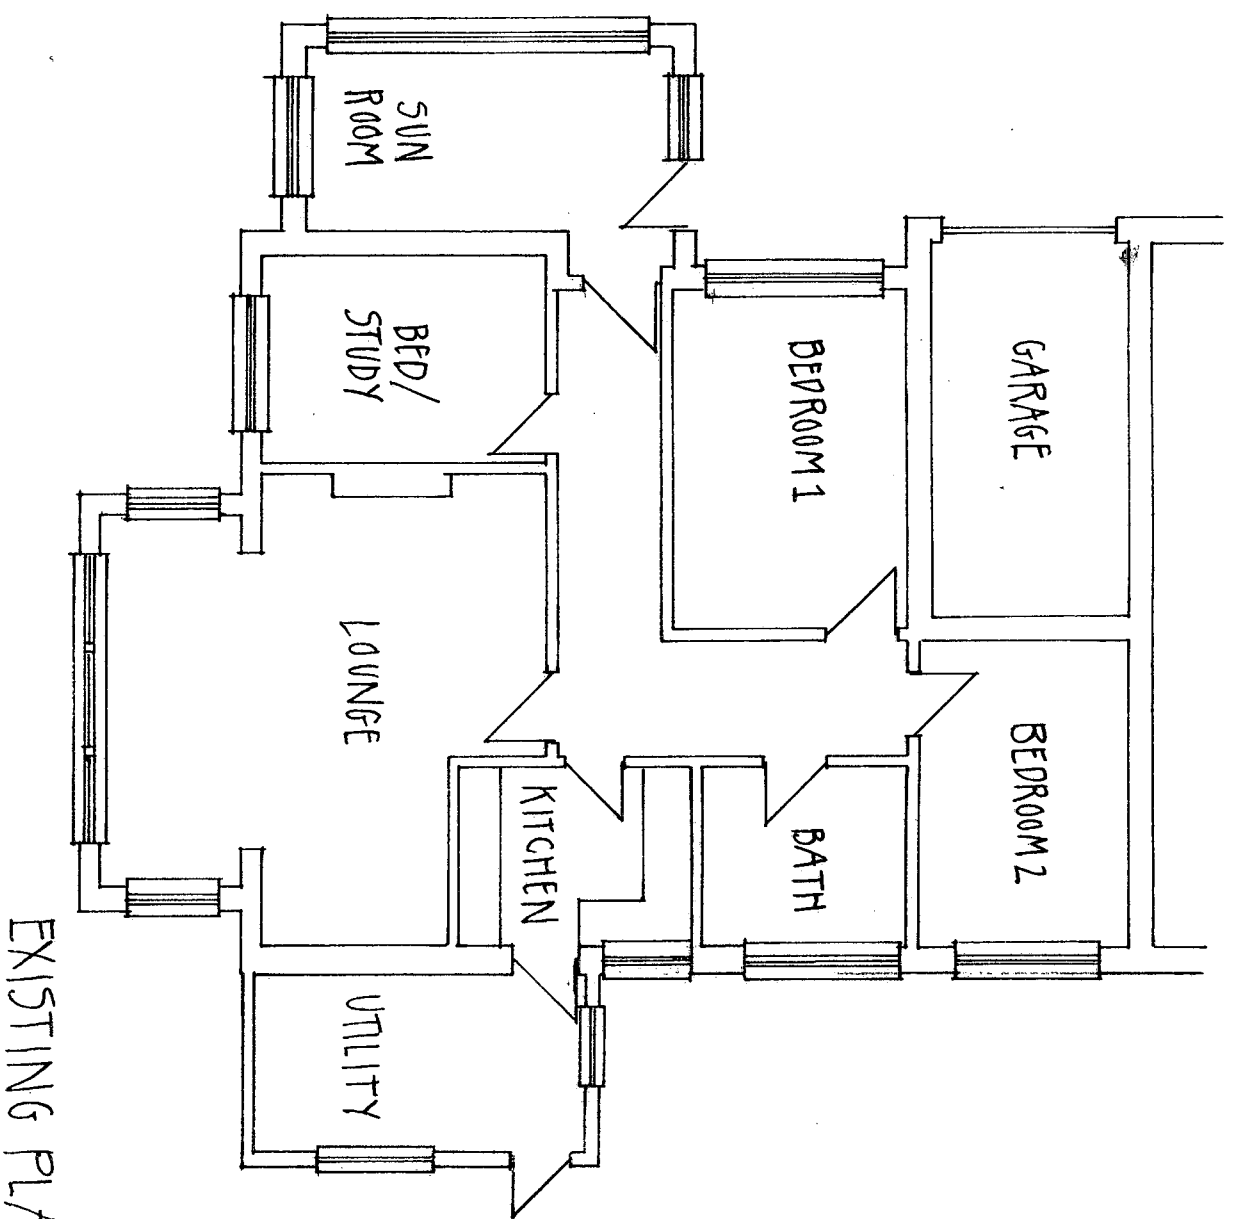


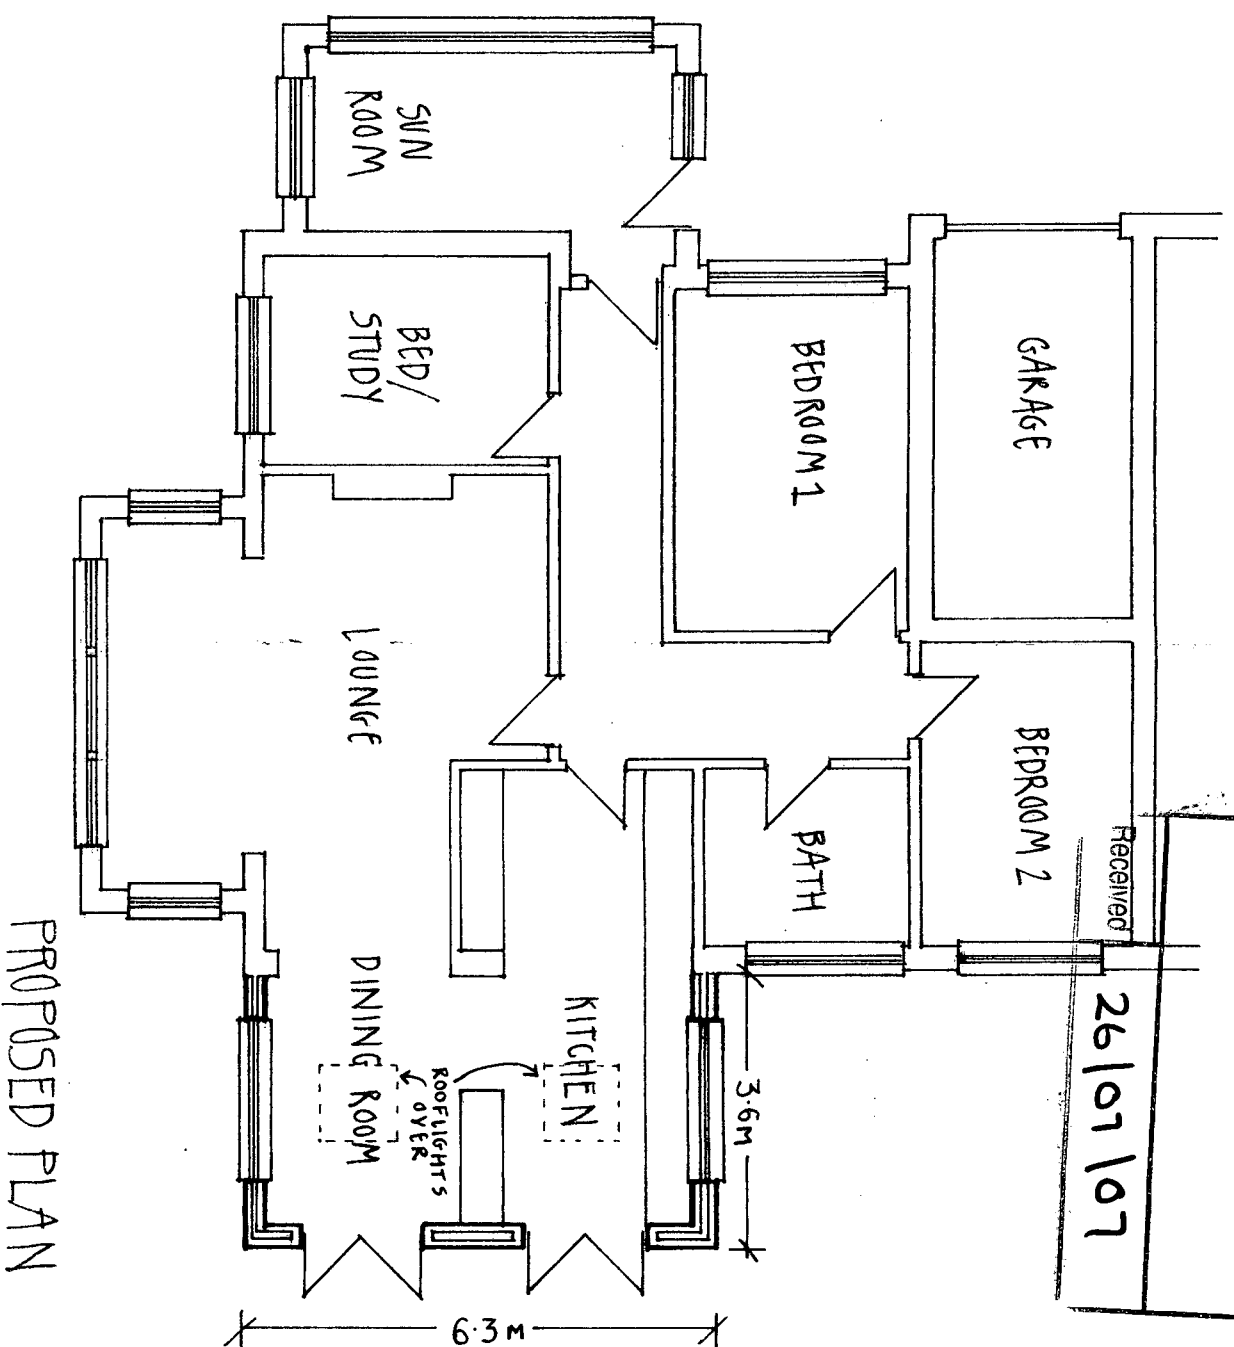

ARUN DISTRICT COUNCIL
No. WA 69 07

Received 26/07/07

15 Henty Close, Walberton, BN18 0PW

Existing & Proposed Plans

Scale: 1:100

Date: July 2007

Drg No.: 202

Julie Shannon 128 Warren Road Worthing BN14 9RB m 07725890603 t+f 01903 533662