
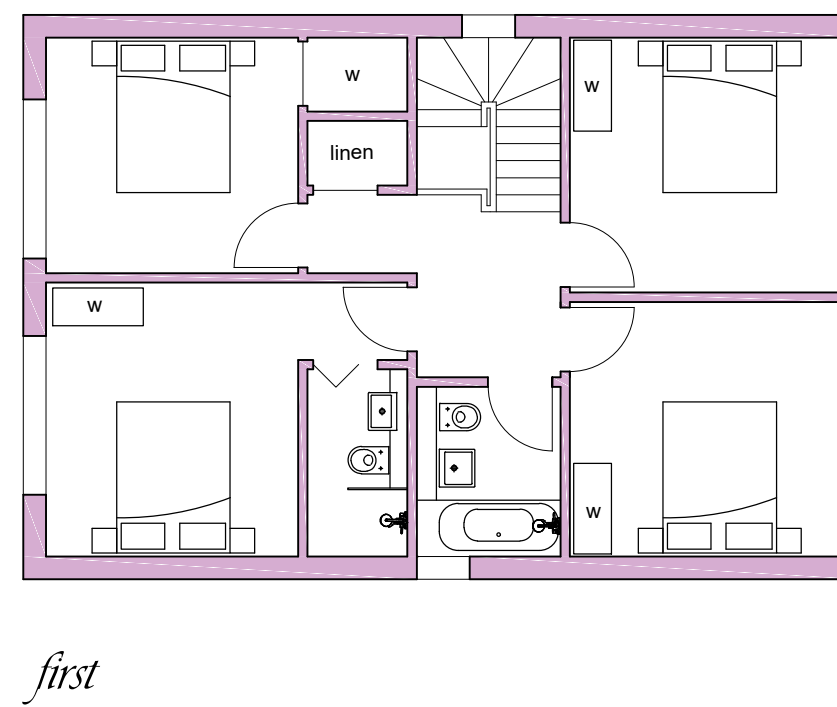


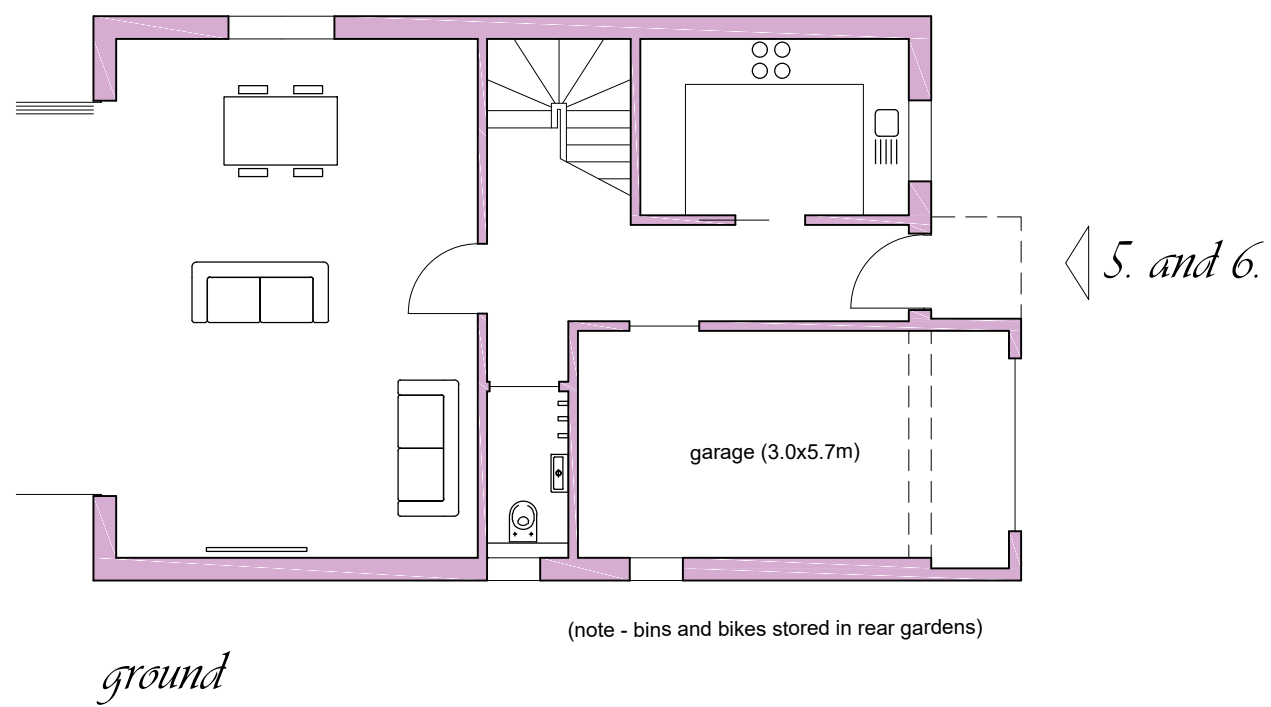

plots 5 and 6 - floor plans

1:100@A3

bis design

01243 850411

07887 777085

ben@bisdesign.co.uk

www.bisdesign.co.uk

rev 03 - plots 5 and 6 - garage length reduced by 0.3m

0912/DPA109

Progress Garage

revision 03