


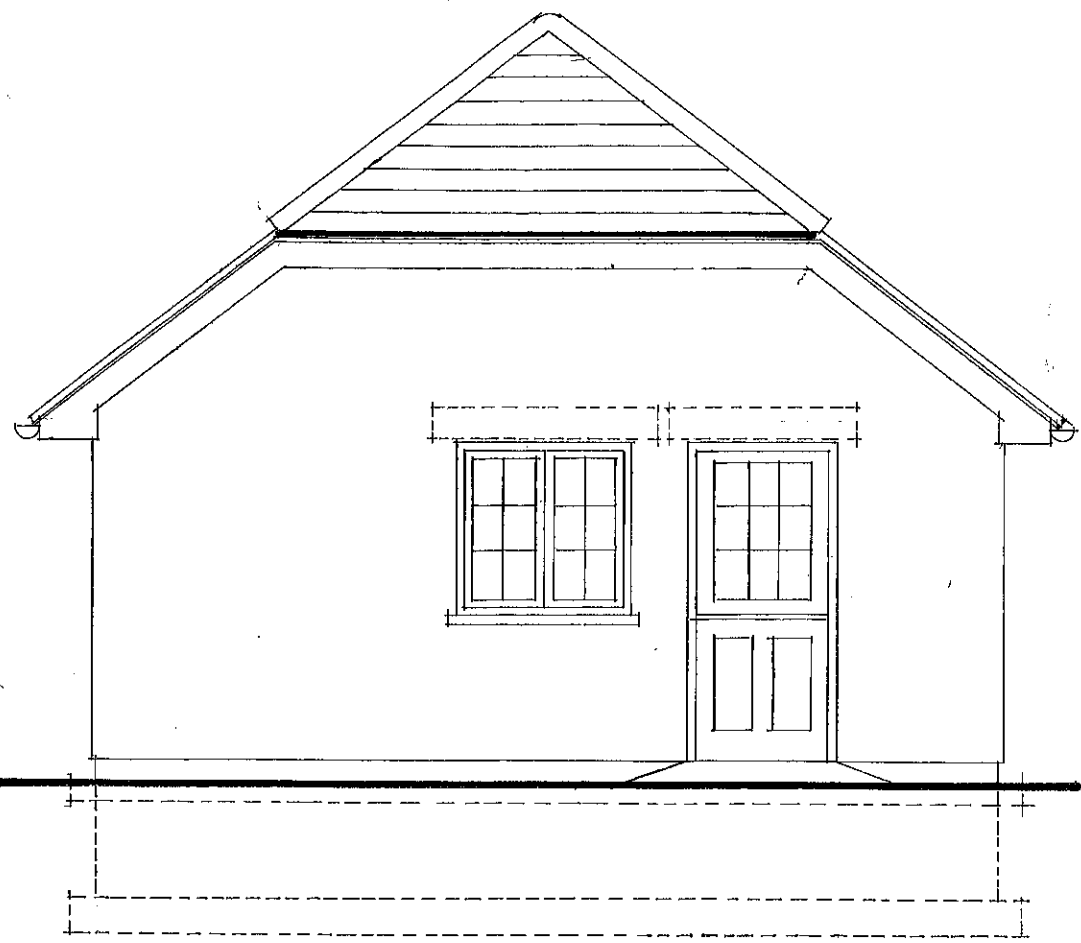

NORTH EAST ELEVATION



NORTHWEST ELEVATION


MATERIALS

- Concrete tiles to match main house at 37.5 deg pitch
- Smooth render to all walls
- White pvcu window frames with double glazing
- Half glazed stable door to entrance
- Black pvcu half round gutters, white pvcu fascias and soffits

This drawing is the copyright of the Architect and must not be reproduced or used without the Architect's permission. Figured dimensions are to take precedence over scaled dimensions. The Contractor is responsible for checking all figured dimensions on drawings against actual site dimensions. Scaled dimensions are not to be used for construction and setting out purposes. Any discrepancies are to be reported to the Architect. This drawing should be read in conjunction with schedules, specifications and engineers drawings and details where applicable.



SOUTH EAST ELEVATION

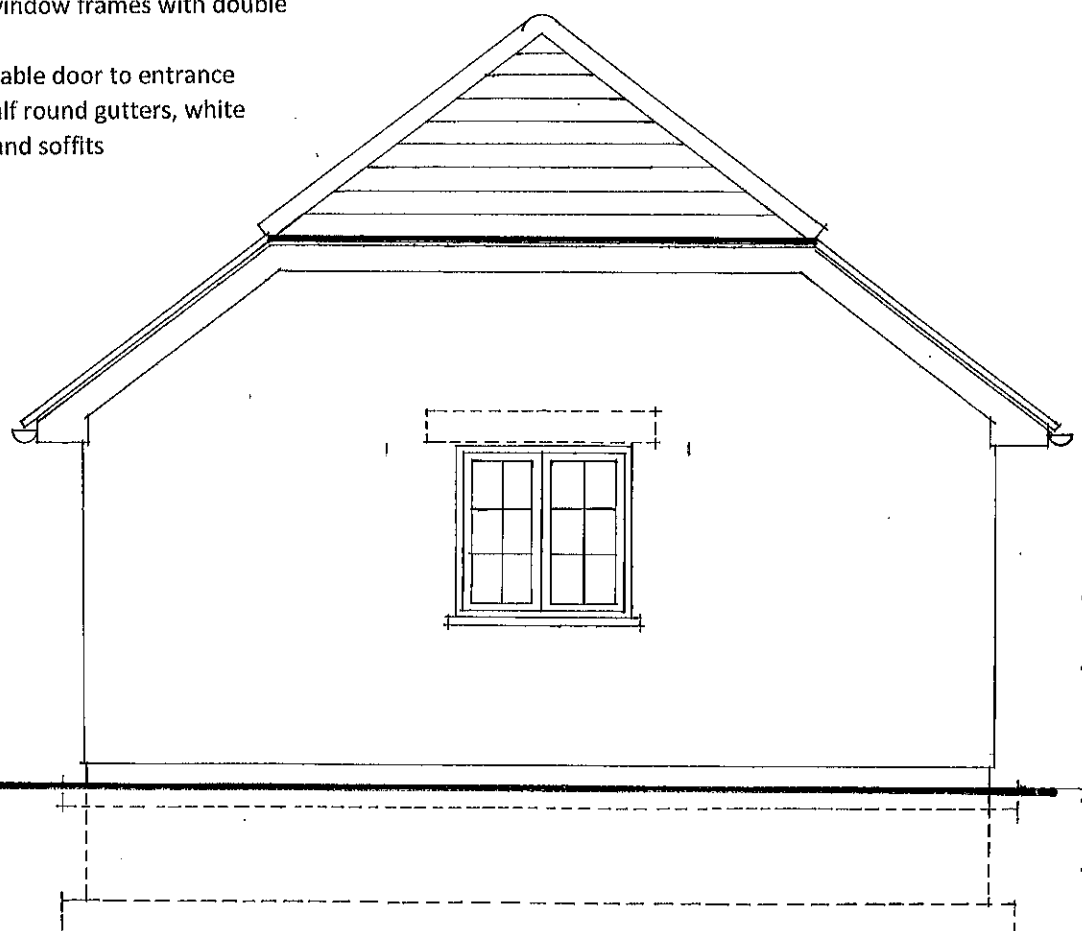

SOUTHWEST ELEVATION TO WEST WALBERTON LANE

DAVID BENNETT ARCHITECT
THE OLD COTTAGE, 10 VICARAGE LANE
FELPHAM, WEST SUSSEX PO22 7EA
01243 842619 and 07932 757144
Email:davidkbennett47@gmail.com

CLIENT
N AND S MARINO
PROJECT
ELDERLY PERSONS ANNEXE AND GARAGE WOODCROFT, WEST WALBERTON LANE WALBERTON, ARUNDEL BN18 0QS
DRAWING TITLE
PROPOSED ELEVATIONS
SCALE
1/50 at A3
REFERENCE
11423.04