


4-3. NOISE CRITERION CURVES


PUHZ-P100VKA.TH(-ET/-ER)
PUHZ-P100YKA.TH(-ET/-ER)

MODE	SPL(dB)	LINE
COOLING	51	●—●
HEATING	54	○—○

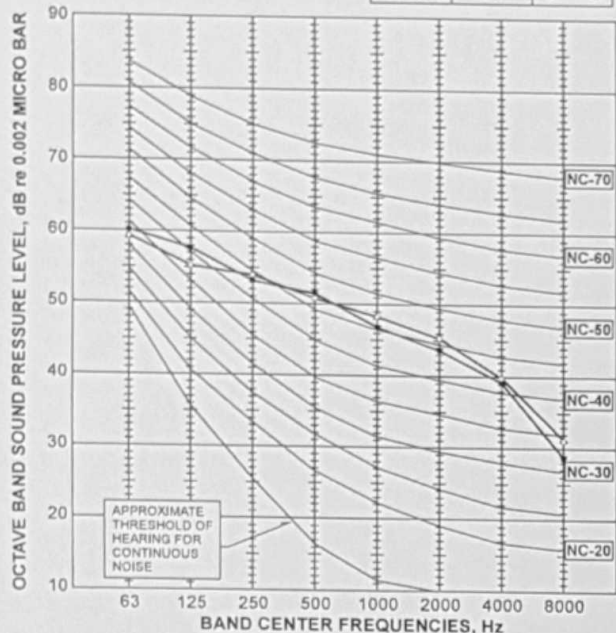

PUHZ-P125VKA.TH(-ET/-ER)
PUHZ-P125YKA.TH(-ET/-ER)

MODE	SPL(dB)	LINE
COOLING	54	●—●
HEATING	56	○—○

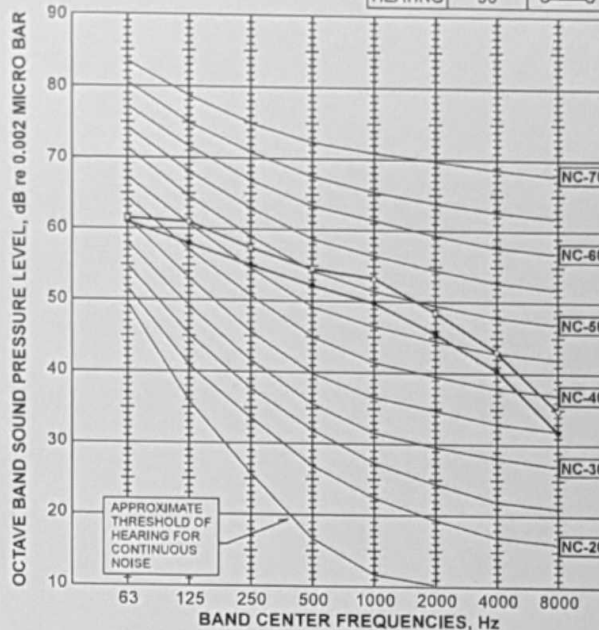

PUHZ-P140VKA.TH(-ET/-ER)
PUHZ-P140YKA.TH(-ET/-ER)

MODE	SPL(dB)	LINE
COOLING	56	●—●
HEATING	57	○—○

