


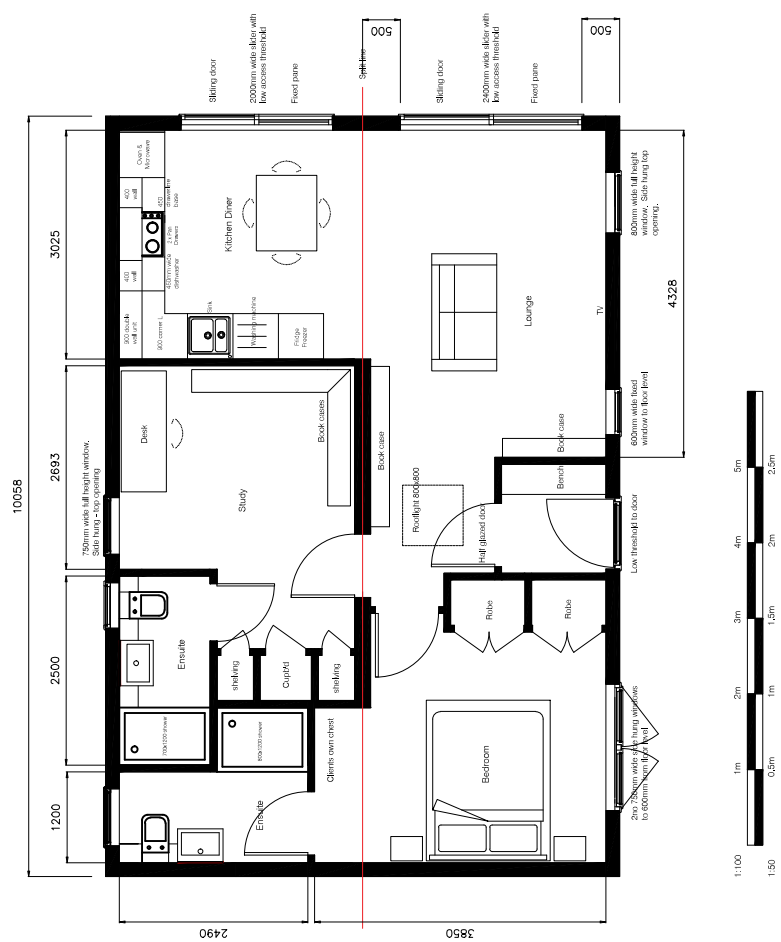

This drawing remains the property of Retreat Homes and should not be copied or reproduced without prior written consent		
rev	date	description
by	chkd	
		
Tel: 016973 52033 mail@retreathomes.co.uk www.retreathomes.co.uk		
CLIENT		
Mr R Paterson		
PROJECT		
33 x 22ft 1 bed Retreat		
TITLE		
Floor plan		
SCALE	DATE	
A4 - 1:100	22-08-2018	
DRAWN BY	CHECKED BY	
MAB	A Rooke	
DRAWING STATUS		
Proposed		
DRAWING No	REV	
RP-08-08-2018-V0	3	