




KERBING LEGEND

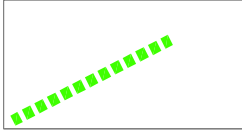


Type HB2 125x255 Half battered kerb with 100mm upstand. (Extent of kerb indicated)

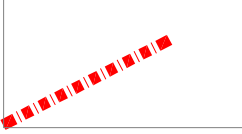

Type CS2 PCC 125x150 kerb 0mm upstand. All kerbs to be cut to half lengths. (Extent of kerb indicated)

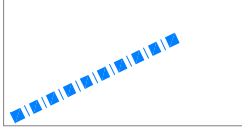

Type BN PCC 125x50 Bullnosed kerb 25mm upstand. All kerbs to be cut into half lengths. (Extent of kerb indicated)

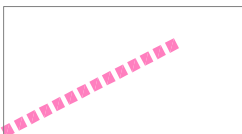


Type EF 50x150 Precast concrete edging. (Extent of edging indicated)



Double row of Granite sets as Section 38 demarcation


SURFACING LEGEND

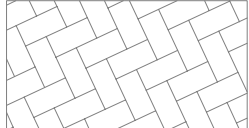


Permeable block paved access road construction Road Type 1



Permeable block paved drive construction Road Type 2

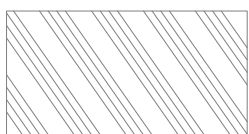

Flexible Entrance Construction Road Type 3

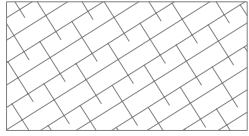

Area of S278 Works

0m 10m 20m 30m
1:250

ARUNDEL ROAD

New Path

Foxwood Cottage

SAFETY, HEALTH & ENVIRONMENTAL INFORMATION
CDM Regulations 2015

In addition to the hazards/risks normally associated with the type of work detailed on this drawing note should be made of the following:

- Working in vicinity of live highway
- Existing services in highway and off site drainage route
- Deep excavations
- Working on live sewers

It is assumed that all works will be carried out by a competent contractor working, where appropriate, to an approved method statement. Contractor is not relieved any of his obligations under all applicable health and safety regulations.

A 28.09.20 First Issue KN

Drawing Status
PRELIMINARY FOR TENDER

Project
ARUNDEL ROAD
FONTWELL

Client
Crayfern
HOMES

KAZYS NARBUTAS CONSULTING
Civil Engineering Consultant
Unit 3B, Tanners Court, Tanners Lane, East Wotton, Ramsey, Hants. SO51 4DP
Telephone: 01794 522903 Email: kazy@knc.co.uk

Drawing Title
Engineering Details
Kerbing & Surfacing Details

Drawn KN	Checked	Scales 1:250	Paper Size A1	Date 09.20
Job No. KNC1822	Drawing No. 505-01	Revision A		