


Appendix A Existing Site Information

Maltby Surveys Ltd Drawing 17/071/100-500 dated March 2017 – *'Topographical Survey'*


PBA Site Walkover Report dated 19 April 2017

British Geological Survey *'Infiltration SuDS GeoReport'* . Report ID GR_215915/1 dated 28 April 2017


Southern Water *'Drainage and water enquiry'*. Reference LS/K1283649 and dated 23 May 2017

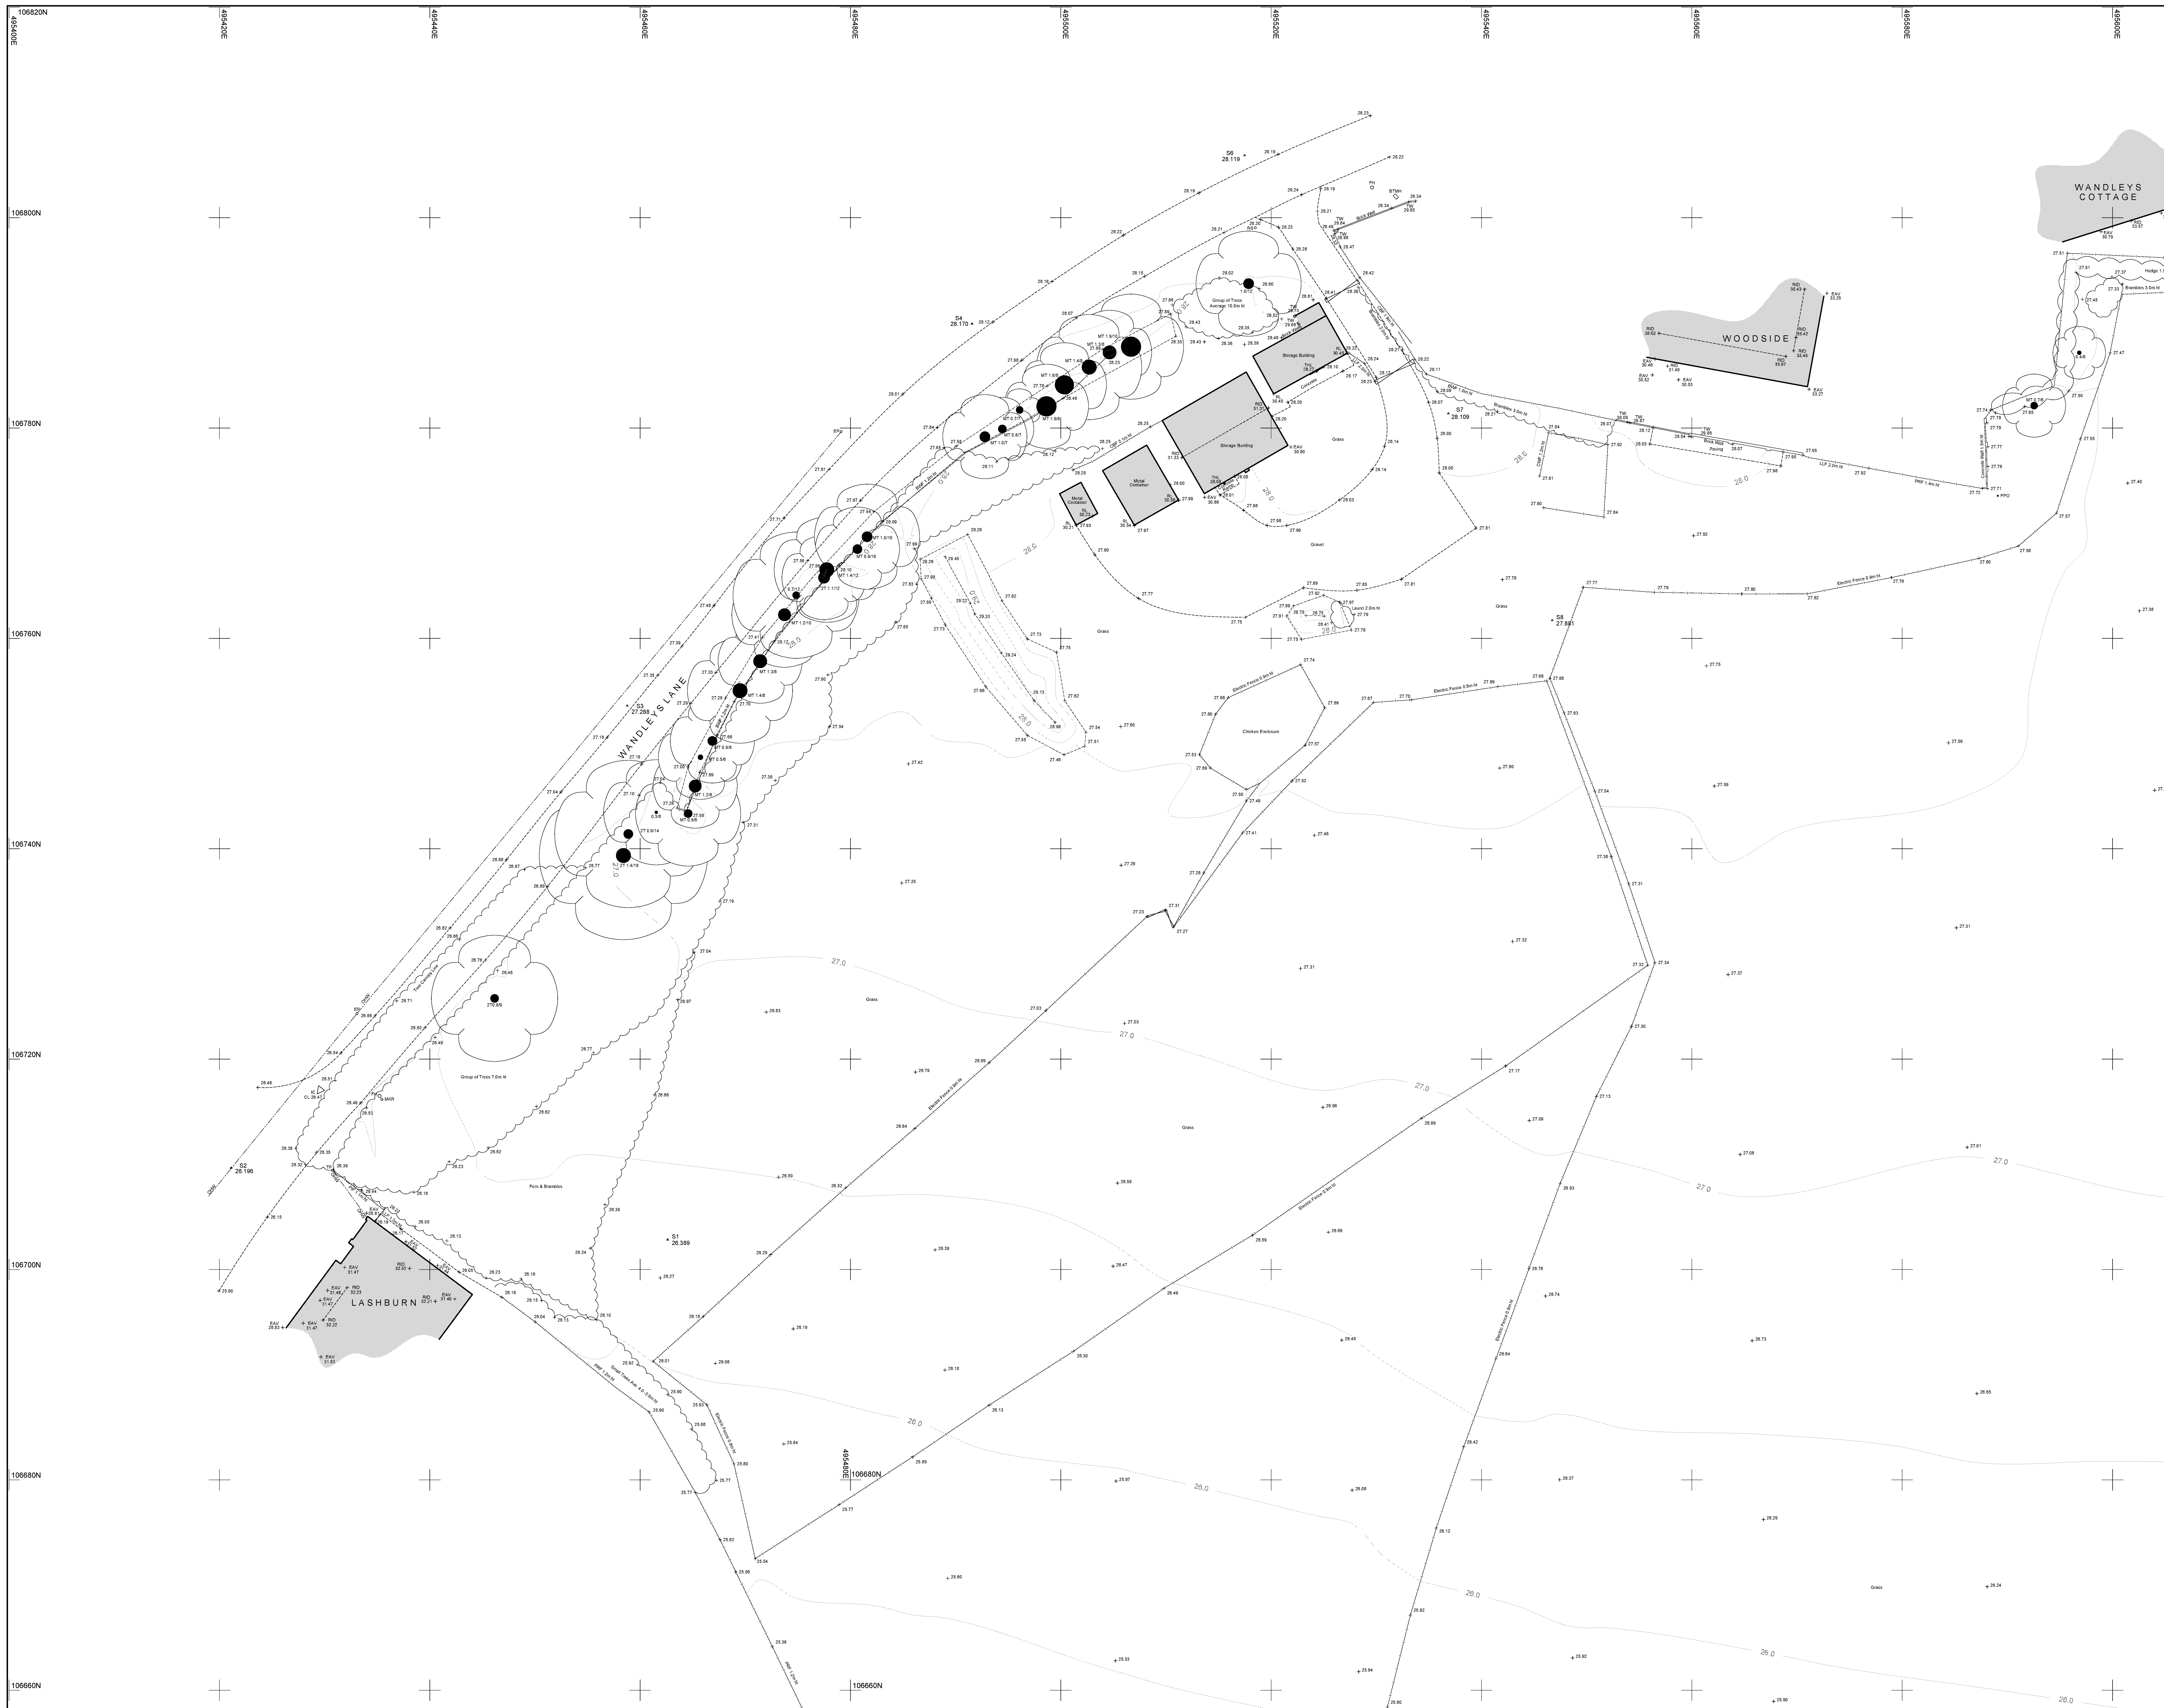

17071-100-A	17071-100-B
17071-100-C	17071-100-D

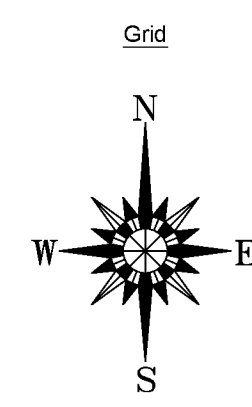[illegible]

REV.	NOTES	DWN	DATE
A	---	---	---

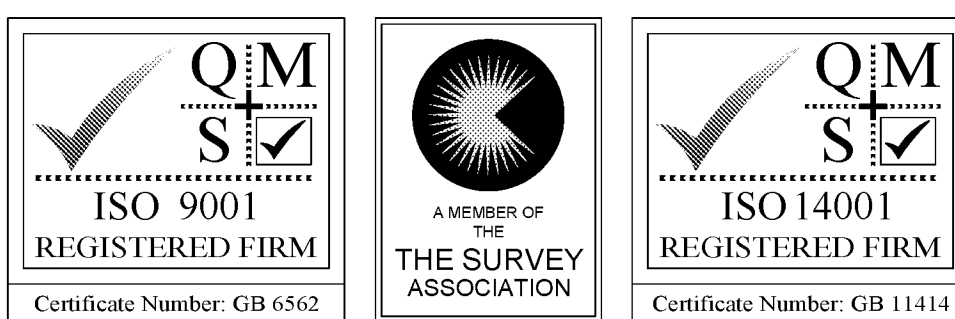

Notes:
Grid and levels relate to OS GPS Active Network.
Sheet is North orientated unless stated.


Maltby Surveys Ltd




2 QUEENS ROAD
HAYWARDS HEATH
WEST SUSSEX
RH16 1EB

Tel: 01444 416246
Fax: 01444 417697
E-Mail: MLS@malbysurveys.com
WebSite: <http://www.malbysurveys.com>


SURVEYED	NBJ	ECE Architecture SCALE 1/200 (A0 Sheet)
DRAWN	NBJ	
CHECKED	RB	
 RICS		
Wondleys Farm Fontwell BN18 0QR		
TOPOGRAPHICAL SURVEY		
Job No	Rev	Drawing Number
17/071		17/071/100-A
Date:	March 2017	

17071-100-A	17071-100-B
17071-100-C	17071-100-D

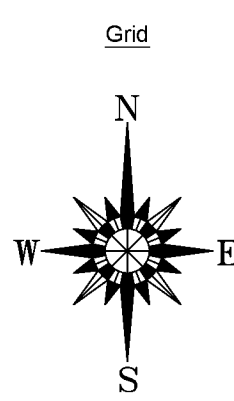


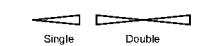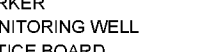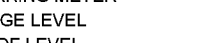
BUILDING			
BUSHES & HEDGES			
TREES			
MT 37 / 52 / 6			
NOTE: 37' = 11.28' 52' = 15.85' 6' = 1.83'			
NOTE: - SHOWN FOR REFERENCE ONLY - NOT TO SCALE			
GATES			
CONTOURS			
ABBREVIATIONS (WHERE APPLICABLE)			
ARCH HEAD HEIGHT	ASH	MARKER	MWR
ARCH HEAD LEVEL	ASHL	MONTGOMERY TOLL	MT
ARCH RISE	ASR	PAVEMENT BOARD	NP
ARCH SPAN	ASL	NAME PLATE	NPV
ARCH SPAN/LENGTH	ASL/AL	CORNER WEDGES	OW
ARCH VALUE	ASV	PARKING MARK	PM
BEAD LEVEL	BL	ROSE LEVEL	RL
BELL BELLA RANGE	BBR	RIDGE LINE	RL
BOLLARD	BTB	ROOF LEVEL	RLF
BRIEL TELECOM BOX	BTB	RESTAURANT	RS
BRIEL TELECOM MANHOLE	BTBM	RIO GRANDE VE	RGV
BUS STOP	BST	RUNWAY WATER P	RWP
CABLE TV	CBT	SALTS VALLEY	SV
COVER LEVEL	CL	STREET CLOAK	SC
CORNER MANHOLE	CM	STREET TRUMP	STR
COLUMN	COL	STRUCTURAL SLAB LEVEL	SSL
CURB	CRB	TEMP. TRUMP	TRM
LEVELS LEVEL	LEV	SOIL AND VENT PIPE	DVP
ELECTRICAL CABLE	ECB	PERIPHERAL LEVEL	PL
ELECTRICITY CONTROL BOX	ECB	TELEPHONE CALL BOX	TCB
ELECTRICITY POLE	EP	TOP OF KERB	TK
EMERALD ROAD	ERD	FR	FR
FLOUNDERED	FLD	TRAFFIC LIGHT	TL
FINISHED FLOOR LEVEL	FLL	TOP OF WALL	TW
PIPE HYDRANT	PH	UNABLE TO LIFT	UL
FLAT SLAB	FLS	UNABLE TO SURVEY	US
GAS PIPE	GP	VENT PIPE	VP
FLAT SLAB	FLS	WATER METER	WM
GAS VALVE	GV	WATER LEVEL	WL
GALLY	G	WASH OUT	WO
GATE	GT	WASTE PIPE	WP
INJECTION CROWD	IC	WATER TANK	WT
INTEREST LEVEL	IL	WATER VALVE	WV
LAMP POST	LP	LAMP VALVE	LV
FENCES			
BURNED WIRE FENCE	BWF	LARON LAUGH	LLF
CORRUGATED IRON FENCE	CIF	METAL RAILWAY FENCE	MPF
CONCRETE WALL FENCE	CWF	POST AND CHAIN FENCE	PCF
CHAIN LINK FENCE	CLF	POCKET FENCE	PF
CHICKEN RAIL FENCE	CRF	POST AND CHAIN FENCE	PCF
CHICKEN RAIL FENCE	CRF	POST AND WIRE FENCE	PWF
FENCE POST	FP	STEEL PALLISADE SECURITY FENCE	SPF
IRON RAIL FENCE	IRF	TUBULAR STEEL FENCE	TSF

REV.	NOTES	DWN	DATE
6			

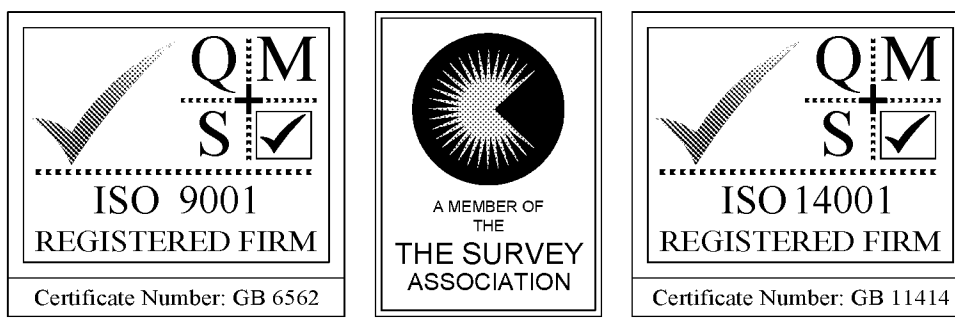

Notes:
Grid and levels relate to OS GPS Active Network.
Sheet is North orientated unless stated.

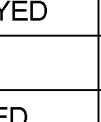		Maltby Surveys Ltd 2 QUEENS ROAD HAYWARDS HEATH WEST SUSSEX RH16 1EB Tel: 01444 116246 Fax: 01444 417897 E-Mail: MS@maltbysurveys.com WebSite: http://www.maltbysurveys.com	
		ECE Architecture SCALE 1/200 (A0 Sheet)	
SURVEYED	NBJ	 RICS	
DRAWN	NBJ		
CHECKED	RB		
		Wandleys Farm Fontwell BN18 0QR	
TOPOGRAPHICAL SURVEY			
Job No	Rev	Drawing Number	
17/071		17/071/100-C	
Date:	March 2017		

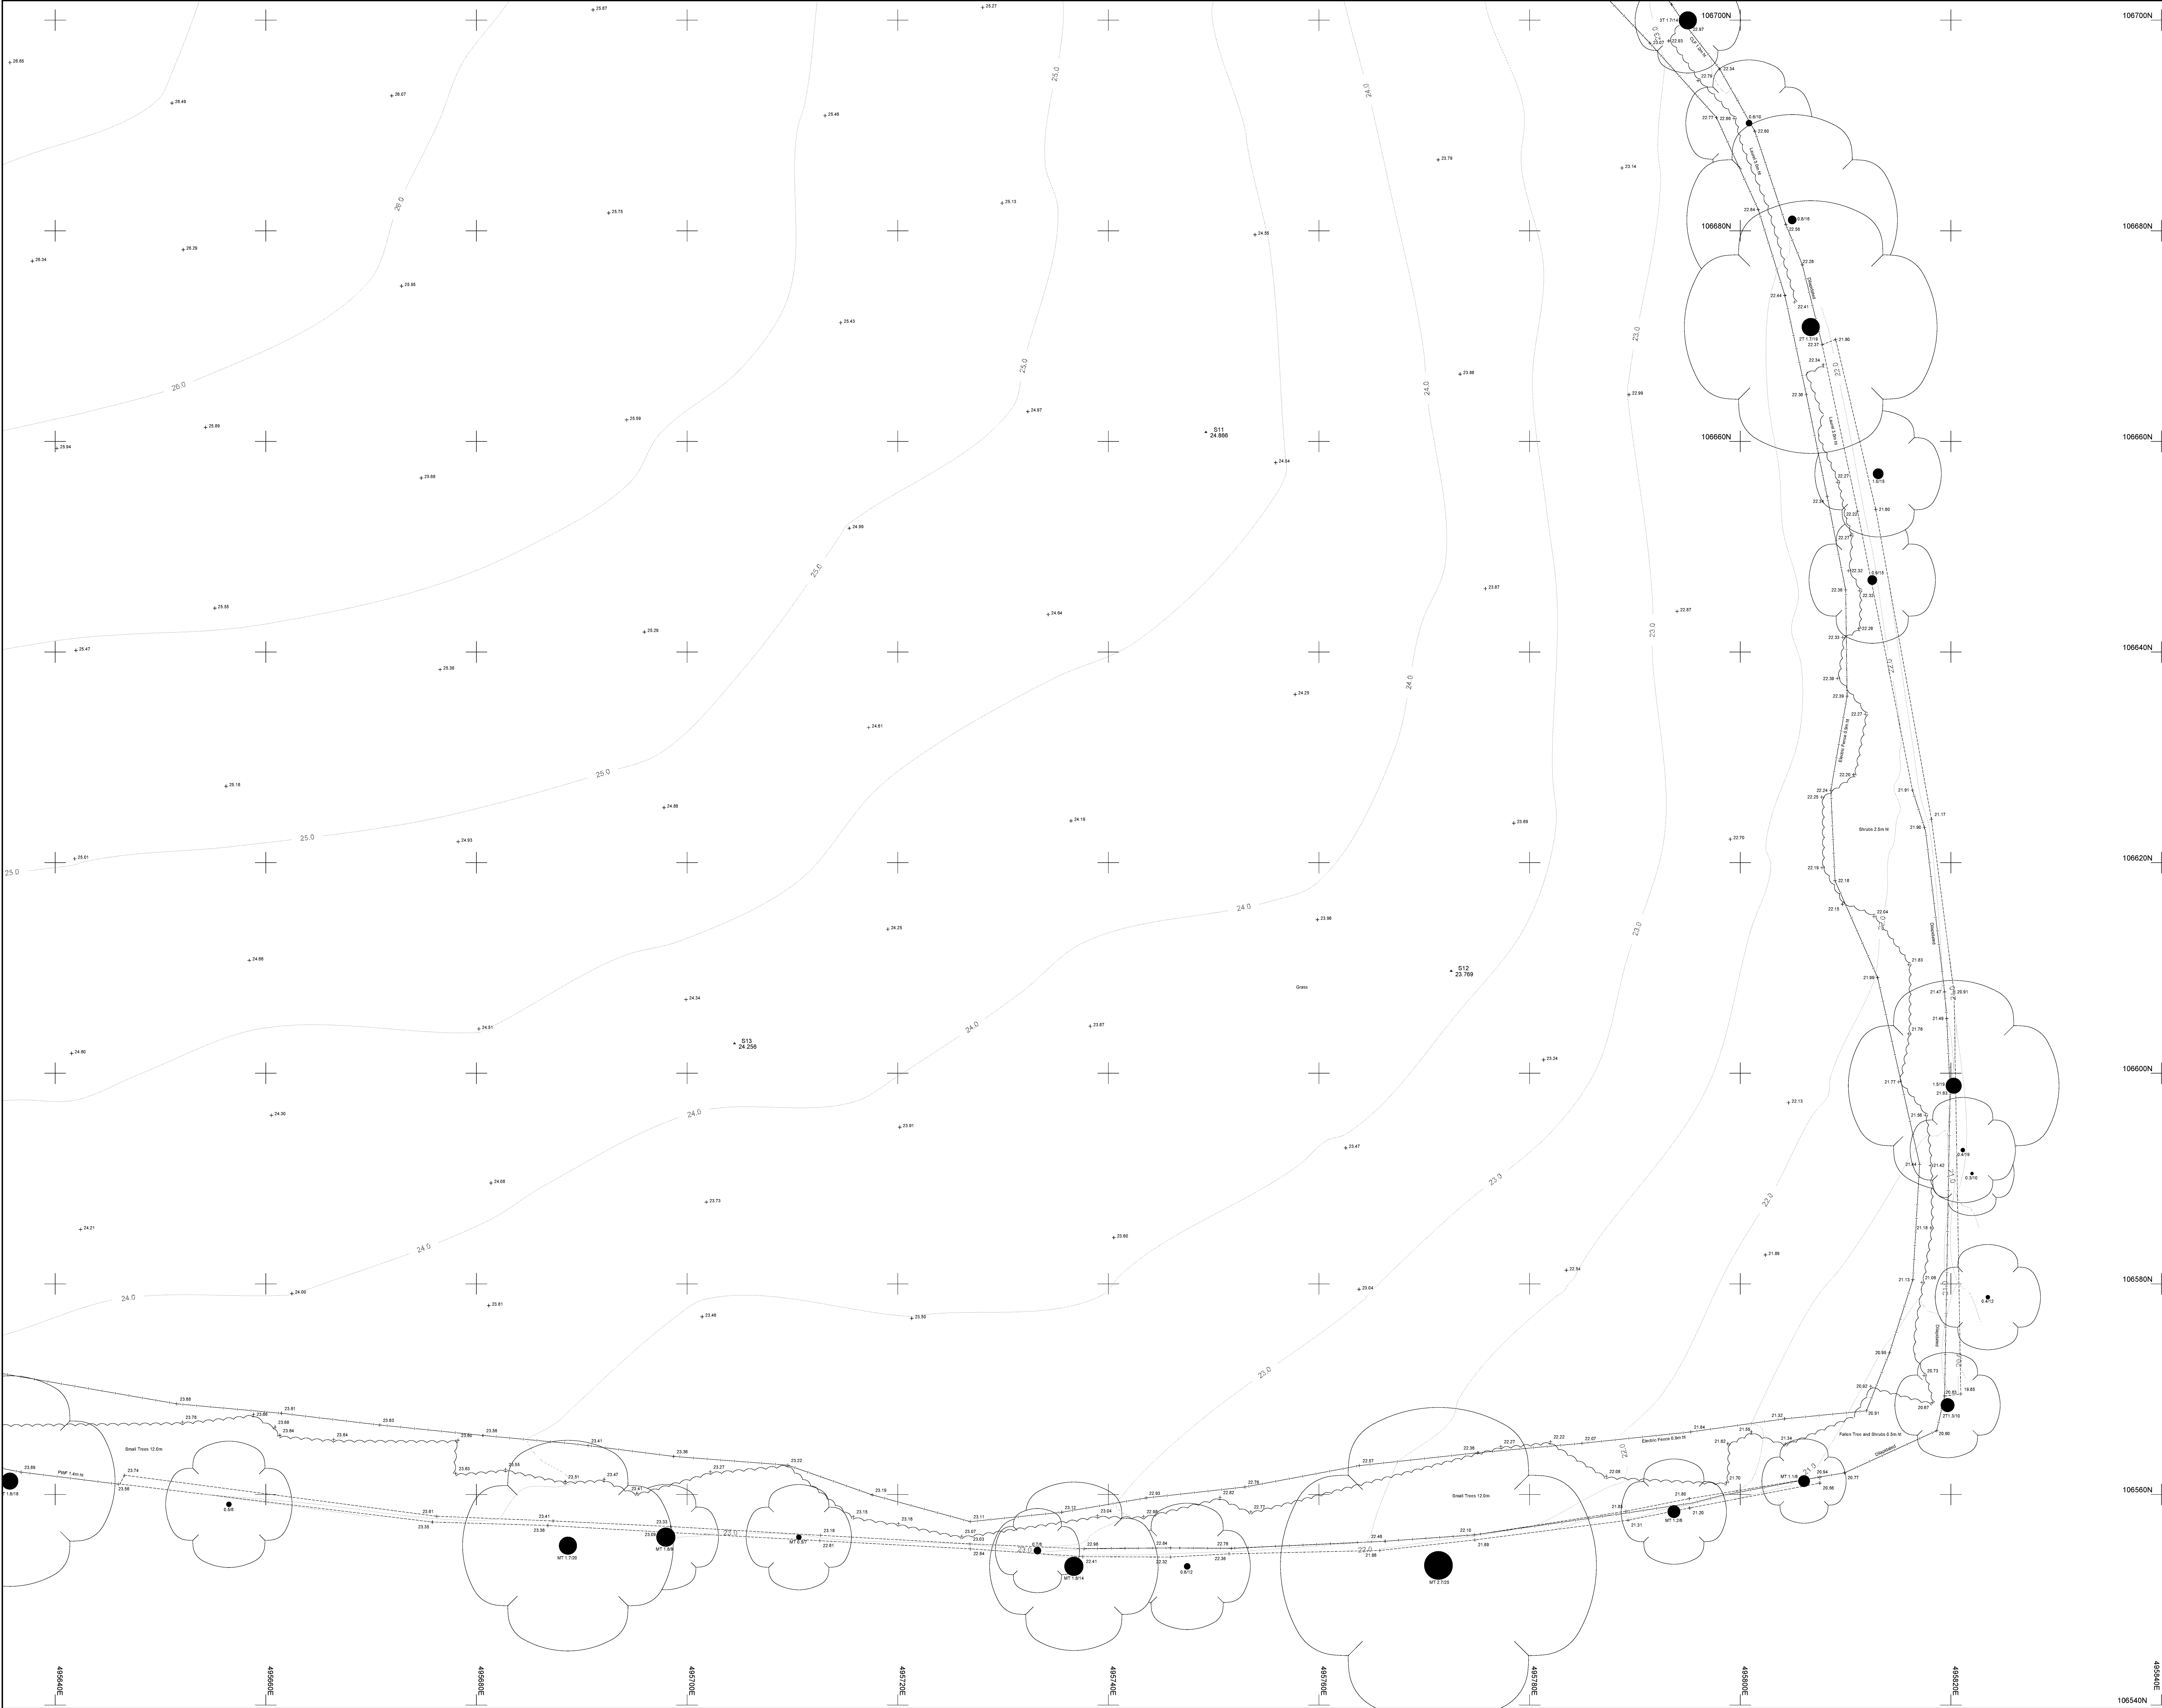

SITE WALKOVER REPORT



SCHEME NAME Land East of Wandleys Lane, Fontwell
BRIEF 38848

DATE 10th April 2017
WEATHER Sunny

NOTES

Arrived on site at 11:20pm. Briefly met with landowner and discussed following:

- There are existing ditches along the south and east boundaries, but currently site boundary is not defined, so unsure of ditch ownership.
- Two ponds off-site are permanently wet, landowner states that they are fed by 'springs'.
- Highlighted that sometimes springs develop at lower parts of the field, though could not point to exact locations, nothing of note during walkover.
- Described site as well draining, 'stone/flinty' ground.
- Ditches meet in south east corner, becomes more overgrown downstream of the site.
- Southern boundary of site gets saturated and boggy during winter months.
- Neighbouring dwellings are apparently connected to Public Foul Sewer, no septic tanks along lane.

PHOTOS (see attached)

ACTIONS

- Need to get confirmation of site boundary to ascertain ownership of dry ditches.
- Confirm location and capacity of existing foul drainage along Wandleys Lane/W Walberton Lane.

PRINT NAME

ANDREW
HUGHES

DATE

10/04/17



**British
Geological Survey**

NATURAL ENVIRONMENT RESEARCH COUNCIL

GeoReports

Dominic Bergeron
Peter Brett Associates
Caversham Bridge House
Waterman PI
Reading
Berkshire
RG1 8DN

Infiltration SuDS GeoReport:


This report provides information on the suitability of the subsurface for the installation of infiltration sustainable drainage systems (SuDS). It provides information on the properties of the subsurface with respect to significant constraints, drainage, ground stability and groundwater quality protection.

Report Id: GR_215915/1

Client reference:




Search location

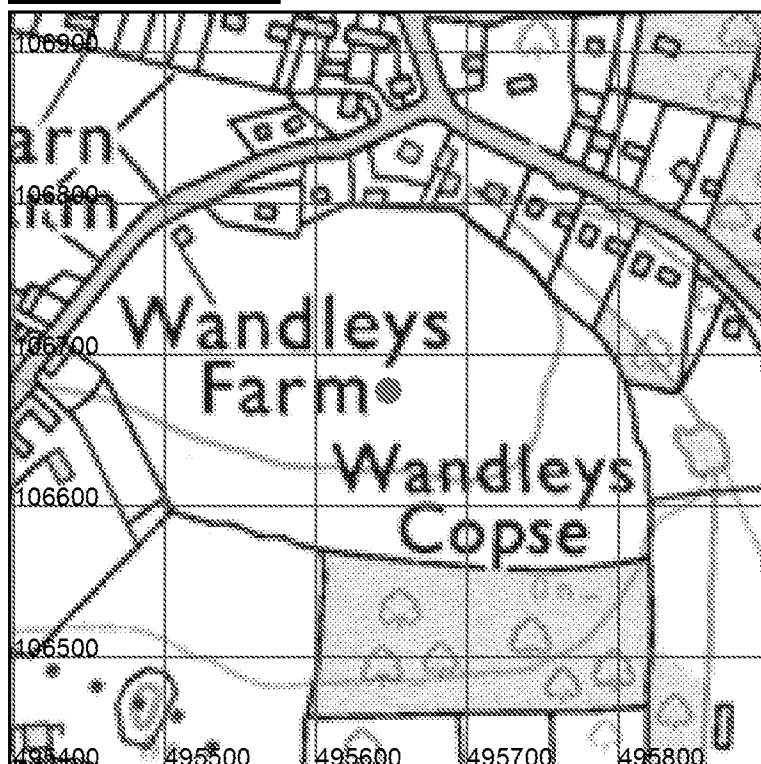

Point centred at:
495648,106676

Search location indicated in
red

This product includes mapping data licensed from Ordnance Survey.
© Crown Copyright and/or database right 2017. Licence number 100021290 EUL
Scale: 1:5 000 (1cm = 50 m)

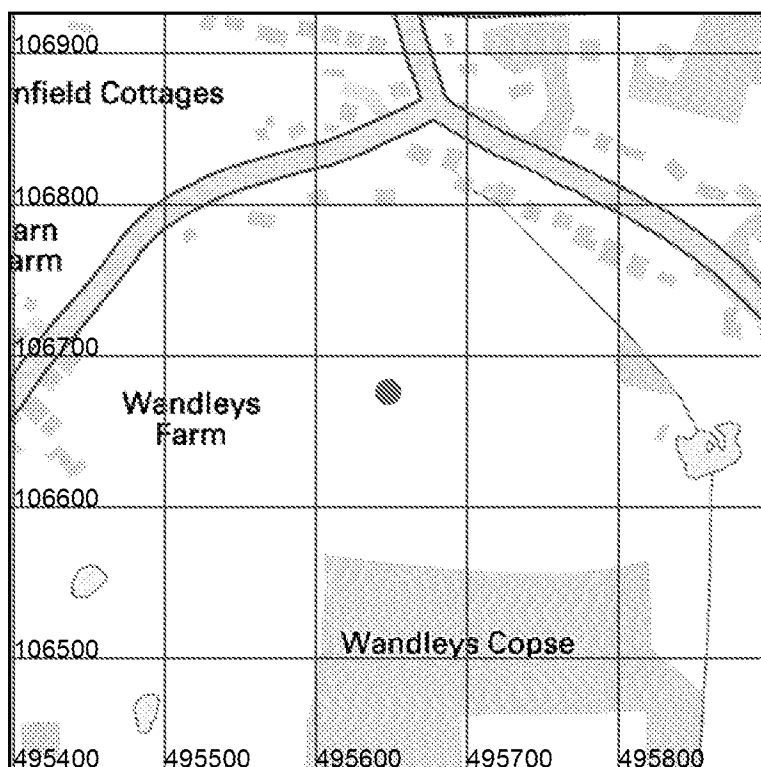

Contains Ordnance Survey data © Crown Copyright and database right 2017
OS Street View: Scale: 1:5 000 (1cm = 50 m)



Assessment for an infiltration sustainable drainage system

Introduction

Sustainable drainage systems (SuDS) are drainage solutions that manage the volume and quality of surface water close to where it falls as rain. They aim to reduce flow rates to rivers, increase local water storage capacity and reduce the transport of pollutants to the water environment. There are four main types of SuDS, which are often designed to be used in sequence. They comprise:

- **source control:** systems that control the rate of runoff
- **pre-treatment:** systems that remove sediments and pollutants
- **retention:** systems that delay the discharge of water by providing surface storage
- **infiltration:** systems that mimic natural recharge to the ground.

This report focuses on infiltration SuDS. It provides subsurface information on the properties of the ground with respect to drainage, ground stability and groundwater quality protection. It is intended principally for those involved in the preliminary assessment of the suitability of the ground for infiltration SuDS, and those involved in assessing proposals from others for sustainable drainage, but it may also be useful to help house-holders judge whether or not further professional advice should be sought. If in doubt, users should consult a suitably-qualified professional about the results in this report before making any decisions based upon it.

This GeoReport is structured in two parts:

- **Part 1. Summary data.**

Comprises three maps that summarise the data contained within Part 2.

- **Part 2. Detailed data.**

Comprises a further 24 maps in four thematic sections:

- **Very significant constraints.** Maps highlight areas where infiltration may result in adverse impacts due to factors including: ground instability (soluble rocks, non-coal shallow mining and landslide hazards); persistent shallow groundwater, or the presence of made ground, which may represent a ground stability or contamination hazard.
- **Drainage potential.** Maps indicate the drainage potential of the ground, by considering subsurface permeability, depth to groundwater and the presence of floodplain deposits.
- **Ground stability.** Maps indicate the presence of hazards that have the potential to cause ground instability resulting in damage to some buildings and structures, if water is infiltrated to the ground.
- **Groundwater protection.** Maps provide key indicators to help determine whether the groundwater may be susceptible to deterioration in quality as a result of infiltration.






This report considers the suitability of the subsurface for the installation of infiltration SuDS, such as soakaways, infiltration basins or permeable pavements. It provides subsurface data to indicate whether, and which type of infiltration system may be appropriate. It does not state that infiltration SuDS are, or are not, appropriate as this is highly dependent on the design of the individual system. This report therefore describes the subsurface conditions at the site, allowing the reader to determine the suitability of the site for infiltration SuDS.

The map and text data in this report is similar to that provided in the '*Infiltration SuDS Map: Detailed*' national map product. For further information about the data, consult the '*User Guide for the Infiltration SuDS Map: Detailed*', available from <http://nora.nerc.ac.uk/16618/>.

PART 1: SUMMARY DATA

This section provides a summary of the data on the following pages.

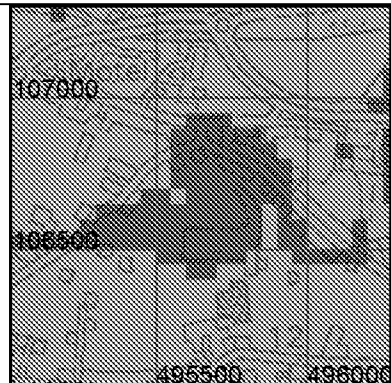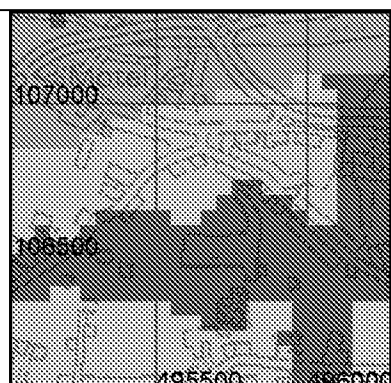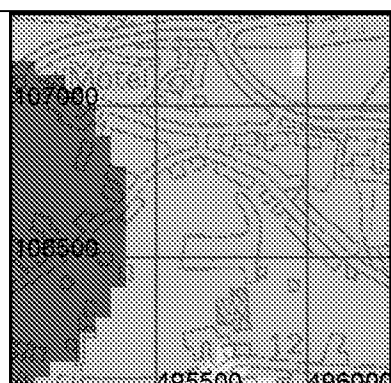In terms of the drainage potential, is the ground suitable for infiltration SuDS?	
 © Crown Copyright and/or database right 2017. All rights reserved. Licence number 100021290 EUL	☐ Highly compatible for infiltration SuDS. The subsurface is likely to be suitable for free-draining infiltration SuDS.
	☐ Probably compatible for infiltration SuDS. The subsurface is probably suitable although the design may be influenced by the ground conditions.
	☐ Opportunities for bespoke infiltration SuDS. The subsurface is potentially suitable although the design will be influenced by the ground conditions.
	☐ Very significant constraints are indicated. There is a very significant potential for one or more hazards associated with infiltration.
Is ground instability likely to be a problem?	
 © Crown Copyright and/or database right 2017. All rights reserved. Licence number 100021290 EUL	☐ Increased infiltration is very unlikely to result in ground instability.
	☐ Ground instability problems may be present or anticipated, but increased infiltration is unlikely to result in ground instability.
	☐ Ground instability problems are probably present. Increased infiltration may result in ground instability.
	☐ There is a very significant potential for one or more geohazards associated with infiltration.
Is the groundwater susceptible to deterioration in quality?	
 © Crown Copyright and/or database right 2017. All rights reserved. Licence number 100021290 EUL	☐ The groundwater is not expected to be especially vulnerable to contamination.
	☐ The groundwater may be vulnerable to contamination.
	☐ The groundwater is likely to be vulnerable to contaminants.
	☐ Made ground is present at the surface. Infiltration may increase the possibility of remobilising pollutants.



PART 2: DETAILED DATA

This section provides further information about the properties of the ground and will help assess the suitability of the ground for infiltration SuDS.


Section 1. Very significant constraints

Where maps are overlain by grey polygons, geological or hydrogeological hazards may exist that could be made worse by infiltration. The following hazards are considered:

- soluble rocks
- landslides
- shallow mining
- shallow groundwater
- made ground

For more information read 'Explanation of terms' at the end of this report.

Soluble rock hazard

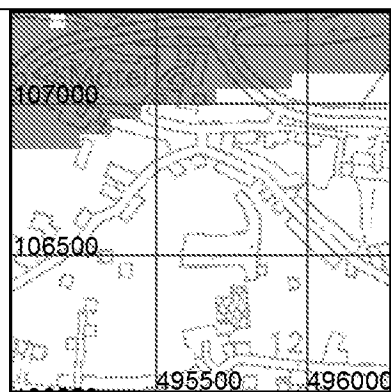

© Crown Copyright and/or database right 2017. All rights reserved.
Licence number 100021290 EUL




Very significant soluble rock hazard.

Soluble rocks are present with a very significant possibility of localised subsidence that could be initiated or made worse by infiltration. The site investigation should consider whether the potential for or the consequences of subsidence as a result of infiltration are significant.



Very significant soluble rock hazards are not present; however this hazard may still need to be considered. See Part 3.

Landslide hazard

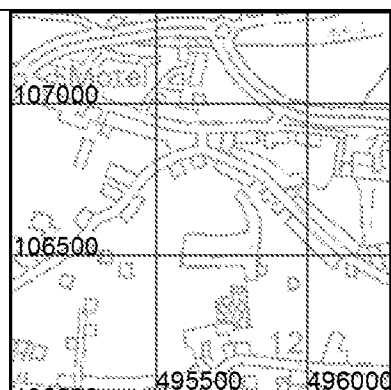

© Crown Copyright and/or database right 2017. All rights reserved.
Licence number
100021290 EUL



Very significant landslide hazard.


Slope instability problems are almost certainly present and may be active. An increase in moisture content as a result of infiltration may cause the slope to fail. The site investigation should consider whether the potential for or the consequences of landslide as a result of infiltration are significant.



Very significant landslide hazards are not present; however this hazard may still need to be considered. See Part 3.



Shallow mining hazard

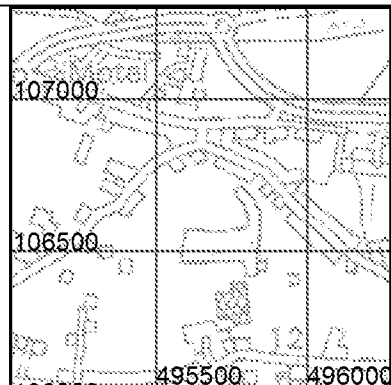

© Crown Copyright and/or database right 2017. All rights reserved.
Licence number
100021290 EUL




Very significant mining hazard.

Shallow mining is likely to be present with a very significant possibility of localised subsidence that could be initiated or made worse by increased infiltration. Also, infiltration may increase the possibility of remobilising pollutants. The site investigation should consider whether the potential for or consequences of subsidence and/or remobilisation of pollutants as a result of infiltration are significant.



Very significant mining hazards are not present; however this hazard may still need to be considered. See Part 3.

Persistent shallow groundwater

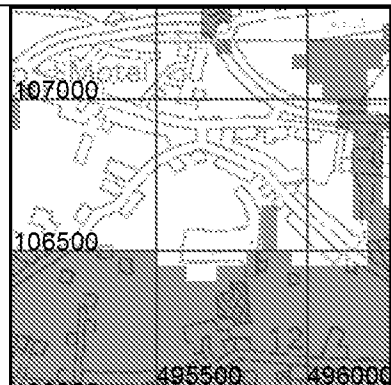

© Crown Copyright and/or database right 2017. All rights reserved.
Licence number
100021290 EUL




Very high likelihood of persistent or seasonally shallow groundwater.

Persistent or seasonally shallow groundwater is likely to be present. Infiltration may increase the likelihood of soakaway inundation, or groundwater emergence at the surface. The site investigation should consider whether the potential for or the consequences of groundwater level rise as a result of infiltration are significant.



See Part 2 for the likely depth to water table.

Made ground

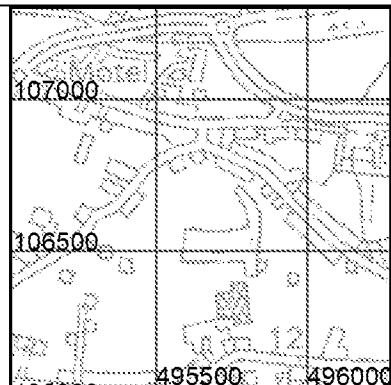

© Crown Copyright and/or database right 2017. All rights reserved.
Licence number
100021290 EUL



Made ground present.

Made ground is present at the surface. Infiltration may affect ground stability or increase the possibility of remobilising pollutants. The site investigation should consider whether the potential for or consequences of ground instability and/or pollutant leaching as a result of infiltration are significant.



None recorded


Section 2. Drainage potential

The following pages contain maps that will help you assess the drainage potential of the ground by considering the:


- depth to water table
- permeability of the superficial deposits
- thickness of the superficial deposits
- permeability of the bedrock
- presence of floodplains

Superficial deposits are not present everywhere and therefore some areas of the *superficial deposit permeability* map may not be coloured. Where this is the case, the *bedrock permeability* map shows the likely permeability of the ground. Superficial deposits in some places are very thin and hence in these places you may wish to consider both the permeability of the superficial deposits and the permeability of the bedrock. The *superficial thickness* map will tell you whether the superficial deposits are thin (< 3 m thick) or thick (>3 m). Where they are over 3 m thick, the permeability of the bedrock may not be relevant.

For more information read 'Explanation of terms' at the end of this report.

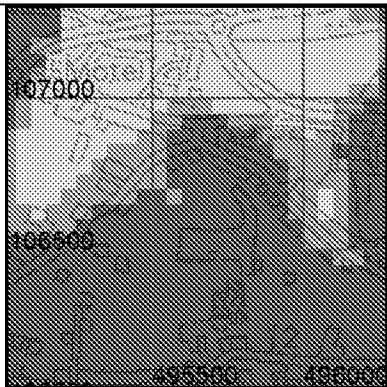Depth to groundwater table	
 © Crown Copyright and/or database right 2017. All rights reserved. Licence number 100021290 EUL	 Groundwater is likely to be more than 5 m below the ground surface throughout the year.
	 Groundwater is likely to be between 3 and 5 m below the ground surface for at least part of the year.
	 Groundwater is likely to be less than 3 m below the ground surface for at least part of the year.

Superficial deposit permeability

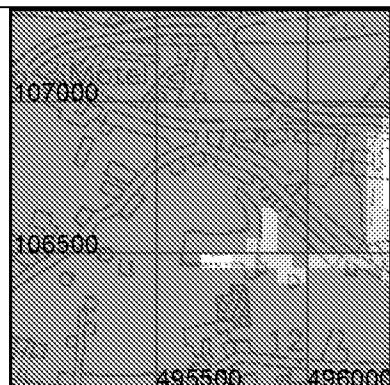

© Crown Copyright and/or database right 2017. All rights reserved.
Licence number 100021290 EUL



Superficial deposits are likely to be **free-draining**.



The superficial deposit permeability is **spatially variable**, but likely to permit moderate infiltration.



Superficial deposits are likely to be **poorly draining**.

These maps show the permeability range that is summarised above.


-  Very Low
-  Low
-  Moderate
-  High
-  Very High

Minimum




© Crown Copyright and/or database right 2017. All rights reserved.
Licence number 100021290 EUL

Maximum

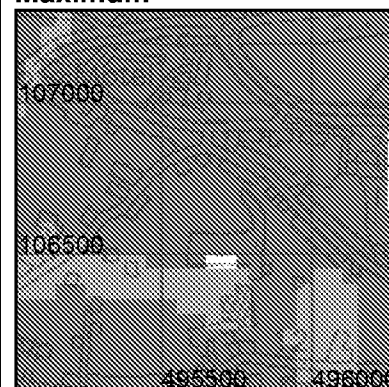

© Crown Copyright and/or database right 2017. All rights reserved.
Licence number 100021290 EUL

Superficial deposit thickness

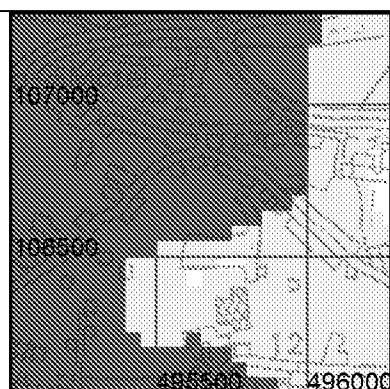

© Crown Copyright and/or database right 2017. All rights reserved.
Licence number 100021290 EUL




The thickness of superficial deposits is **< 3 m** and hence the permeability of the ground may be dependent on both the superficial deposits (where present) and underlying bedrock (see below).



The thickness of superficial deposits is **> 3 m** and hence the permeability of the superficial deposits is likely to determine the permeability of the ground.

Bedrock permeability

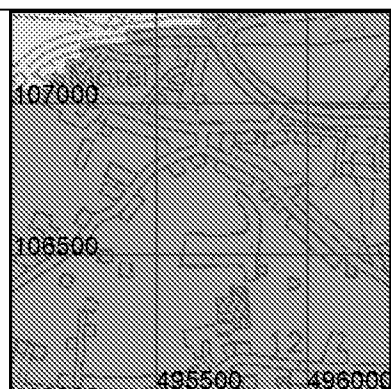

© Crown Copyright and/or database right 2017. All rights reserved.
Licence number 100021290 EUL



Bedrock deposits are likely to be **free-draining**.



The bedrock permeability is **spatially variable**, but likely to permit moderate infiltration.




Bedrock deposits are likely to be **poorly draining**.

These maps show the permeability range that is summarised above.

Key


-  Very Low
-  Low
-  Moderate
-  High
-  Very High

Minimum

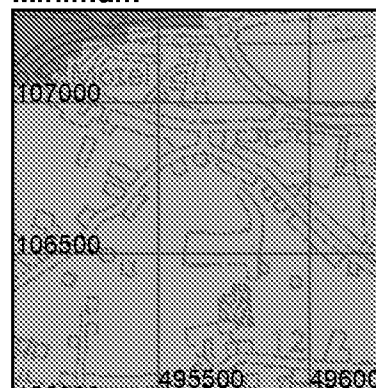


© Crown Copyright and/or database right 2017. All rights reserved.
Licence number 100021290 EUL

Maximum

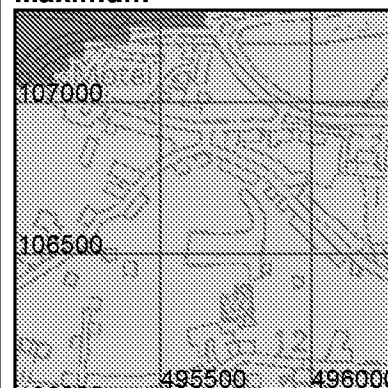

© Crown Copyright and/or database right 2017. All rights reserved.
Licence number 100021290 EUL

Geological indicators of flooding

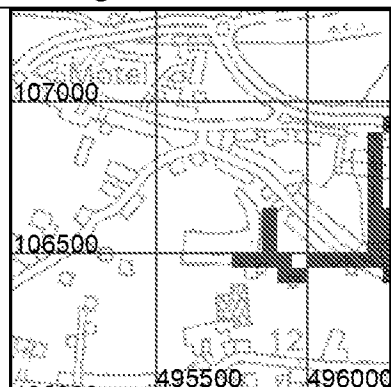

© Crown Copyright and/or database right 2017. All rights reserved.
Licence number 100021290 EUL



Superficial floodplain deposits or low-lying coastal areas have been identified. Groundwater levels may rise in response to high river or tide levels, potentially causing inundation of subsurface infiltration SuDS.


Section 3. Ground stability

The following pages contain maps that will help you assess whether infiltration may impact the stability of the ground. They consider hazards associated with:




- soluble rocks
- landslides
- shallow mining
- running sands
- swelling clays
- compressible ground, and
- collapsible ground

In the following maps, geohazards that are identified in green are unlikely to prevent infiltration SuDS from being installed, but they should be considered during design.

For more information read 'Explanation of terms' at the end of this report.

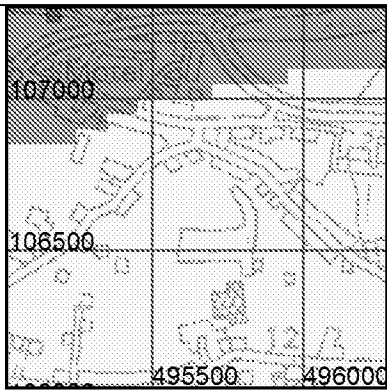
Soluble rocks	
 © Crown Copyright and/or database right 2017. All rights reserved. Licence number 100021290 EUL	 Increased infiltration is unlikely to result in subsidence.
	 Increased infiltration is unlikely to cause localised subsidence, but potential impacts should be considered.
	 Increased infiltration may result in localised subsidence. The potential for or the consequences of subsidence associated with soluble rocks should be considered.
	 Very significant possibility of localised subsidence that could be initiated or made worse by infiltration.

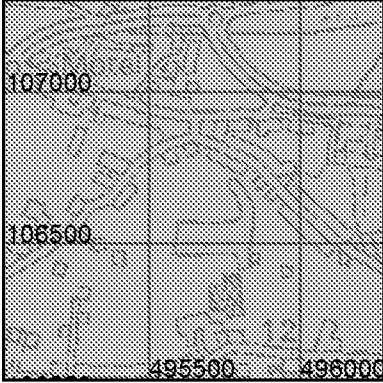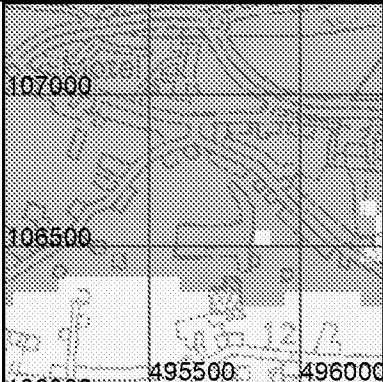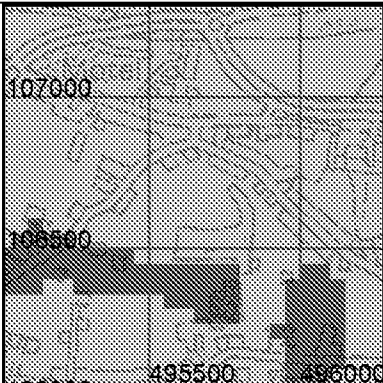

Landslides	
 © Crown Copyright and/or database right 2017. All rights reserved. Licence number 100021290 EUL	☐ Increased infiltration is unlikely to lead to slope instability.
	☐ Slope instability problems may be present or anticipated, but increased infiltration is unlikely to cause instability
	☒ Slope instability problems are probably present or have occurred in the past, and increased infiltration may result in slope instability.
	☒ Slope instability problems are almost certainly present and may be active. An increase in moisture content as a result of infiltration may cause the slope to fail.
Shallow mining	
 © Crown Copyright and/or database right 2017. All rights reserved. Licence number 100021290 EUL	☐ Increased infiltration is unlikely to lead to subsidence.
	☐ Shallow mining is possibly present. Increased infiltration is unlikely to cause a geohazard, but potential impacts should be considered.
	☒ Shallow mining could be present with a significant possibility that localised subsidence could be initiated or made worse by increased infiltration.
	☒ Shallow mining is likely to be present, with a very significant possibility that localised subsidence may be initiated or made worse by increased infiltration.
Running sand	
 © Crown Copyright and/or database right 2017. All rights reserved. Licence number 100021290 EUL	☐ Increased infiltration is unlikely to cause ground collapse associated with running sands.
	☐ Running sand is possibly present. Increased infiltration is unlikely to cause a geohazard, but potential impacts should be considered.
	☒ Significant possibility for running sand problems. Increased infiltration may result in a geohazard.



Swelling clays

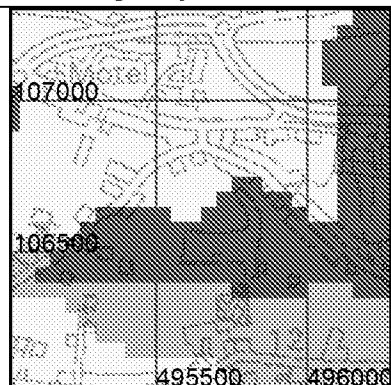

© Crown Copyright and/or database
right 2017. All rights reserved.
Licence number 100021290 EUL



Increased infiltration is unlikely to cause shrink-swell ground movement.




Ground is susceptible to shrink-swell ground movement. Increased infiltration is unlikely to cause a geohazard, but potential impacts should be considered.



Ground is susceptible to shrink-swell ground movement. Increased infiltration may result in a geohazard.

Compressible ground

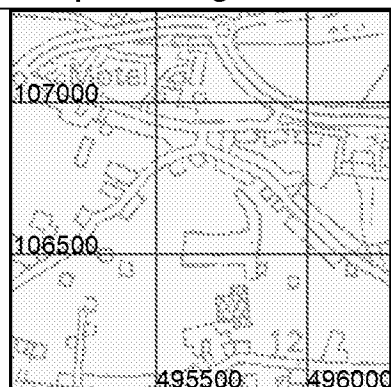

© Crown Copyright and/or database
right 2017. All rights reserved.
Licence number 100021290 EUL




Increased infiltration is unlikely to lead to ground compression.



Compressibility and uneven settlement hazards are probably present. Increased infiltration may result in a geohazard.

Collapsible ground

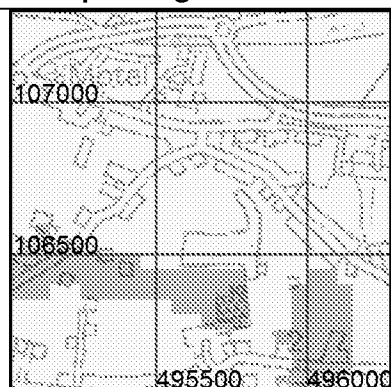

© Crown Copyright and/or database
right 2017. All rights reserved.
Licence number 100021290 EUL



Increased infiltration is unlikely to result in subsidence.



Deposits with potential to collapse when loaded and saturated are possibly present in places. Increased infiltration is unlikely to cause a geohazard, but potential impacts should be considered.





Deposits with potential to collapse when loaded and saturated are probably present in places. Increased infiltration may result in a geohazard.

Section 4. Groundwater quality protection

The following pages contain maps showing some of the information required to ensure the protection of groundwater quality. Data presented includes:


- groundwater source protection zones (Environment Agency data)
- predominant flow mechanism
- made ground

For more information read 'Explanation of terms' at the end of this report.

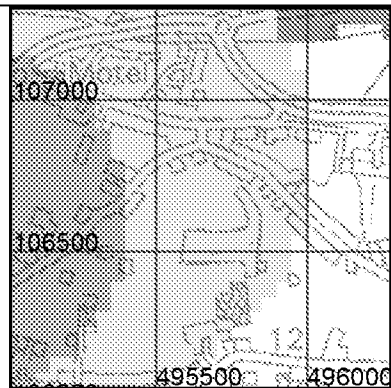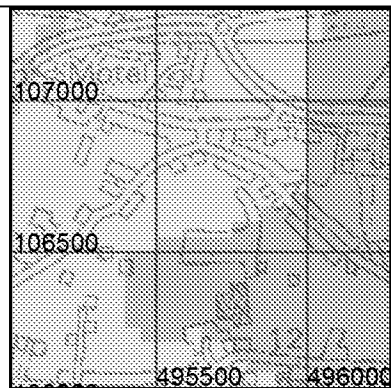Groundwater source protection zones	
 © Crown Copyright and/or database right 2017. All rights reserved. Licence number 100021290 EUL Derived in part from Source Protection Zone data provided under licence from the Environment Agency © Environment Agency 2017.	☐ Groundwater is not within a source protection zone.
	☐ Source protection zone IV
	☐ Source protection zone III
	☐ Source protection zone II
	☐ Source protection zone I.
Predominant flow mechanism	
 © Crown Copyright and/or database right 2017. All rights reserved. Licence number 100021290 EUL	☐ Water is likely to percolate through the unsaturated zone to the groundwater through either the pore space in granular media or through porespace and fractures; these processes have some potential for contaminant removal and breakdown.
	☐ Water is likely to percolate through the unsaturated zone to the groundwater through fractures, a process which has little potential for contaminant removal and breakdown.



Made ground

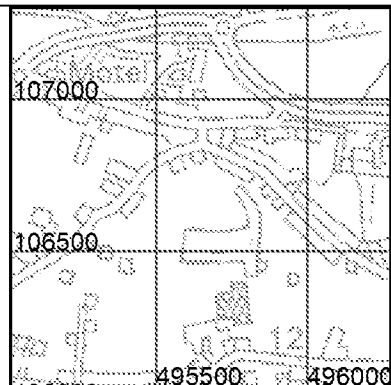

© Crown Copyright and/or database
right 2017. All rights reserved.

Licence number 100021290 EUL




Made ground is present at the surface. Infiltration may increase the possibility of remobilising pollutants.

Section 5. Geological Maps


The following maps show the artificial, superficial and bedrock geology within the area of interest.

Artificial deposits

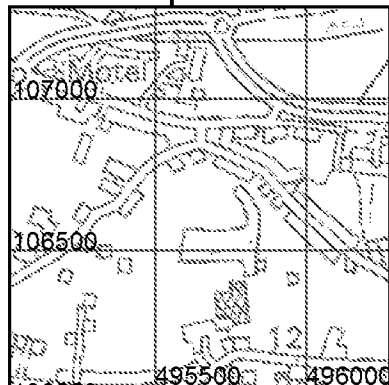


© Crown Copyright and/or database right 2017. All rights reserved.
Licence number 100021290 EUL

Superficial deposits

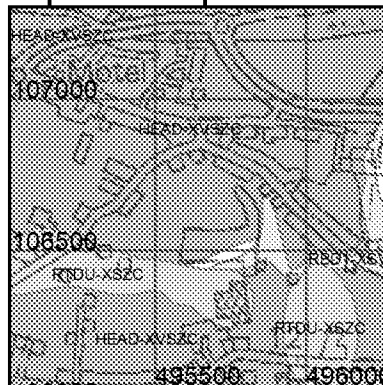

© Crown Copyright and/or database right 2017. All rights reserved.
Licence number 100021290 EUL

Bedrock

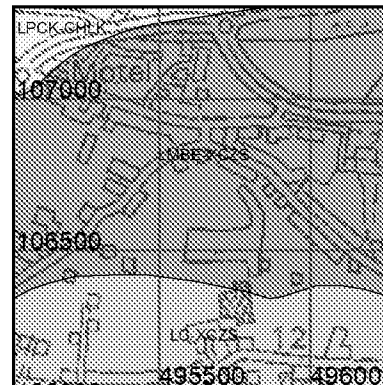

© Crown Copyright and/or database right 2017. All rights reserved.
Licence number 100021290 EUL



Fault

Coal, ironstone or mineral vein

Note: Faults and Coals, ironstone & mineral veins are shown for illustration and to aid interpretation of the map. Not all such features are shown and their absence on the map face does not necessarily mean that none are present

Key to Artificial deposits:

No deposits recorded by BGS in the search area

Key to Superficial deposits:

Map colour	Computer Code	Rock name	Rock type
	HEAD-XCZSV	HEAD	CLAY, SILT, SAND AND GRAVEL
	HEAD-XVSZC	HEAD	GRAVEL, SAND, SILT AND CLAY
	RBD1-XSV	RAISED BEACH DEPOSITS, 1	SAND AND GRAVEL
	RTDU-XSZC	RIVER TERRACE DEPOSITS (UNDIFFERENTIATED)	SAND, SILT AND CLAY



Key to Bedrock geology:

Map colour	Computer Code	Rock name	Rock type
	LC-XCZS	LONDON CLAY FORMATION	CLAY, SILT AND SAND
	LMBE-XCZS	LAMBETH GROUP	CLAY, SILT AND SAND
	LPCK-CHLK	LEWES NODULAR CHALK FORMATION, SEAFORD CHALK FORMATION, NEWHAVEN CHALK FORMATION, CULVER CHALK FORMATION AND PORTSDOWN CHALK FORMATION (UNDIFFERENTIATED)	CHALK




Limitations of this report:

- This report is concerned with the potential for infiltration-to-the-ground to be used as a SuDS technique at the site described. It only considers the subsurface beneath the search area and does NOT consider potential surface or subsurface impacts outside of that area.
- This report is NOT an alternative for an on-site investigation or soakaway test, which might reach a different conclusion.
- This report must NOT be used to justify disposal of foul waste or grey water.
- This report is based on and limited to an interpretation of the records held by the British Geological Survey (BGS) at the time the search is performed. The datasets used (with the exception of that showing depth to water table) are based on 1:50 000 digital geological maps and not site-specific data.
- Other more specific and detailed ground instability information for the site may be held by BGS, and an assessment of this could result in a modified assessment.
- To interpret the maps correctly, the report must be viewed and printed in colour.
- The search does NOT consider the suitability of sites with regard to:
 - previous land use,
 - potential for, or presence of contaminated land
 - presence of perched water tables
 - shallow mining hazards relating to coal mining. Searches of coal mining should be carried out via The Coal Authority Mine Reports Service: www.coalminingreports.co.uk.
 - made ground, where not recorded
 - proximity to landfill sites (searches for landfill sites or contaminated land should be carried out through consultation with local authorities/Environment Agency)
 - zones around private water supply boreholes that are susceptible to groundwater contamination.
- This report is supplied in accordance with the GeoReports Terms & Conditions available separately, and the copyright restrictions described at the end of this report

Explanation of terms

Depth to groundwater

In the shallow subsurface, the ground is commonly unsaturated with respect to water. Air fills the spaces within the soil and the underlying superficial deposits and bedrock. At some depth below the ground surface, there is a level below which these spaces are full of water. This level is known as the groundwater level, and the water below it is termed the groundwater. When water is infiltrated, the groundwater level may rise temporarily. To ensure that there is space in the unsaturated zone to accommodate this, there should be a minimum thickness of 1 m between the base of the infiltration system and the water table. An estimate of the *depth to groundwater* is therefore useful in determining whether the ground is suitable for infiltration.

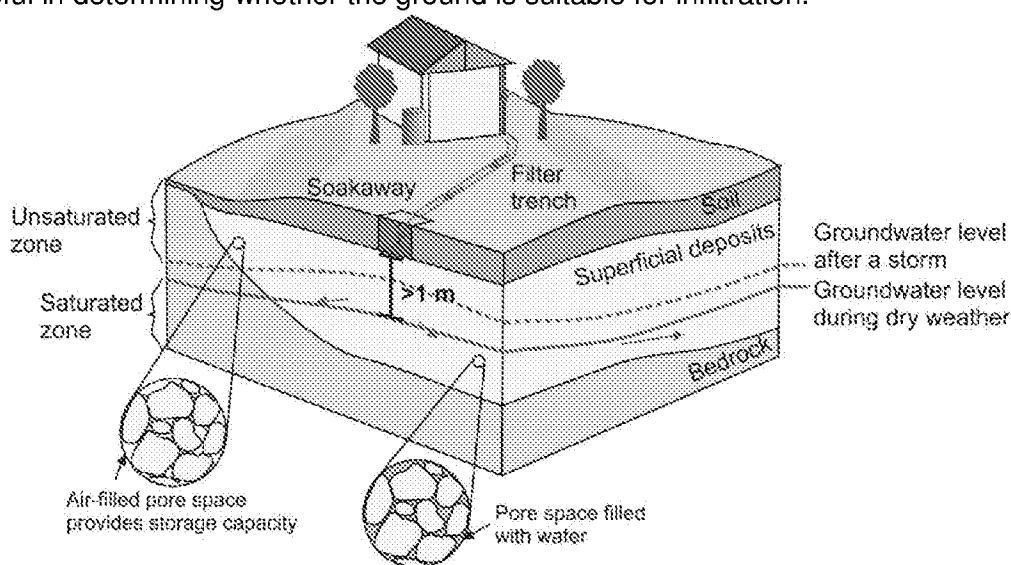

Groundwater flooding

Groundwater flooding occurs when a rise in groundwater level results in very shallow groundwater or the emergence of groundwater at the surface. If infiltration systems are installed in areas that are susceptible to groundwater flooding, it is possible that the system could become inundated. The susceptibility map seeks to identify areas where the geological conditions and water tables indicate that groundwater level rise could occur under certain circumstances. A high susceptibility to groundwater flooding classification does not mean that groundwater flooding has ever occurred in the past, or will do so in the future as the susceptibility maps do not contain information on how often flooding may occur. The susceptibility maps are designed for planning; identifying areas where groundwater flooding might be an issue that needs to be taken into account.



Geological indicators of flooding

In floodplain deposits, groundwater level can be influenced by the water level in the adjacent river. Groundwater level may increase during periods of fluvial flood and therefore this should be taken into account when designing infiltration systems on such deposits. The *geological indicators of flooding* dataset shows where there is geological evidence (floodplain deposits) that flooding has occurred in the past.

For further information on flood-risk, the likely frequency of its recurrence in relation to any proposed development of the site, and the status of any flood prevention measures in place, you are advised to contact the local office of the Environment Agency (England and Wales) at www.environment-agency.gov.uk/ or the Scottish Environment Protection Agency (Scotland) at www.sepa.org.uk.

Artificial ground

Artificial ground comprises deposits and excavations that have been created or modified by human activity. It includes ground that is worked (quarries and road cuttings), infilled (back-filled quarries), landscaped (surface re-shaping), disturbed (near surface mineral workings) or classified as made ground (embankments and spoil heaps). The composition and properties of artificial ground are often unknown. In particular, the permeability and chemical composition of the artificial ground should be determined to ensure that the ground will drain and that any contaminants present will not be remobilised.

Superficial permeability

Superficial deposits are those geological deposits that were formed during the most recent period of geological time (as old as 2.6 million years before present). They generally comprise relatively thin deposits of gravel, sand, silt and clay and are present beneath the pedological soil in patches or larger spreads over much of Britain. The ease with which water can percolate through these deposits is controlled by their permeability and varies widely depending on their composition. Those deposits comprising clays and silts are less permeable and thus infiltration is likely to be slow, such that water may pool on the surface. In comparison, deposits comprising sands and gravels are more permeable allowing water to percolate freely.

Bedrock permeability

Bedrock forms the main mass of rock forming the Earth. It is present everywhere, commonly beneath superficial deposits. Where the superficial deposits are thin or absent, the ease with which water will percolate into the ground depends on the permeability of the bedrock.



Natural ground instability

Natural ground instability refers to the propensity for upward, lateral or downward movement of the ground that can be caused by a number of natural geological hazards (e.g. ground dissolution/compressible ground). Some movements associated with particular hazards may be gradual and of millimetre or centimetre scale, whilst others may be sudden and of metre or tens of metres scale. Significant natural ground instability has the potential to cause damage to buildings and structures, especially when the drainage characteristics of a site are altered. It should be noted, however, that many buildings, particularly more modern ones, are built to such a standard that they can remain unaffected in areas of significant ground movement.

Shrink-swell

A shrinking and swelling clay changes volume significantly according to how much water it contains. All clay deposits change volume as their water content varies, typically swelling in winter and shrinking in summer, but some do so to a greater extent than others. Contributory circumstances could include drought, leaking service pipes, tree roots drying-out the ground or changes to local drainage patterns, such as the creation of soakaways. Shrinkage may remove support from the foundations of buildings and structures, whereas clay expansion may lead to uplift (heave) or lateral stress on part or all of a structure; any such movements may cause cracking and distortion.

Landslides (slope stability)

A landslide is a relatively rapid outward and downward movement of a mass of ground on a slope, due to the force of gravity. A slope is under stress from gravity but will not move if its strength is greater than this stress. If the balance is altered so that the stress exceeds the strength, then movement will occur. The stability of a slope can be reduced by removing ground at the base of the slope, by placing material on the slope, especially at the top, or by increasing the water content of the materials forming the slope. Increase in subsurface water content beneath a soakaway could increase susceptibility to landslide hazards. The assessment of landslide hazard refers to the stability of the present land surface. It does not encompass a consideration of the stability of excavations.

Soluble rocks (dissolution)

Some rocks are soluble in water and can be progressively removed by the flow of water through the ground. This process tends to create cavities, potentially leading to the collapse of overlying materials and possibly subsidence at the surface. The release of water into the subsurface from infiltration systems may increase the dissolution of rock or destabilise material above or within a cavity. Dissolution cavities may create a pathway for rapid transport of contaminated water to an aquifer or water course.



Compressible ground

Many ground materials contain water-filled pores (the spaces between solid particles). Ground is compressible if a building (or other load) can cause the water in the pore space to be squeezed out, causing the ground to decrease in thickness. If ground is extremely compressible the building may sink. If the ground is not uniformly compressible, different parts of the building may sink by different amounts, possibly causing tilting, cracking or distortion. The compressibility of the ground may alter as a result of changes in subsurface water content caused by the release of water from soakaways.

Collapsible deposits

Collapsible ground comprises certain fine-grained materials with large pore spaces (the spaces between solid particles). It can collapse when it becomes saturated by water and/or a building (or other structure) places too great a load on it. If the material below a building collapses it may cause the building to sink. If the collapsible ground is variable in thickness or distribution, different parts of the building may sink by different amounts, possibly causing tilting, cracking or distortion. The subsurface underlying a soakaway will experience an increase in water content that may affect the stability of the ground. This hazard is most likely to be encountered only in parts of southern England.

Running sand

Running sand conditions occur when loosely-packed sand, saturated with water, flows into an excavation, borehole or other type of void. The pressure of the water filling the spaces between the sand grains reduces the contact between the grains and they are carried along by the flow. This can lead to subsidence of the surrounding ground. Running sand is potentially hazardous during the drainage system installation. During installation, excavation of the ground may create a space into which sand can flow, potentially causing subsidence of surrounding ground.

Shallow mining hazards (non coal)

Current or past underground mining for coal or for other commodities can give rise to cavities at shallow or intermediate depths, which may cause fracturing, general settlement, or the formation of crown-holes in the ground above. Spoil from mineral workings may also present a pollution hazard. The release of water into the subsurface from soakaways may destabilise material above or within a cavity. Cavities arising as a consequence of mining may also create a pathway for rapid transport of contaminated water to an aquifer or watercourse. The mining hazards map is derived from the geological map and considers the potential for subsidence associated with mining on the basis of geology type. Therefore if mining is known to occur within a certain rock, the map will highlight the potential for a hazard within the area covered by that geology.



For more information regarding underground and opencast **coal mining**, the location of mine entries (shafts and adits) and matters relating to subsidence or other ground movement induced by **coal mining** please contact the Coal Authority, Mining Reports, 200 Lichfield Lane, Mansfield, Nottinghamshire, NG18 4RG; telephone 0845 762 6848 or at www.coal.gov.uk. For more information regarding other types of mining (i.e. non-coal), please contact the British Geological Survey.

Groundwater source protection zones


In England and Wales, the Environment Agency has defined areas around wells, boreholes and springs that are used for the abstraction of public drinking water as source protection zones. In conjunction with Groundwater Protection Policy the zones are used to restrict activities that may impact groundwater quality, thereby preventing pollution of underlying aquifers, such that drinking water quality is upheld. The Environment Agency can provide advice on the location and implications of source protection zones in your area (www.environment-agency.gov.uk/)



Contact Details


Keyworth Office

British Geological Survey
Environmental Science Centre
Nicker Hill
Keyworth
Nottingham
NG12 5GG

 


Wallingford Office

British Geological Survey
Maclean Building
Wallingford
Oxford
OX10 8BB

 

Edinburgh Office

British Geological Survey
Lyell Centre
Research Avenue South
Edinburgh
EH14 4AP

 



Terms and Conditions

General Terms & Conditions

This Report is supplied in accordance with the GeoReports Terms & Conditions available on the BGS website at <https://shop.bgs.ac.uk/georeports> and also available from the BGS Central Enquiries Desk at the above address.

Important notes about this Report

- The data, information and related records supplied in this Report by BGS can only be indicative and should not be taken as a substitute for specialist interpretations, professional advice and/or detailed site investigations. You must seek professional advice before making technical interpretations on the basis of the materials provided.
- Geological observations and interpretations are made according to the prevailing understanding of the subject at the time. The quality of such observations and interpretations may be affected by the availability of new data, by subsequent advances in knowledge, improved methods of interpretation, and better access to sampling locations.
- Raw data may have been transcribed from analogue to digital format, or may have been acquired by means of automated measuring techniques. Although such processes are subjected to quality control to ensure reliability where possible, some raw data may have been processed without human intervention and may in consequence contain undetected errors.
- Detail, which is clearly defined and accurately depicted on large-scale maps, may be lost when small-scale maps are derived from them.
- Although samples and records are maintained with all reasonable care, there may be some deterioration in the long term.
- The most appropriate techniques for copying original records are used, but there may be some loss of detail and dimensional distortion when such records are copied.
- Data may be compiled from the disparate sources of information at BGS's disposal, including material donated to BGS by third parties, and may not originally have been subject to any verification or other quality control process.
- Data, information and related records, which have been donated to BGS, have been produced for a specific purpose, and that may affect the type and completeness of the data recorded and any interpretation. The nature and purpose of data collection, and the age of the resultant material may render it unsuitable for certain applications/uses. You must verify the suitability of the material for your intended usage.
- If a report or other output is produced for you on the basis of data you have provided to BGS, or your own data input into a BGS system, please do not rely on it as a source of information about other areas or geological features, as the report may omit important details.
- The topography shown on any map extracts is based on the latest OS mapping and is not necessarily the same as that used in the original compilation of the BGS geological map, and to which the geological linework available at that time was fitted.
- Note that for some sites, the latest available records may be quite historical in nature, and while every effort is made to place the analysis in a modern geological context, it is possible in some cases that the detailed geology at a site may differ from that described.

Copyright:

Copyright in materials derived from the British Geological Survey's work, is owned by the Natural Environment Research Council (NERC) and/ or the authority that commissioned the work. You may not copy or adapt this publication, or provide it to a third party, without first obtaining NERC's permission, but if you are a consultant purchasing this report solely for the purpose of providing advice to your own individual client you may incorporate it unaltered into your report to that client without further permission, provided you give a full acknowledgement of the source. Please contact the BGS Copyright Manager, British Geological Survey, Environmental Science Centre, Nicker Hill, Keyworth, Nottingham NG12 5GG. Telephone: 0115 936 3100.
© NERC 2017 All rights reserved.

This product includes mapping data licensed from the Ordnance Survey® with the permission of the Controller of Her Majesty's Stationery Office. © Crown Copyright 2017. All rights reserved. Licence number 100021290 EUL



**Report issued by
BGS Enquiry Service**

SOUTHERN WATER



The positions of pipes shown on this plan are believed to be correct, but Southern Water Services Ltd accept no responsibility in the event of inaccuracy. The actual positions should be determined on site.

Based upon Ordnance Survey Digital Data with the permission of the controller of H.M.S.O. Crown Copyright Reserved Licence No. WU 298530

O.S. REF: SU9506NE

Scale: 1:2500

Sewer Plot

WARNING: BAC pipes are constructed of Bonded Asbestos Cement
WARNING: Unknown (UNK) materials may include Bonded Asbestos Cement






Printed By: NM
Woodside Wandleys Lane
Requested By:

Date: 23-5-2017



Land Searches Map Legend

Sewer

Pipe Line Styles/Colours

   	Foul Sewer
	Foul Rising Main
	Foul Syphon Sewer
	Foul Vacuum Sewer
	Foul Trunk Sewer
	Foul Tank Sewer
	Surface Water Sewer
	Surface Water Rising Main
	Surface Water Syphon Sewer
	Surface Water Trunk Sewer
	Surface Water Tank Sewer
	Culverted Watercourse
	Combined Sewer
	Combined Rising Main
	Combined Syphon Sewer
	Combined Trunk Sewer
	Combined Tank Sewer
	Treated Effluent
	Treated Effluent Rising Main
	Sludge Rising Main
	Flow Direction Arrows (All Styles)
	As above line styles but decommissioned
	(Yellow) As above line styles but private
	Access Shaft – Personnel Only

Boundary Line Styles/Colours

  	Catchment Boundary
	Sub-Catchment Boundary
	Section 104 Agreement Area
	Building Over Agreement Area

Materials

AK Alkathene	GRP Glass Reinforced Plastic
BAC Bonded Asbestos Cement *	MAC Masonry in regular courses
BRE Brick (Engineering)	MAR Masonry in random courses
BRC Brick (Common)	PE Polyethylene
CC Concrete Box Culvert	PF Pitch Fibre
CI Cast Iron	PP Polypropylene
CO Concrete (In-Situ)	PVC Polyvinyl Chloride
CP Concrete (Pre-Cast)	RPM Reinforced Plastic Matrix
CSB Concrete Segments (Bolted)	SI Spun Iron
CSU Concrete Segments (Un-Bolted)	ST Steel
DI Ductile Iron	VC Vitrified Clay
GRC Glass Reinforced Concrete	UNK Unknown*


*Warning
BAC Pipes are constructed of Bonded Asbestos Cement
UNK Pipes are may be constructed of Bonded Asbestos Cement

Symbols

Surface	Foul	Combined	
			Label Ellipse
			Manhole
			Dummy/S.24 Manhole
			Manhole Backdrop
	n/a	n/a	Catchpit
	n/a	n/a	Soakaway
	n/a	n/a	Balancing Pond
			Rodding Eye
			Washout
			Flushing Chamber Mn-E
			Flushing Chamber No-E
			Hatch Box
			Lamphole
			Interceptor Chamber
			Blind Shaft
			Storm Tank
			Vortex Chamber
			Vent
			Vent Column
			Other/Unknown
			Penstock
	n/a		Cascade
			Change Node
			Pumping Station
			Micro Pumping Station
			Air Valve
			Valve
			Reflux Valve
			Anti-Flood Device
			Blank End
			Head of Public Sewer
	n/a		Inlet
			Outfall
			Storm Overflow
			Treatment Works

Other symbols or text may be visible which are not shown here.
These are used for Southern Water operational guidance only.

Node Referencing System

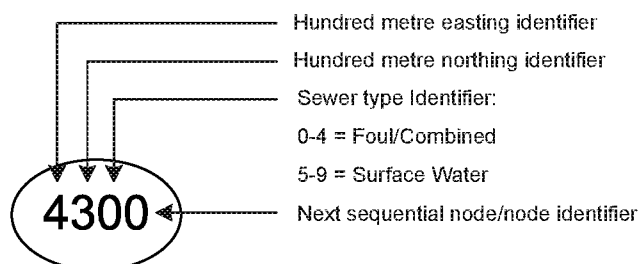

This page is intentionally blank