


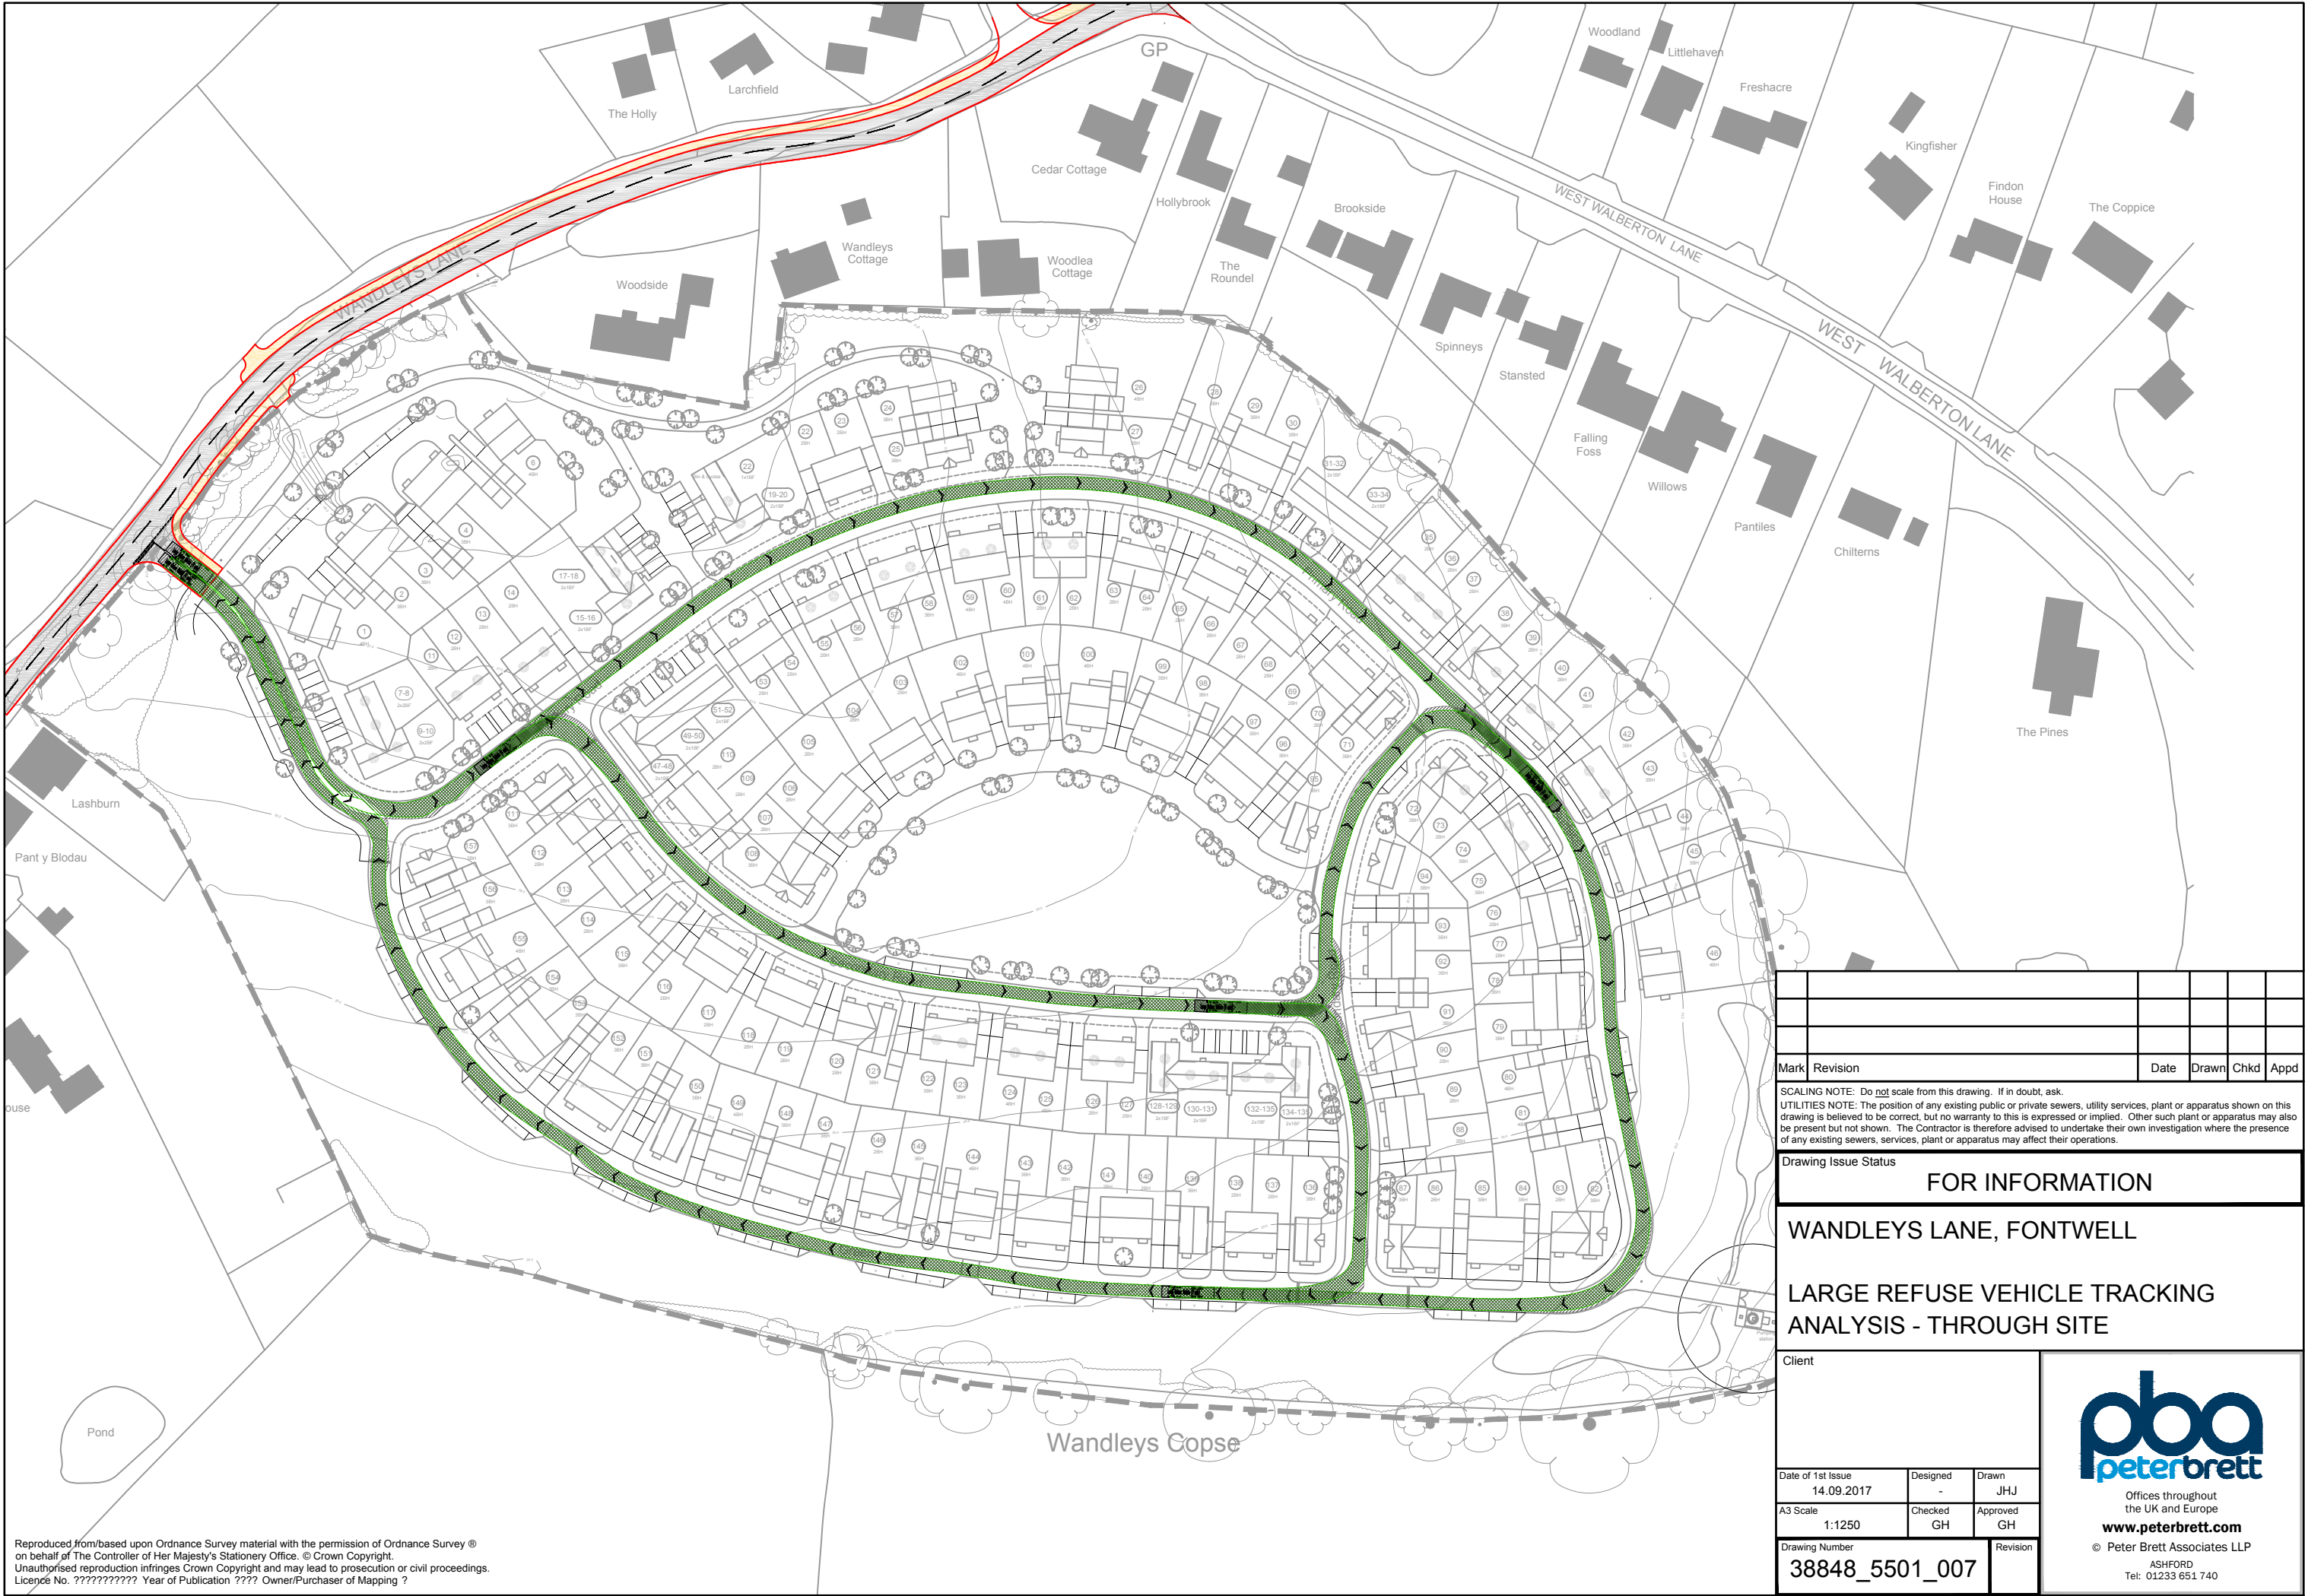

Reproduced from based upon Ordnance Survey material with the permission of Ordnance Survey © on behalf of The Controller of Her Majesty's Stationery Office. © Crown Copyright. Unauthorised reproduction infringes Crown Copyright and may lead to prosecution or civil proceedings. Licence No. ?????????? Year of Publication ???? Owner/Purchaser of Mapping ?

Mark	Revision	Date	Drawn	Chkd	Appd

SCALING NOTE: Do not scale from this drawing. If in doubt, ask.
UTILITIES NOTE: The position of any existing public or private sewers, utility services, plant or apparatus shown on this drawing is believed to be correct, but no warranty to this is expressed or implied. Other such plant or apparatus may also be present but not shown. The Contractor is therefore advised to undertake their own investigation where the presence of any existing sewers, services, plant or apparatus may affect their operations.

Drawing Issue Status

FOR INFORMATION

WANDLEYS LANE, FONTWELL

LARGE REFUSE VEHICLE TRACKING ANALYSIS - THROUGH SITE

Client

Date of 1st Issue	Designed	Drawn
14.09.2017	-	JHJ

A3 Scale	Checked	Approved
1:1250	GH	GH

Drawing Number	Revision
38848_5501_007	

Offices throughout the UK and Europe
www.peterbrett.com
© Peter Brett Associates LLP
ASHFORD
Tel: 01233 651 740