



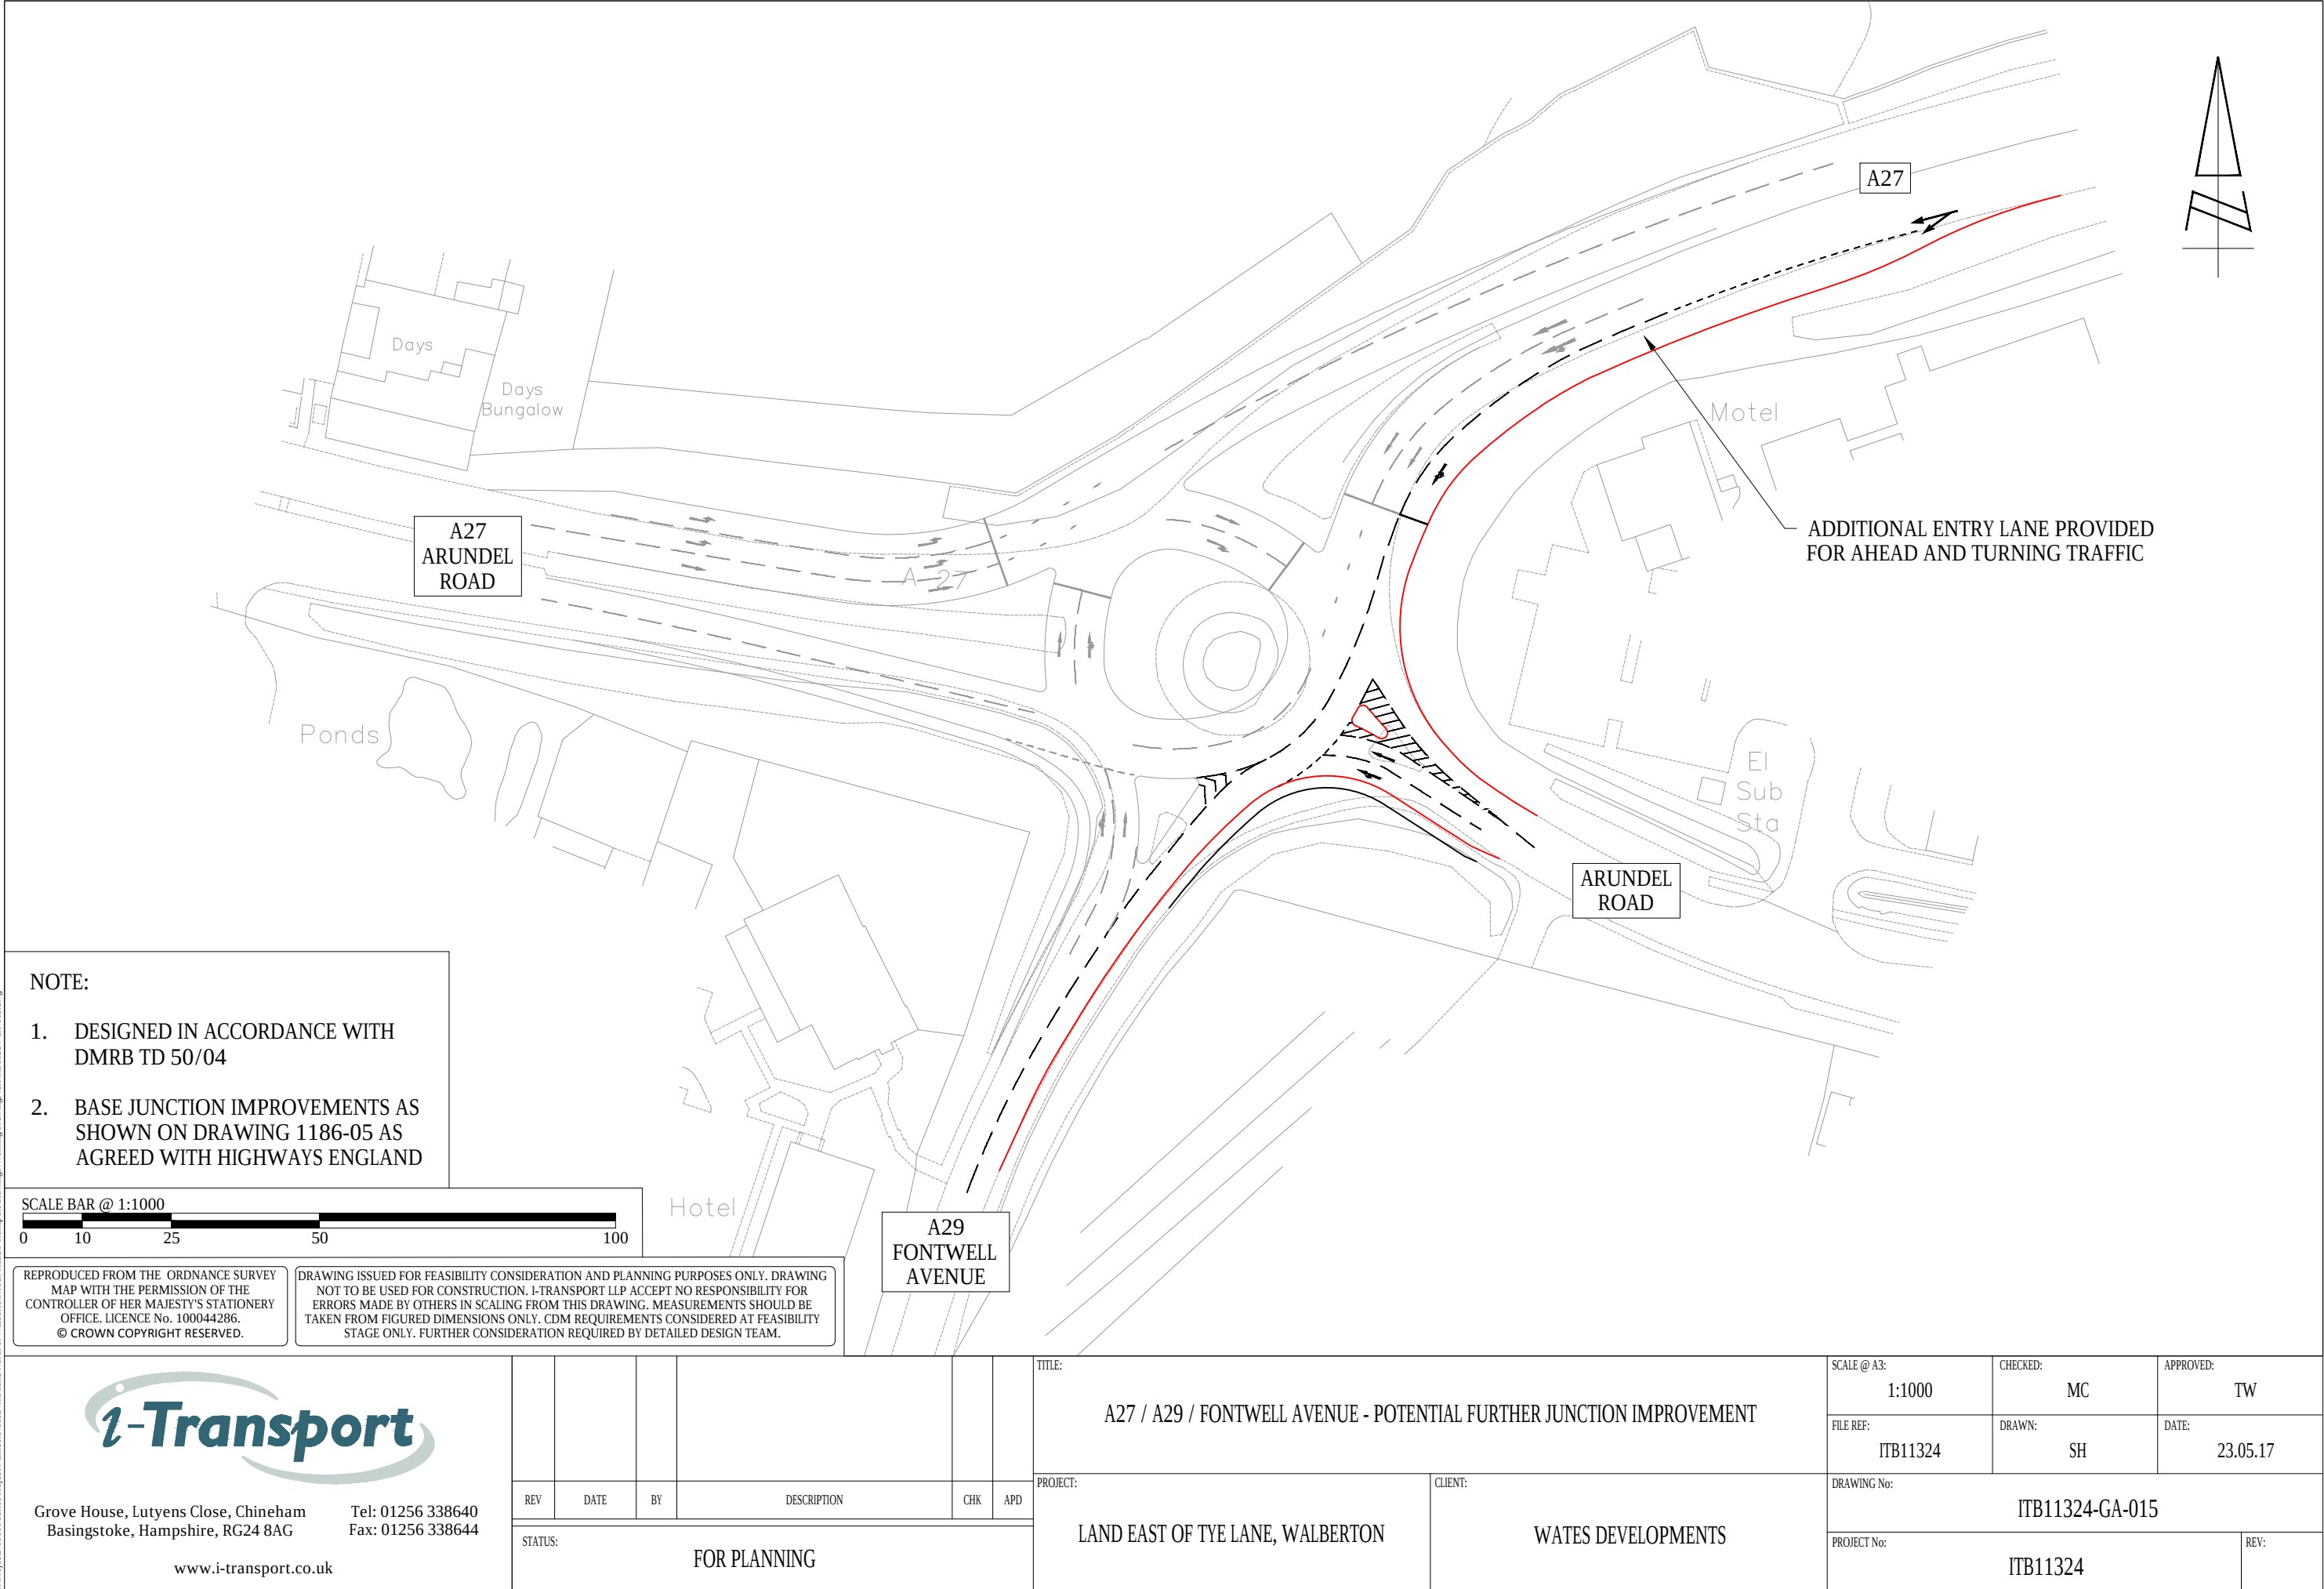

NOTE:

1. DESIGNED IN ACCORDANCE WITH DMRB TD 50/04
2. BASE JUNCTION IMPROVEMENTS AS SHOWN ON DRAWING 1186-05 AS AGREED WITH HIGHWAYS ENGLAND

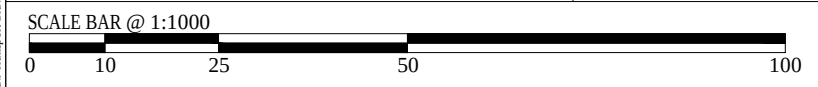

REPRODUCED FROM THE ORDNANCE SURVEY MAP WITH THE PERMISSION OF THE CONTROLLER OF HER MAJESTY'S STATIONERY OFFICE. LICENCE No. 100044286. © CROWN COPYRIGHT RESERVED.

DRAWING ISSUED FOR FEASIBILITY CONSIDERATION AND PLANNING PURPOSES ONLY. DRAWING NOT TO BE USED FOR CONSTRUCTION. I-TRANSPORT LLP ACCEPT NO RESPONSIBILITY FOR ERRORS MADE BY OTHERS IN SCALING FROM THIS DRAWING. MEASUREMENTS SHOULD BE TAKEN FROM FIGURED DIMENSIONS ONLY. CDM REQUIREMENTS CONSIDERED AT FEASIBILITY STAGE ONLY. FURTHER CONSIDERATION REQUIRED BY DETAILED DESIGN TEAM.



Grove House, Lutyens Close, Chineham
Basingstoke, Hampshire, RG24 8AG
www.i-transport.co.uk

Tel: 01256 338640
Fax: 01256 338644

REV	DATE	BY	DESCRIPTION	CHK	APD
STATUS: FOR PLANNING					

TITLE: A27 / A29 / FONTWELL AVENUE - POTENTIAL FURTHER JUNCTION IMPROVEMENT		SCALE @ A3: 1:1000	CHECKED: MC	APPROVED: TW
PROJECT: LAND EAST OF TYE LANE, WALBERTON		FILE REF: ITB11324	DRAWN: SH	DATE: 23.05.17
CLIENT: WATES DEVELOPMENTS		DRAWING No: ITB11324-GA-015		
		PROJECT No: ITB11324		
		REV:		

T:\Projects\11000 Series Project Numbers\11324\ITB Land North of Walberton\Tech Acad\Transport Drawings\Working Drawings\GA\ITB11324-GA-015.dwg