


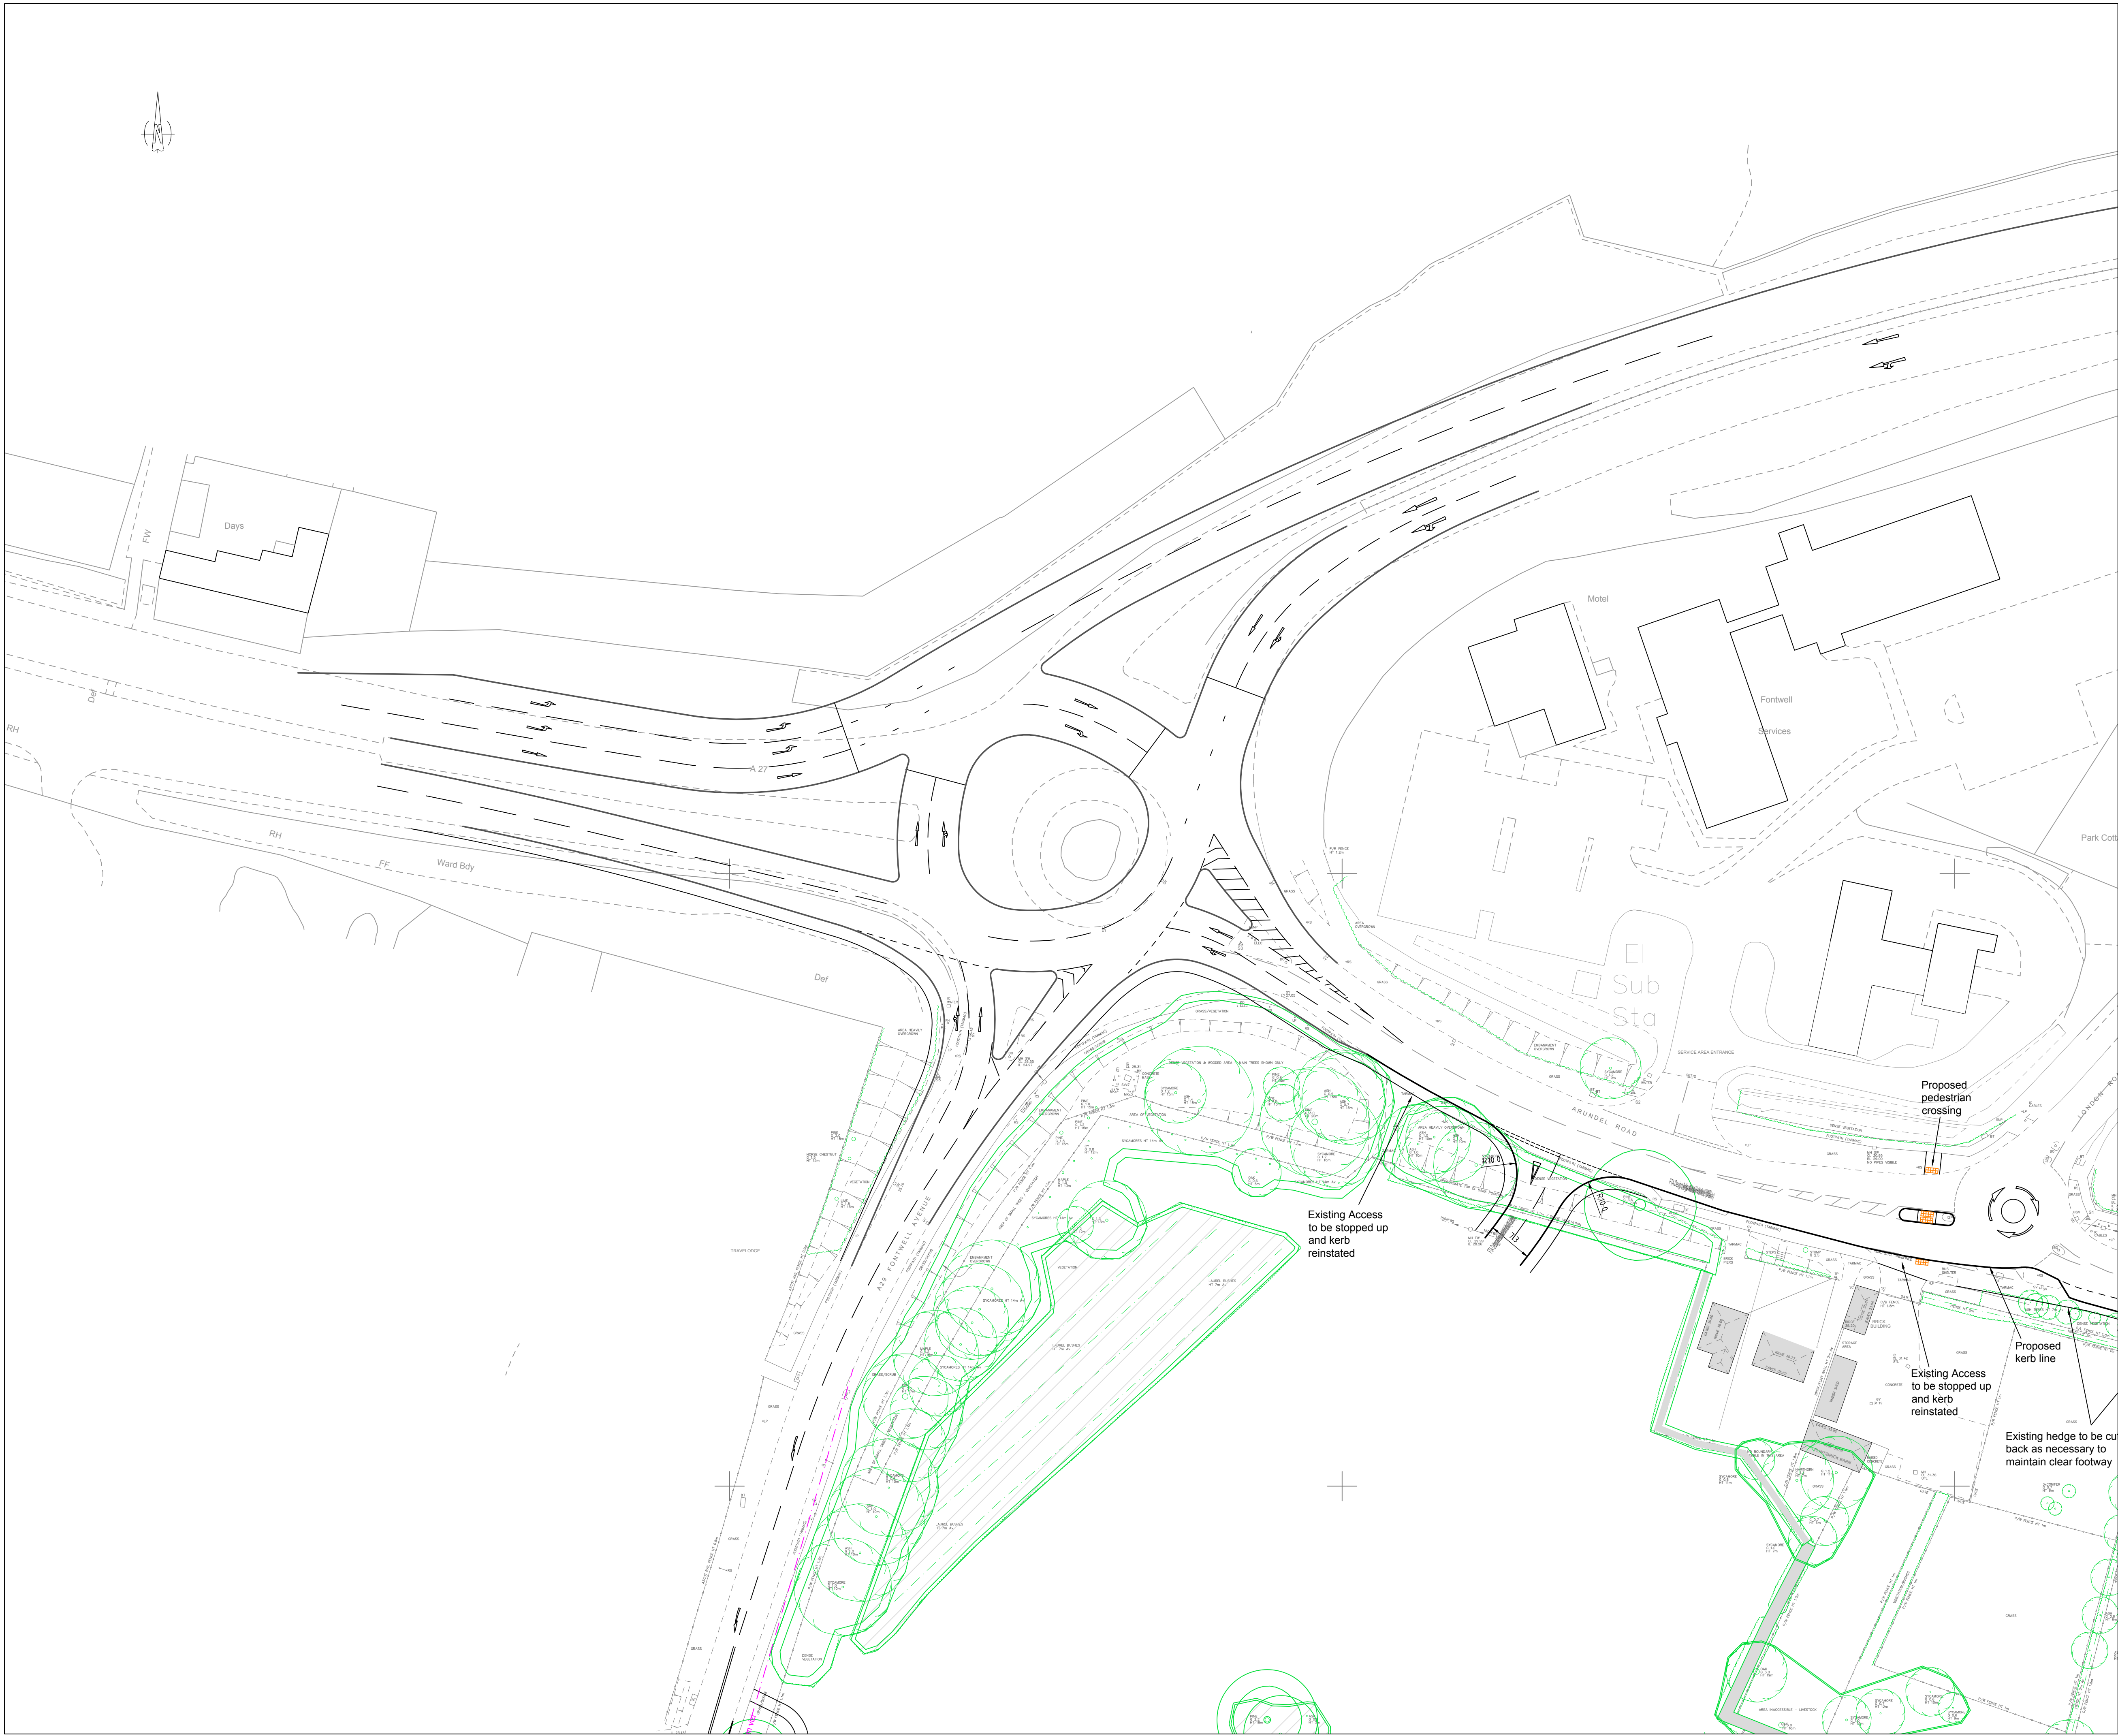

Notes
Visibility Splays shown are taken from 'DMRB' for a design speed of 70kph

Key
Visibility Splays 2.4x120m vizi
Trees to be removed

Rev A. Revised Site Access Included



Seven House, High Street,
Longbridge, Birmingham, B31 2UQ
Tel: 0121 475 0234 Fax 0121 475 2027
admin@philjonesassociates.co.uk
www.philjonesassociates.co.uk

Client
Dandara Ltd

Project
Land East of Fontwell Avenue

Drawing
Proposed Roundabout Improvement

Drawn by JL	Date: Feb 15	Scale: 1:500 @ A1
Drawing No. 1186-05	Revision A	