


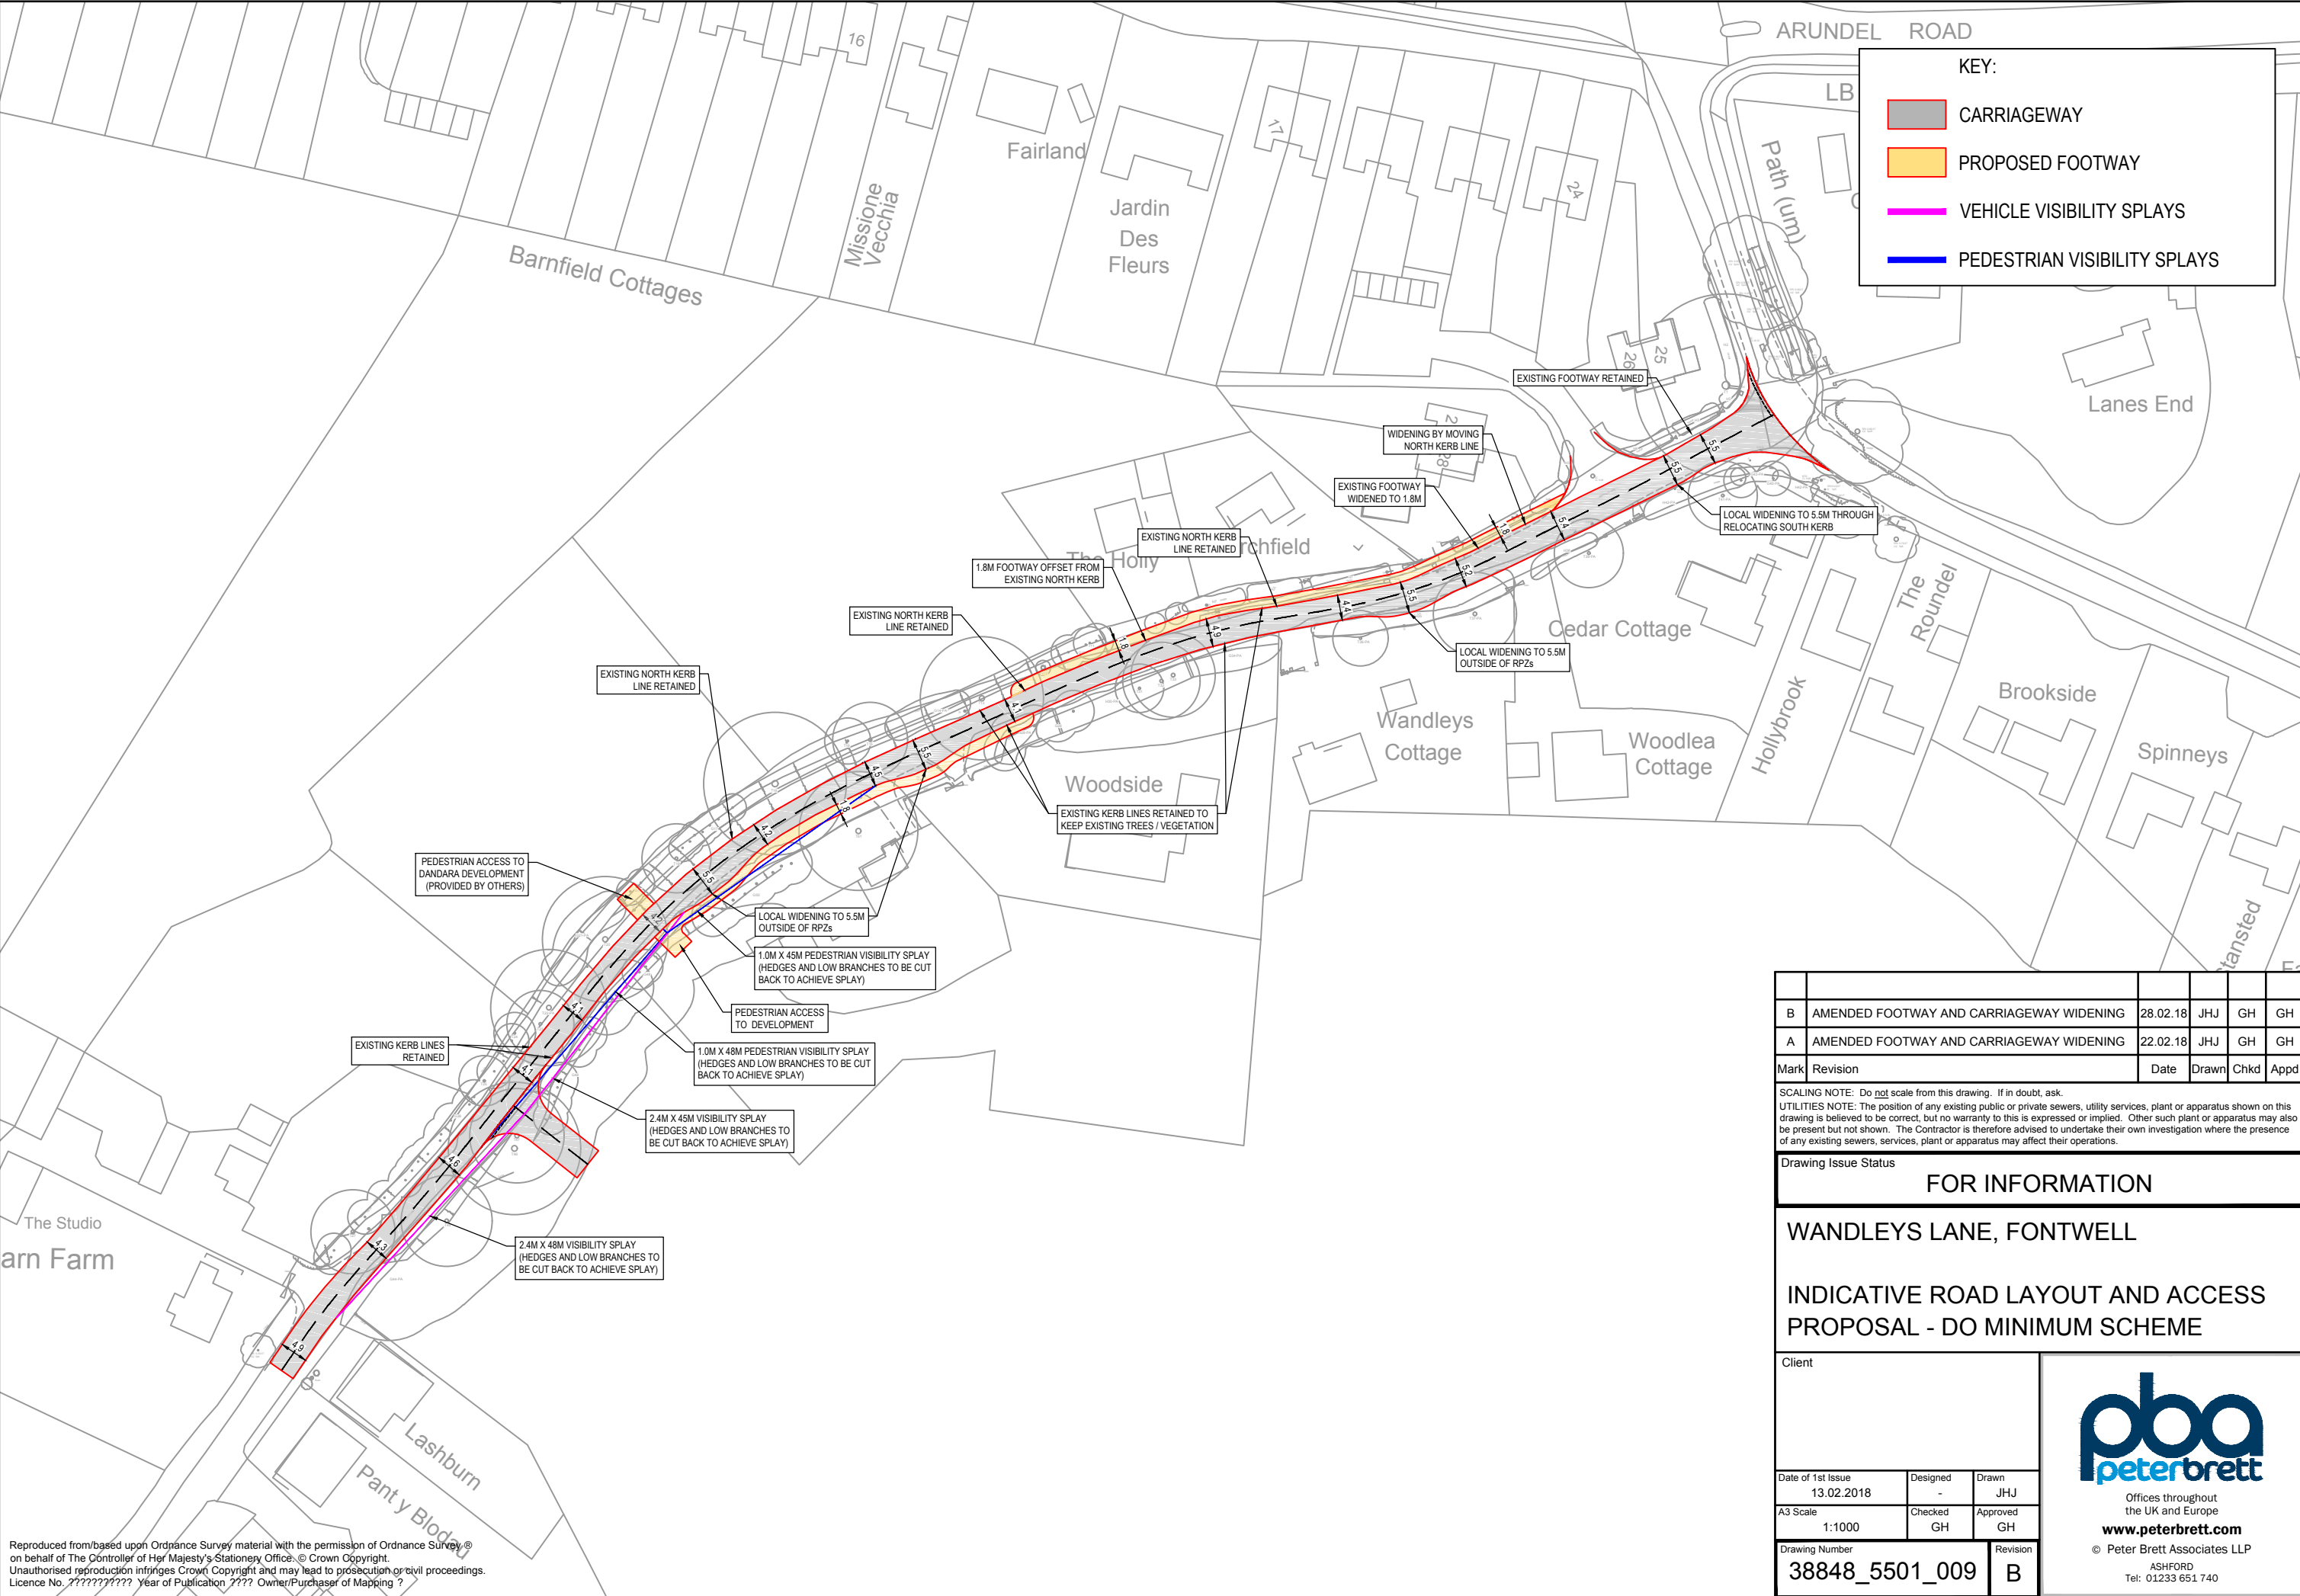

B	AMENDED FOOTWAY AND CARRIAGEWAY WIDENING	28.02.18	JHJ	GH	GH
A	AMENDED FOOTWAY AND CARRIAGEWAY WIDENING	22.02.18	JHJ	GH	GH
Mark	Revision	Date	Drawn	Chkd	Appd

SCALING NOTE: Do not scale from this drawing. If in doubt, ask.
UTILITIES NOTE: The position of any existing public or private sewers, utility services, plant or apparatus shown on this drawing is believed to be correct, but no warranty to this is expressed or implied. Other such plant or apparatus may also be present but not shown. The Contractor is therefore advised to undertake their own investigation where the presence of any existing sewers, services, plant or apparatus may affect their operations.

Drawing Issue Status
FOR INFORMATION

WANDLEYS LANE, FONTWELL

**INDICATIVE ROAD LAYOUT AND ACCESS
PROPOSAL - DO MINIMUM SCHEME**

Client

Date of 1st Issue
13.02.2018

A3 Scale
1:1000

Drawing Number
38848_5501_009

Designed
-

Checked
GH

Revision
B

Drawn
JHJ

Approved
GH



Offices throughout
the UK and Europe
www.peterbrett.com
© Peter Brett Associates LLP
ASHFORD
Tel: 01233 651 740

Reproduced from/based upon Ordnance Survey material with the permission of Ordnance Survey on behalf of The Controller of Her Majesty's Stationery Office. © Crown Copyright. Unauthorised reproduction infringes Crown Copyright and may lead to prosecution or civil proceedings. Licence No. ?????????? Year of Publication ??? Owner/Purchaser of Mapping ?