


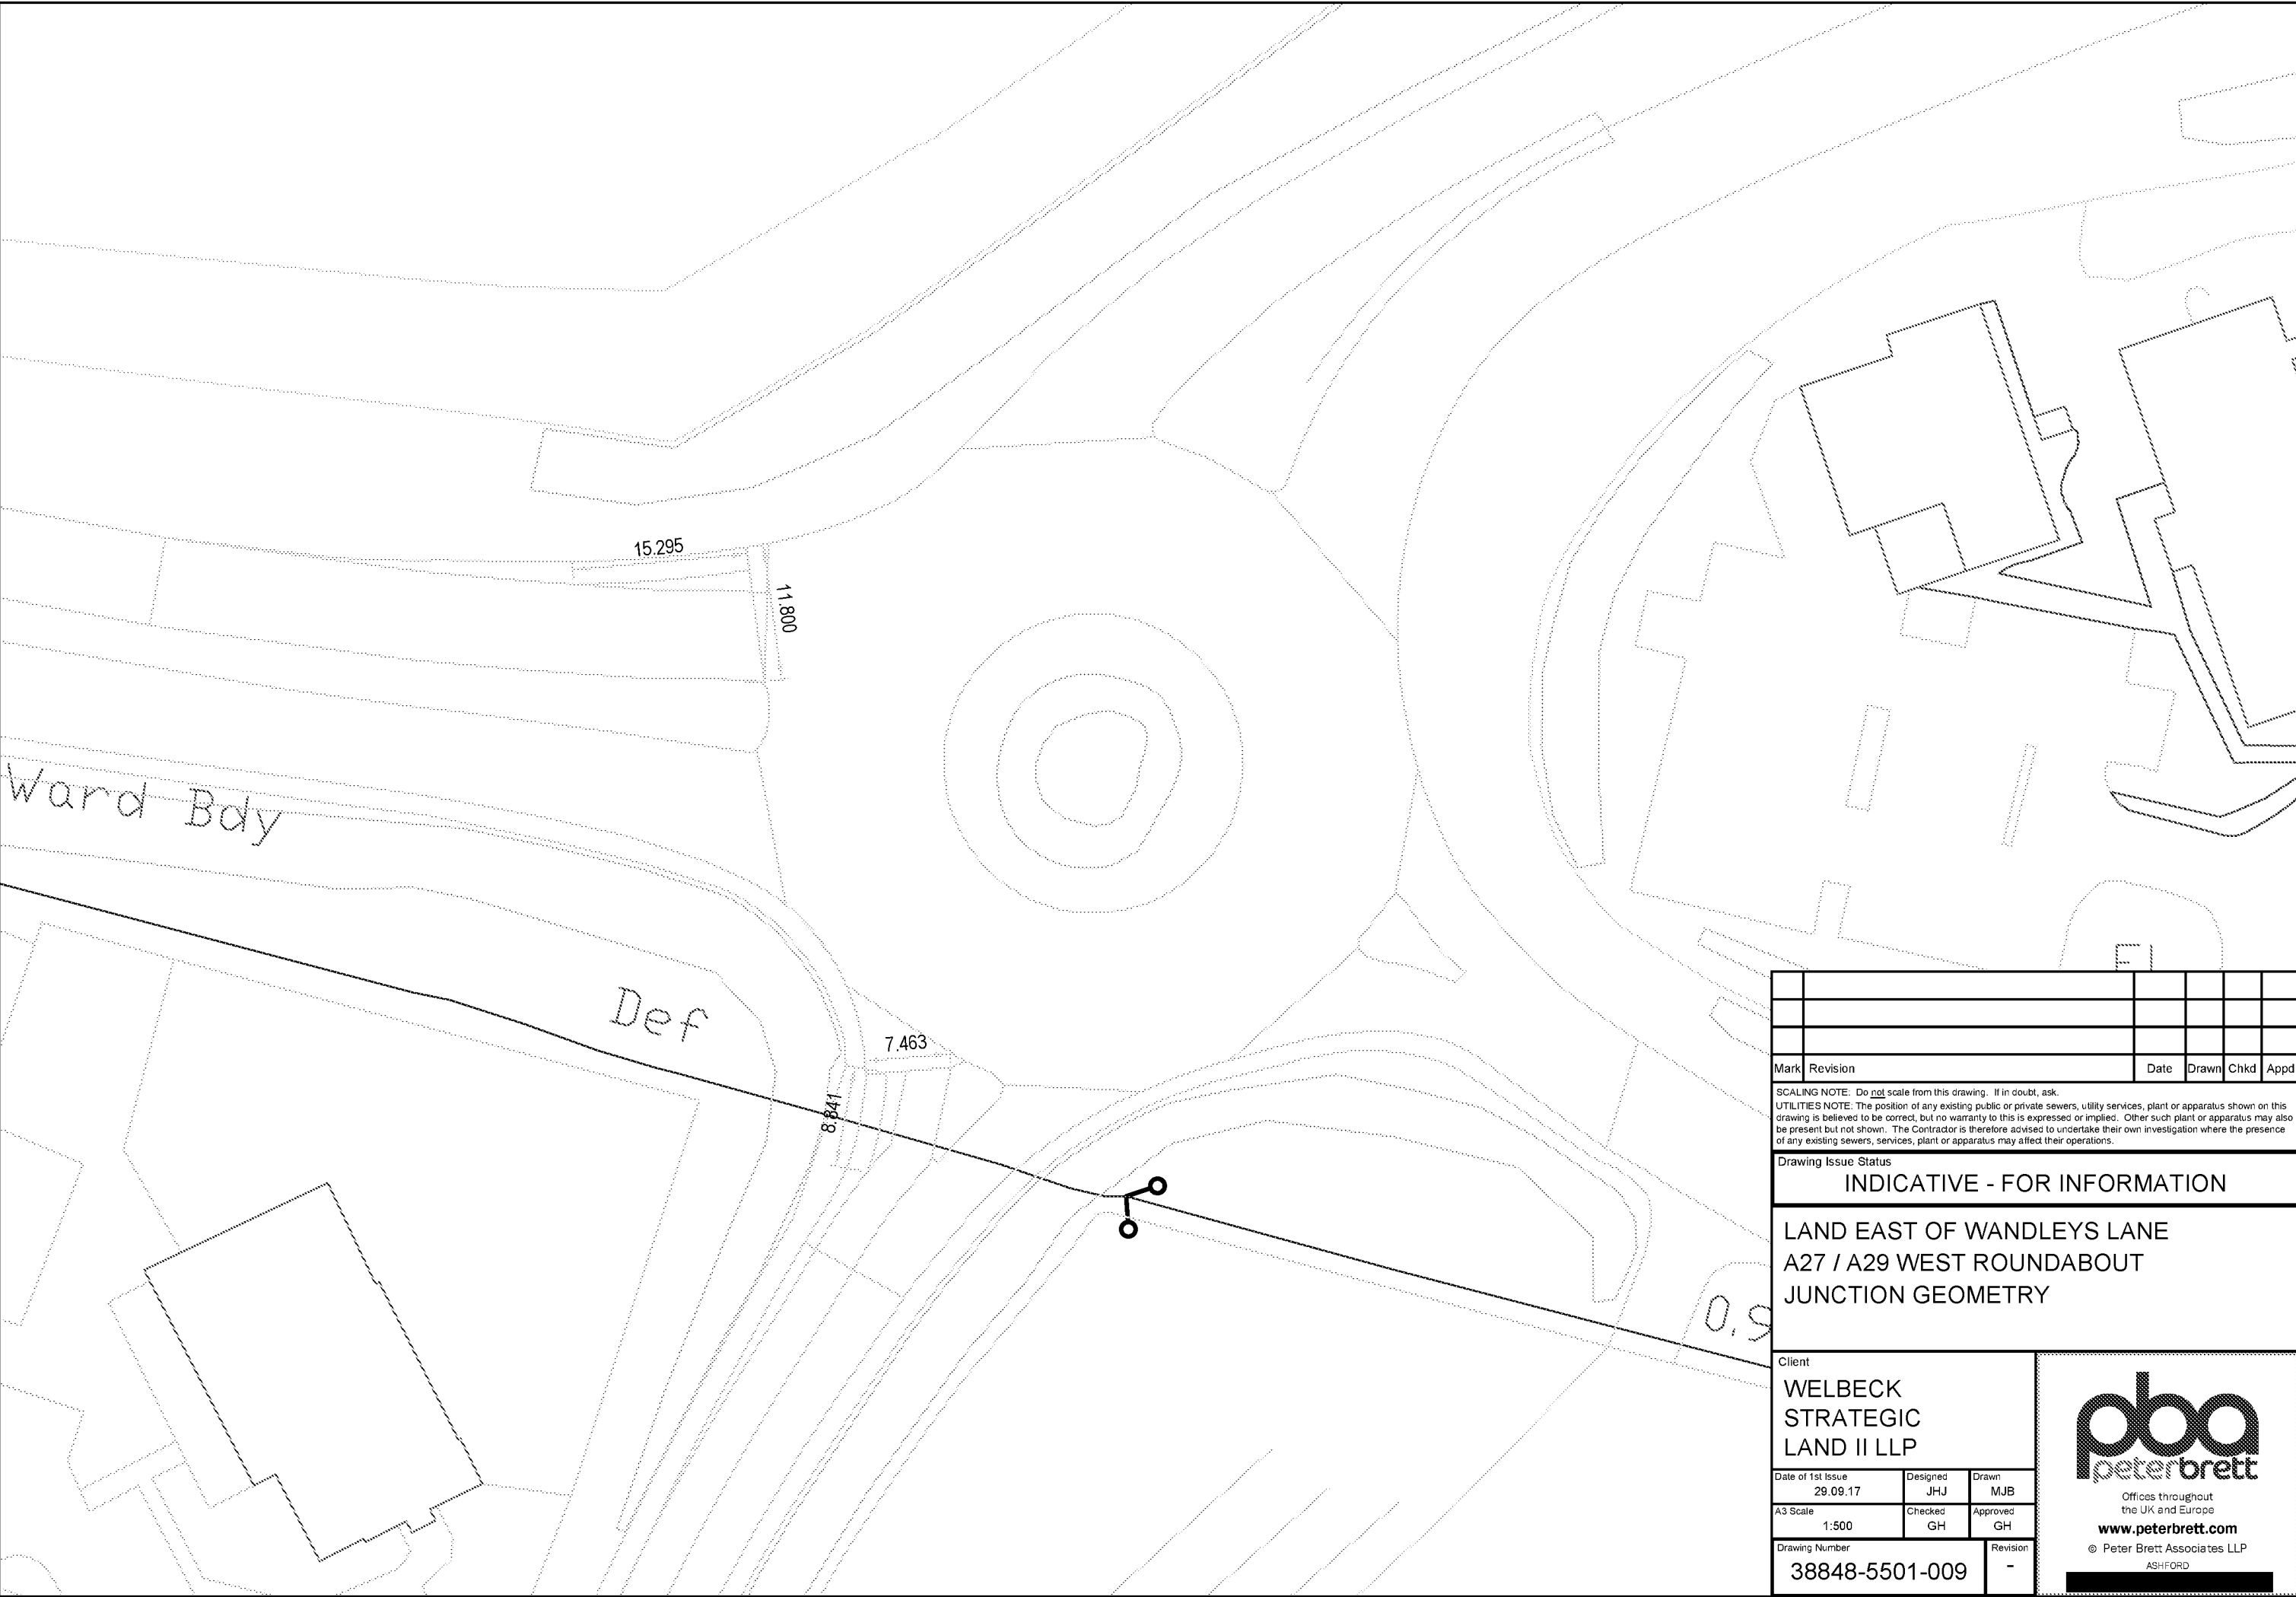

Mark	Revision	Date	Drawn	Chkd	Appd
SCALING NOTE: Do not scale from this drawing. If in doubt, ask. UTILITIES NOTE: The position of any existing public or private sewers, utility services, plant or apparatus shown on this drawing is believed to be correct, but no warranty to this is expressed or implied. Other such plant or apparatus may also be present but not shown. The Contractor is therefore advised to undertake their own investigation where the presence of any existing sewers, services, plant or apparatus may affect their operations.					
Drawing Issue Status					
INDICATIVE - FOR INFORMATION					
LAND EAST OF WANDLEYS LANE A27 / A29 WEST ROUNDABOUT JUNCTION GEOMETRY					
Client					
WELBECK STRATEGIC LAND II LLP					
Date of 1st Issue 29.09.17		Designed JHJ	Drawn MJB		
A3 Scale 1:500		Checked GH	Approved GH		
Drawing Number 38848-5501-009			Revision -		
 Offices throughout the UK and Europe www.peterbrett.com © Peter Brett Associates LLP ASHFORD					