




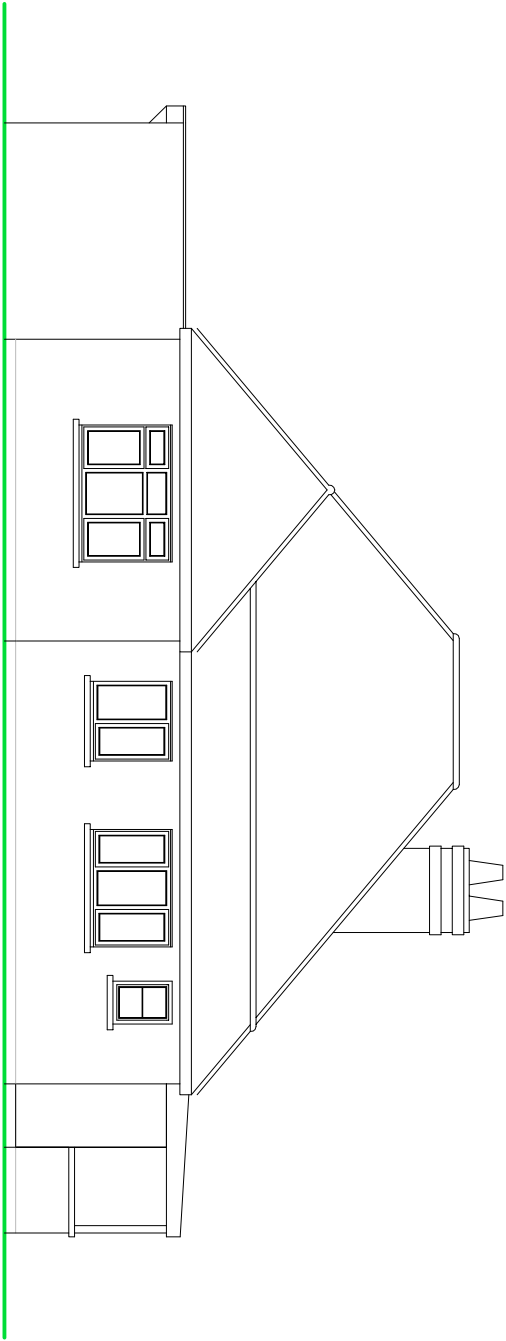


REAR ELEVATION

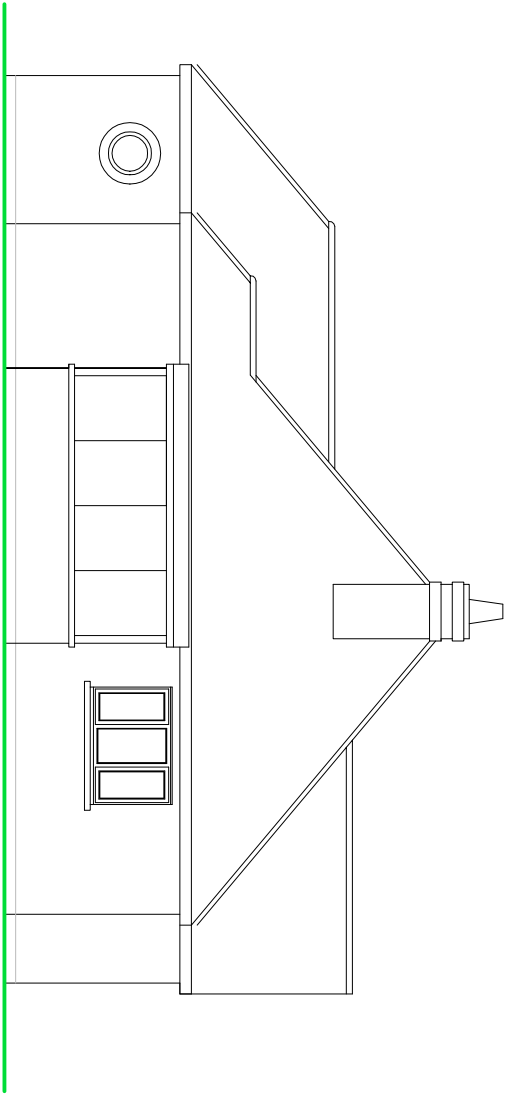

SIDE ELEVATION

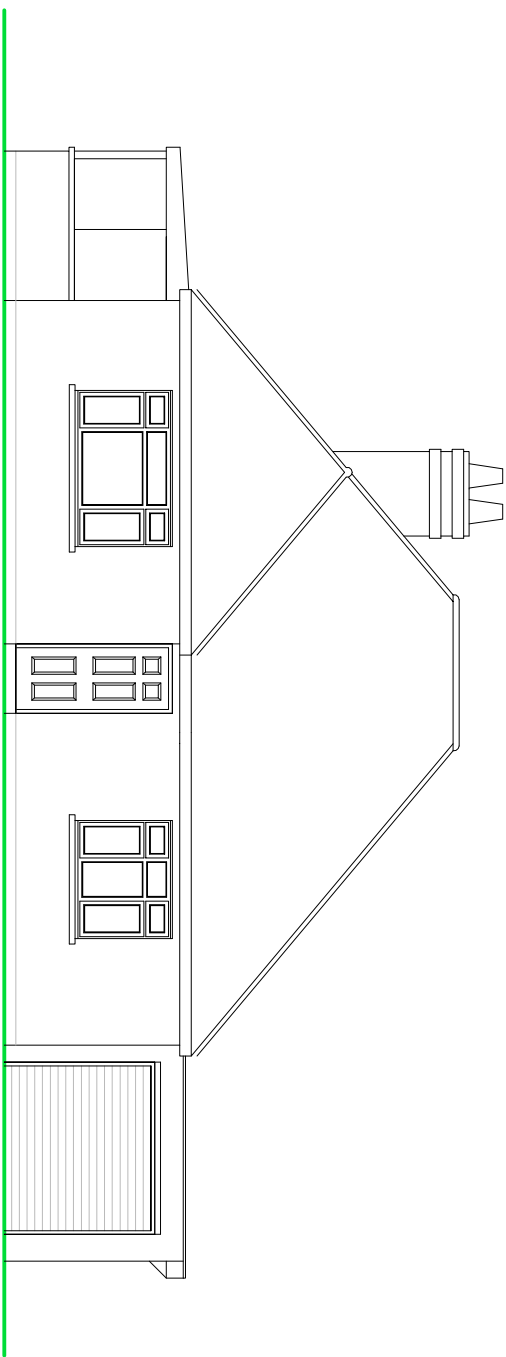

FRONT ELEVATION

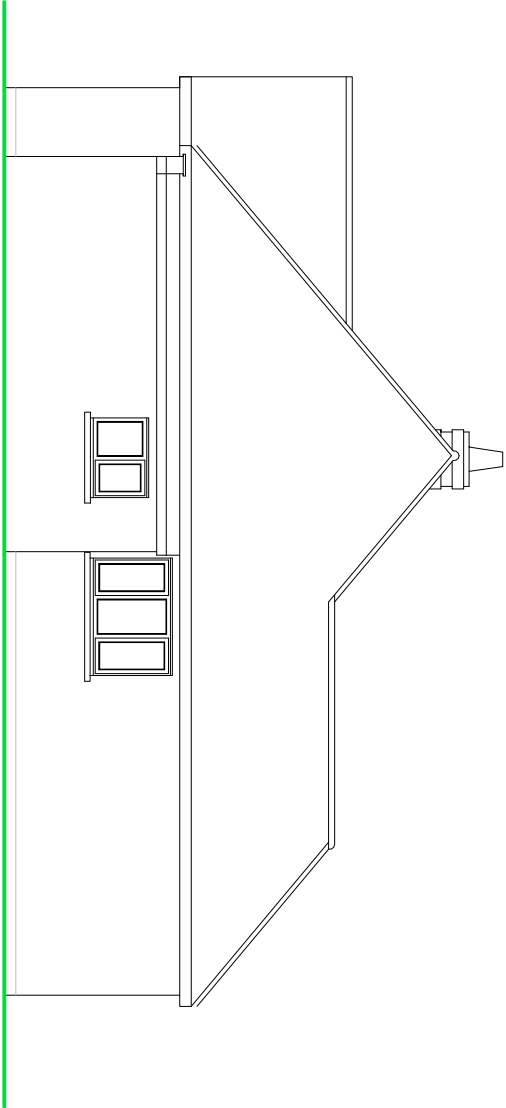


SIDE ELEVATION

NOTES

- ROOF - Plain concrete tiles to pitched roof.
- WALLS - Face brick detail to external walls.
- WINDOWS/DOORS - White PVC framed double glazed units.

SCALE

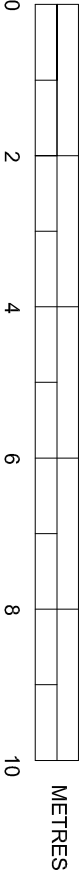

EXISTING ELEVATIONS

SUSSEX BUILDING CONSULTANCY LIMITED

21 ORCHARD WAY,
FONTWELL.

SCALE - 1/100 REV - DATE - 30/07/2011



LABC
Partner

3 NORTHGATE ROAD
BOCKING HEARS
PO21 5LZ
TEL - (01243) 861379