


SCHEDULE OF EXTERNAL MATERIALS

Roof	A	Plain clay tiles
Walls	B	Multi red brick to main wall
	C	Contrast red stock brick details, to include:
		- sills
		- quoins
		- arches
		- plinth
	D	White Render
	E	Plain clay tile hanging,
		with club/diamond feature
		(where indicated)
Dressings	F	Recon stone details , including:
		- stone sill
		- kneeler
		- string course
Windows		White painted timber sash
		Casement windows

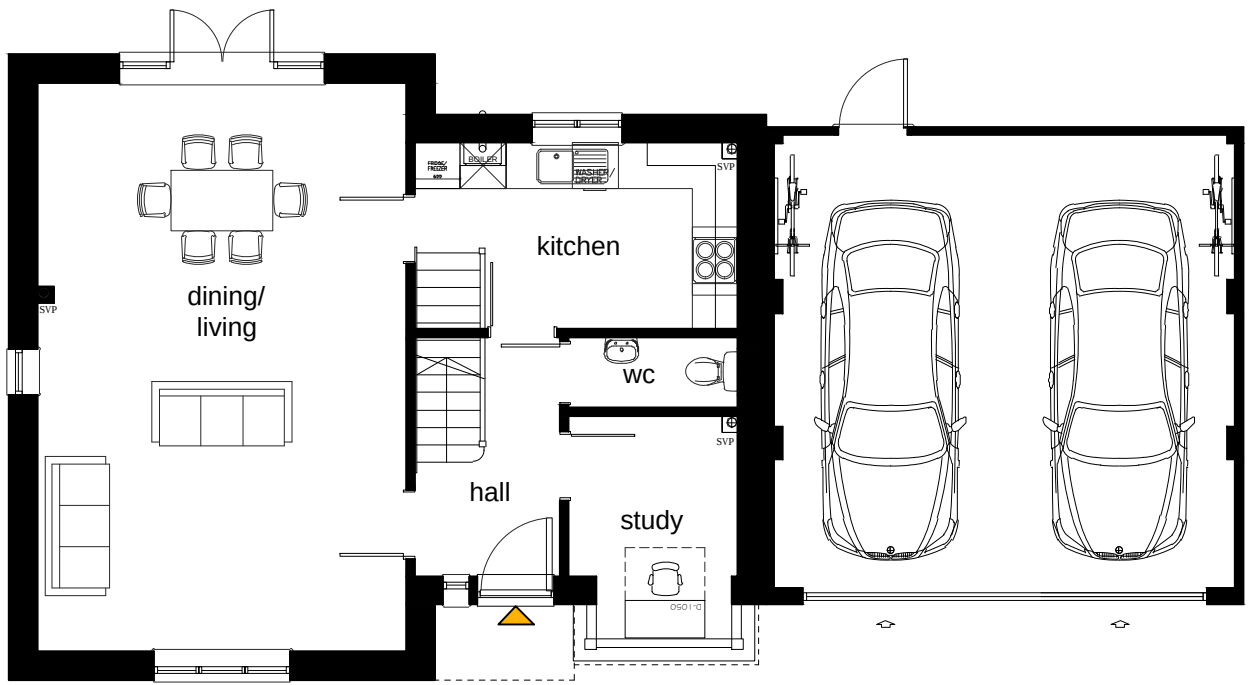


GROUND
plan



FRONT/SOUTH
elevation



SIDE / WEST
elevation

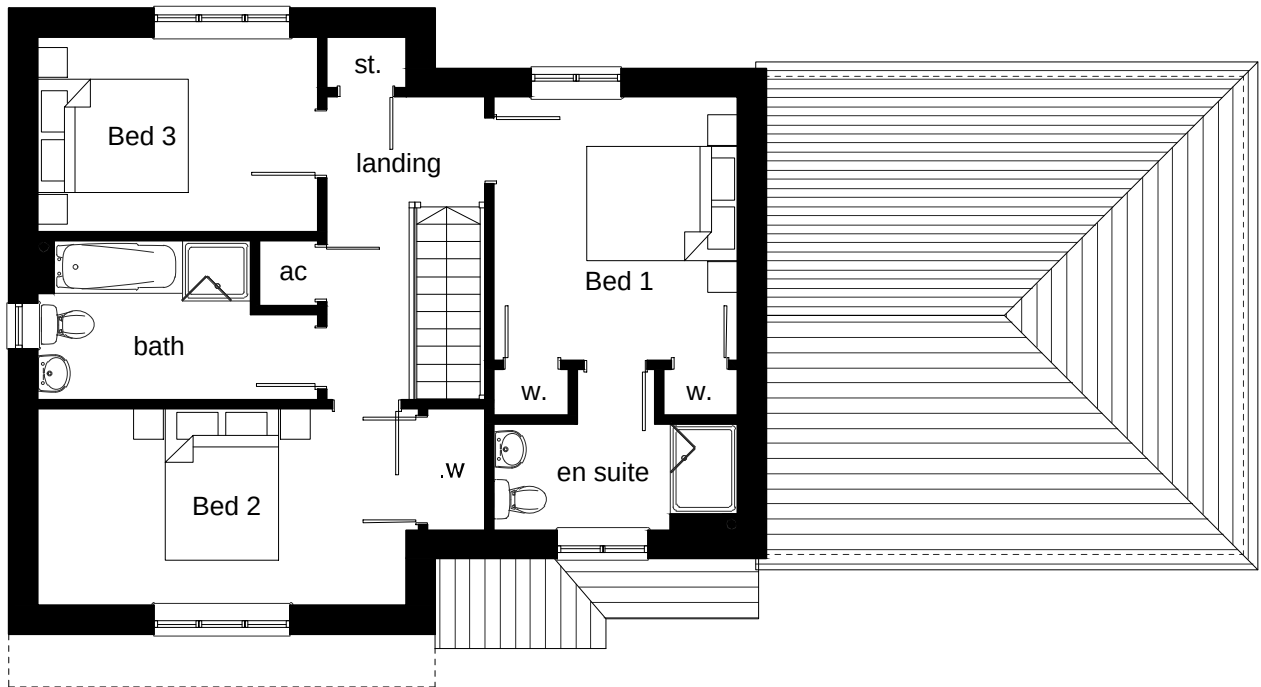


FIRST
plan



REAR / NORTH
elevation



SIDE/EAST
elevation

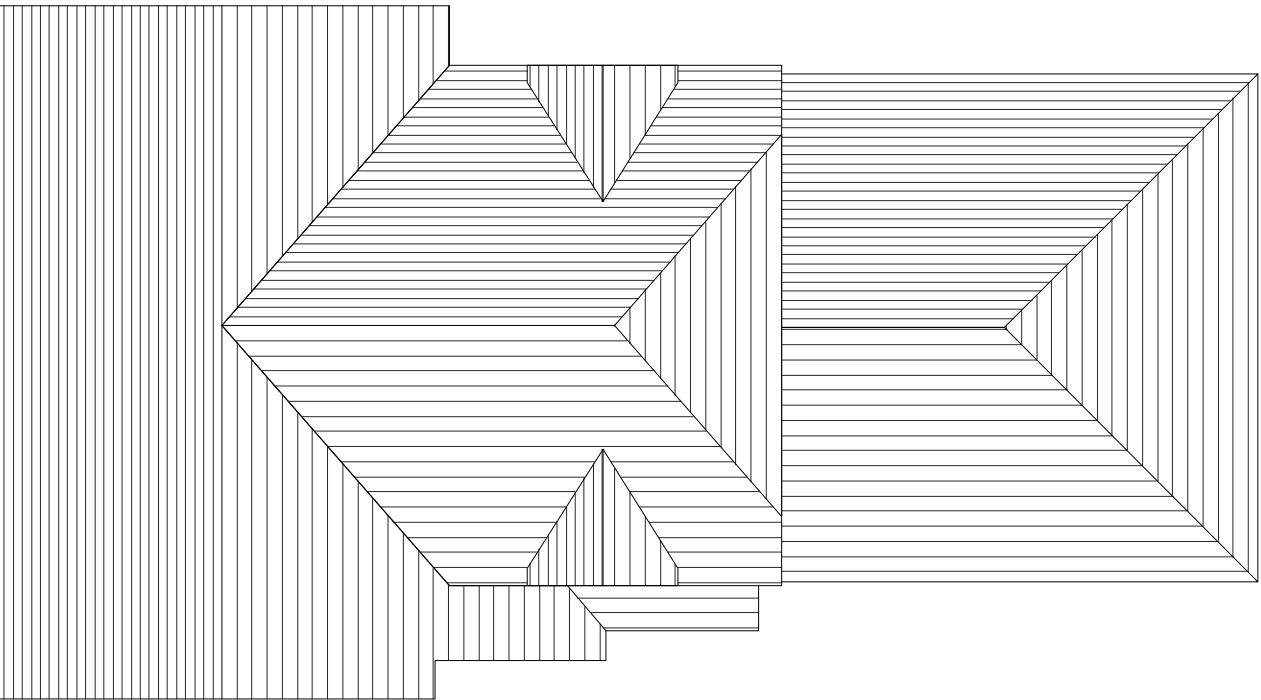

ROOF
plan

Rev.	Revision Note/Purpose of Issue	Drw By	Date	Chk By	Date
X	A - Approved				
X	B - Approved with comments				
X	C - Do not use				

Client	Mr & Mrs Holden			
Job title	Development at Sunny Corner, Copese Lane, Walberton, West Sussex, BN18 0QH			
Drawing title	Plot 5 --: Plans & Elevations			
Drawn KP	Date 06.07.17	Checked	Date	Scale at A1 1:100
Job No. 17-025	Drawing No. SCR-MHA-00-XX-DR-A-			Rev. P5
Purpose of issue				

PLANNING APPLICATION

Ground Floor 1 Bicentennial Building
Southern Gate | Chichester
West Sussex | PO19 8EZ

t: 01243 774748
e: admin@mharchitects.co.uk
www.mharchitects.co.uk

Limited Company
Registered in England No. 1094733

