


SCHEDULE OF EXTERNAL MATERIALS

Roof	A	Plain clay tiles
Walls	B	Multi red brick to main wall
	C	Contrast red stock brick details, to include:
		- sills
		- quoins
		- arches
		- plinth
	D	White Render
	E	Plain clay tile hanging,
		with club/diamond feature
		(where indicated)
Dressings	F	Recon stone details , including:
		- stone sill
		- kneeler
		- string course
Windows		White painted timber sash
		Casement windows

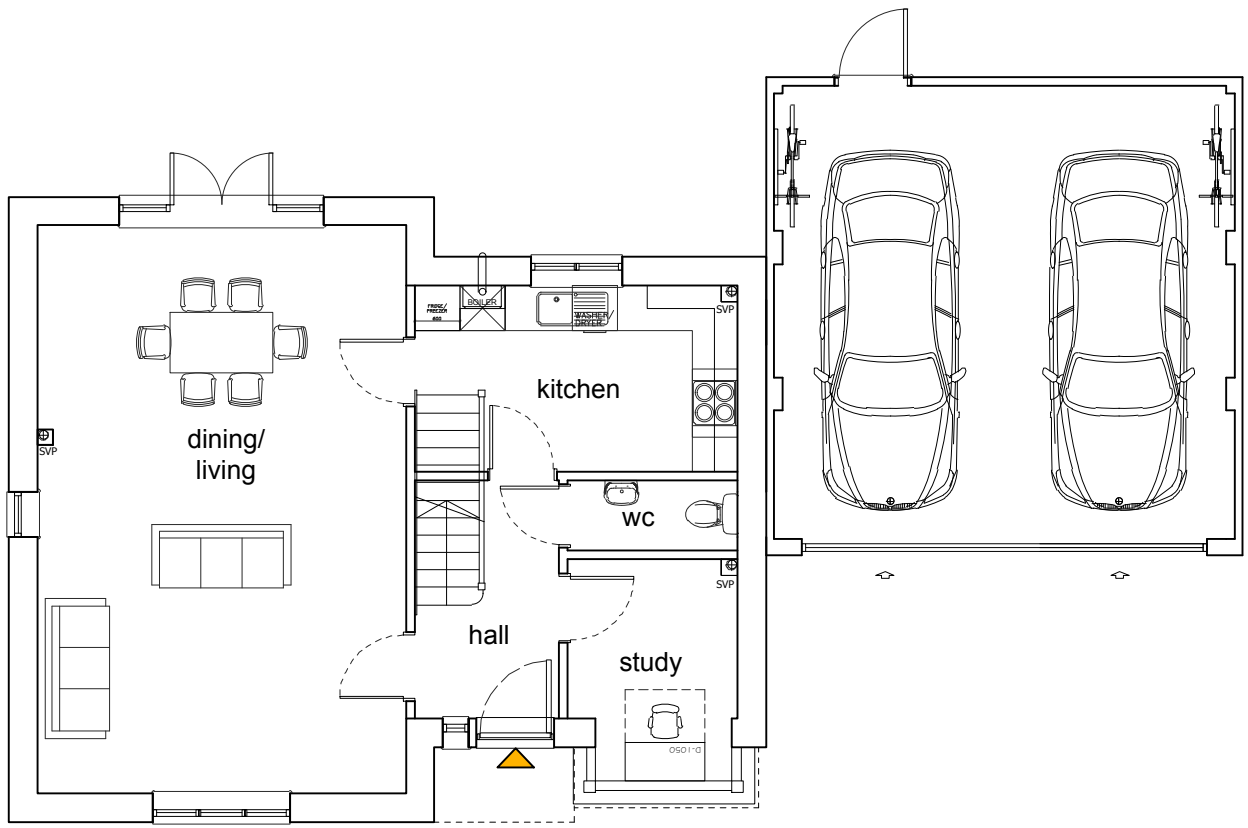


GROUND
plan



FRONT/SOUTH
elevation



SIDE / WEST
elevation

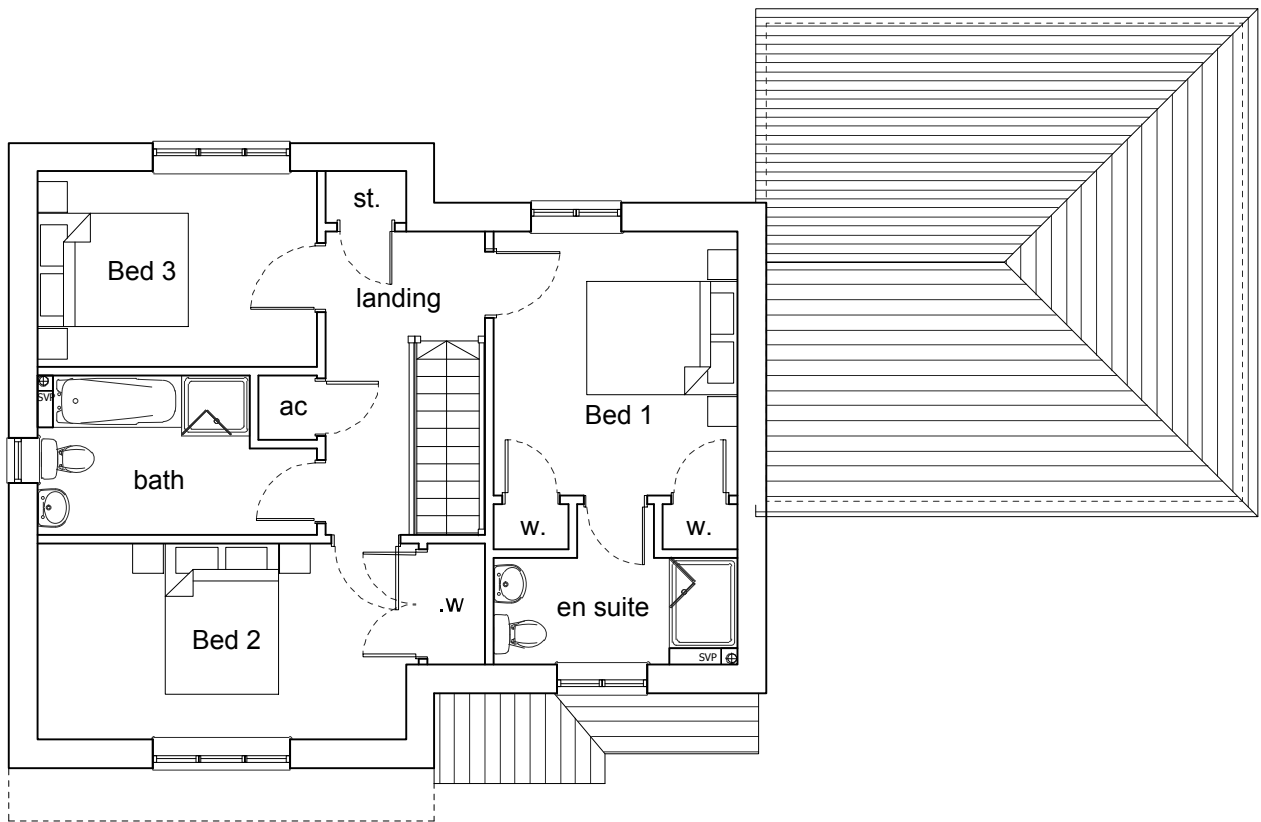


FIRST
plan



REAR / NORTH
elevation



SIDE/EAST
elevation

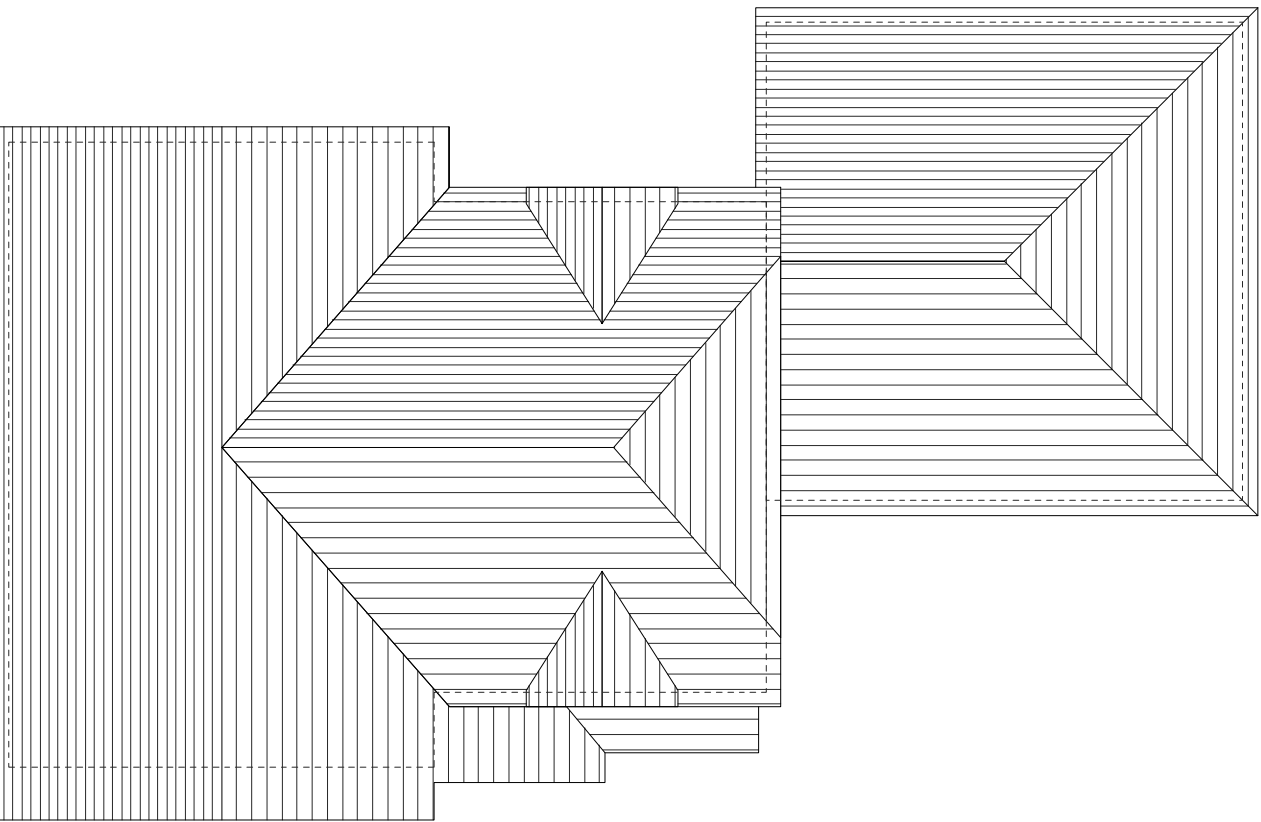

ROOF
plan

P6 Scheme Amendments CS 18.01.18 CJP 18.01.18

Rev.	Revision Note/Purpose of Issue	Drw By	Date	Chk By	Date
X	A - Approved				
X	B - Approved with comments				
X	C - Do not use				

Client

Mr & Mrs Holden

Job title

Development at Sunny Corner,
Copese Lane, Walberton,
West Sussex, BN18 0QH

Drawing title

Plot 3

--

Plans & Elevations

Drawn Date Checked Date Scale at A1

KP 06.07.17 CJP 06.07.17 1:100

Job No. Drawing No. Rev.

17-025 SCR-MHA-00-XX-DR-A- 0012 P6

Purpose of issue

PLANNING APPLICATION