




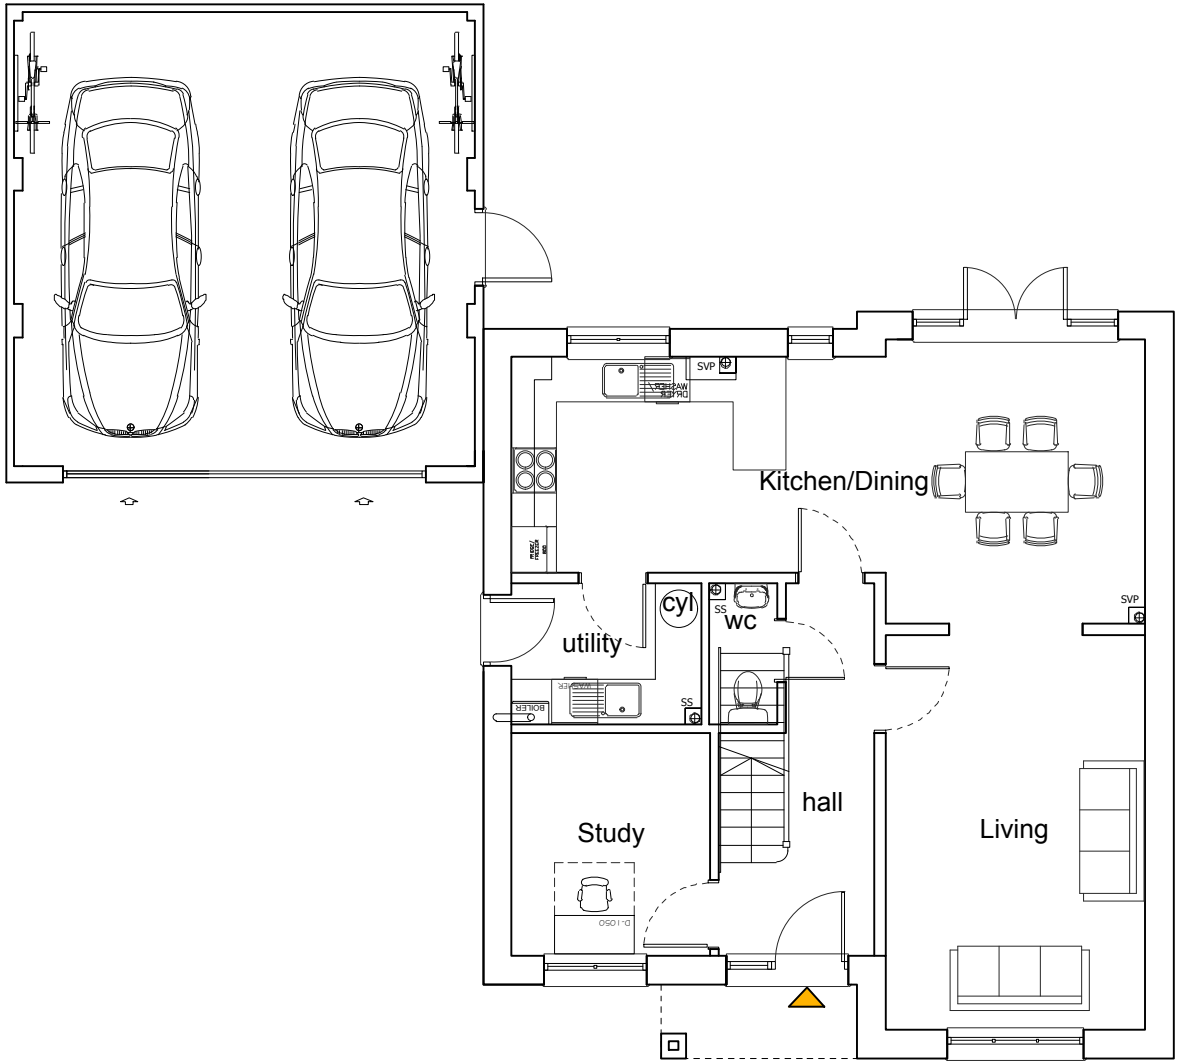

GROUND
plan

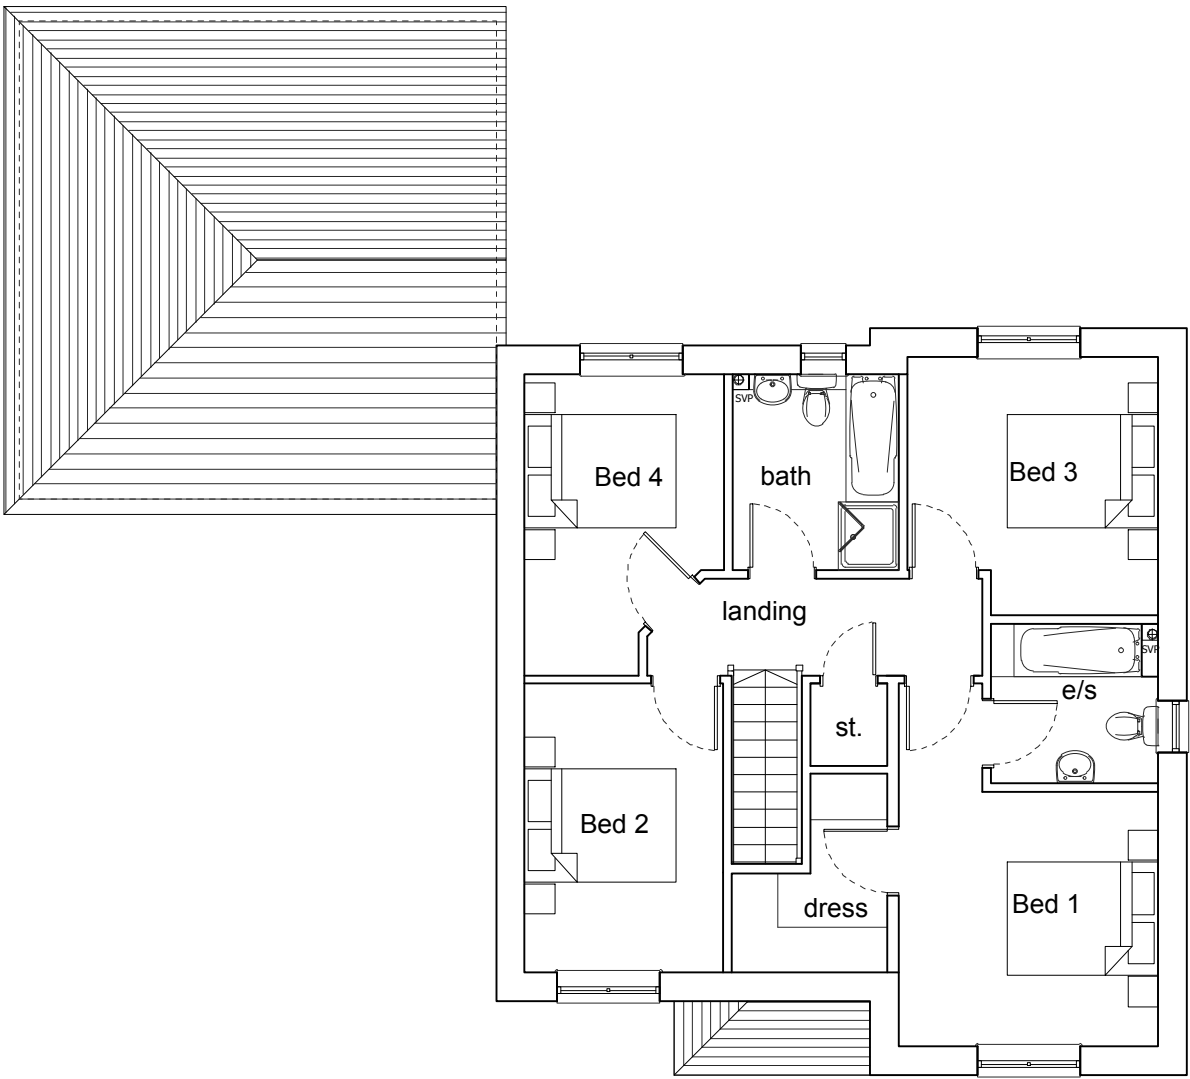

FIRST
plan

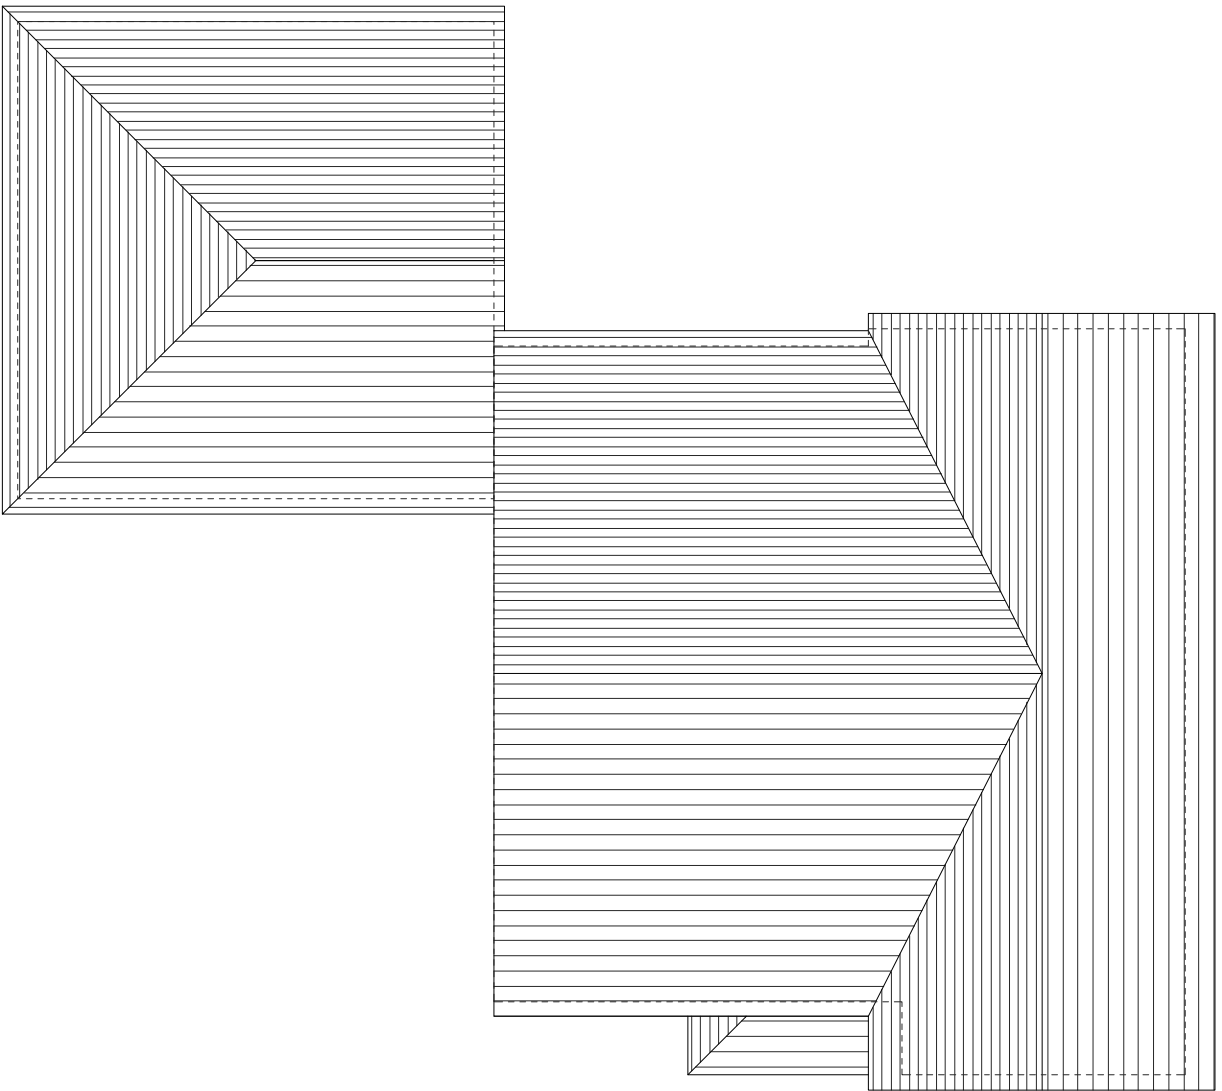

ROOF
plan

PROPOSED HOUSE 8


plans & elevations



FRONT / NORTH
elevation



REAR / SOUTH
elevation

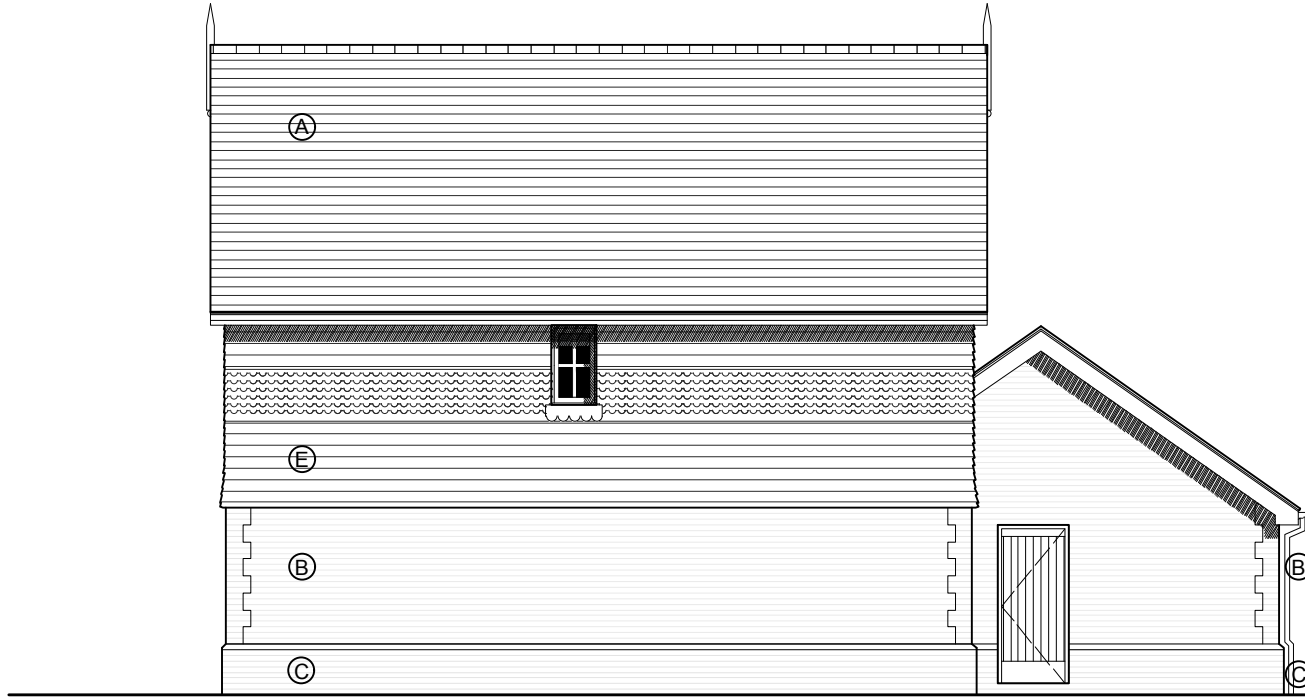

SIDE / EAST
elevation



SIDE / WEST
elevation

Notes

1. This drawing is the copyright of MH Architects Ltd
2. Do not scale this drawing except for Local Authority planning purposes
3. All dimensions must be checked on site by the contractor prior to commencement of the works.



SCHEDULE OF EXTERNAL MATERIALS

Roof	A	Plain clay tiles
Walls	B	Multi red brick to main wall
	C	Contrast red stock brick details, to include:
		- sills
		- quoins
		- arches
		- plinth
	D	White Render
	E	Plain clay tile hanging,
		with club/diamond feature
		(where indicated)
Dressings	F	Recon stone details , including:
		- stone sill
		- kneeler
		- string course
Windows		White painted timber sash
		Casement windows

P6 Scheme Amendments CS 18.01.18 CJP 18.01.18

Rev.	Revision Note/Purpose of Issue	Drw By	Date	Chk By	Date
X	A - Approved				
X	B - Approved with comments				
X	C - Do not use				

Client

Mr & Mrs Holden

Development at Sunny Corner,
Copese Lane, Walberton,
West Sussex, BN18 0QH

Drawing title

Plot 8
--
Plans & Elevations

Drawn	Date	Checked	Date	Scale at A1
KP	06.07.17	CJP	06.07.17	1:100

Job No. 17-025 Drawing No. SCR-MHA-00-XX-DR-A-0016 Rev. P6

Purpose of issue

PLANNING APPLICATION