

SPECIFICATION
All works generally, to comply with the written Soft
Landscape Specification.

NOTES:
DO NOT SCALE FROM DRAWING
NOT FOR CONSTRUCTION, FOR PLANNING
PURPOSES ONLY

Legend

- Proposed tree planting within soft landscape. See detail on sheet
- Proposed specimen shrub planting
- Proposed Carpinus (hornbeam) hedge planting to be planted in a double staggered row 300mm apart and at 500mm centres in each row. To be maintained at 1m height
- Proposed shrub planting to receive 75mm bark mulch after planting operations
- Proposed wear and tear grassland
- Proposed safety grass matting
- Proposed 1.2m bow top fence with self closing gates
- Proposed hoggan footpath with timber edging
- Proposed bench and bin
- Proposed rubber safety matting in yellow and blue



Rev Date Details Drawn



HEAD OFFICE
Rodbourne Rail Business Centre, Grange Lane,
Malmesbury, SN16 0ES
Tel: 01666 825646

4 & 5 The Old Mill, Fry's Yard, Bridge Street,
Codalming, GU7 1HP
Tel: 01483 425714


Suite 6, Crescent House, Yonge Close,
Eastleigh, SO50 9SX
Tel: 02382 026300

email: mail@acdenv.co.uk
www.acdenvironmental.co.uk



scheme: Tye Lane
Walberton, Arundel
client: Barratt Homes
drawing: Play Area Proposal
date: April 2022
scale: 1:200@A1
drawing no: BDWS23688 20 Sheet 1
drawn: LS checked: DKM

Copyright of ACD Environmental Ltd. All rights described in
Chapter IV of the Copyright, Designs and Patents Act 1988
have been generally asserted. 2011. Copyright of this plan
remains with ACD until all fees have been paid in full.

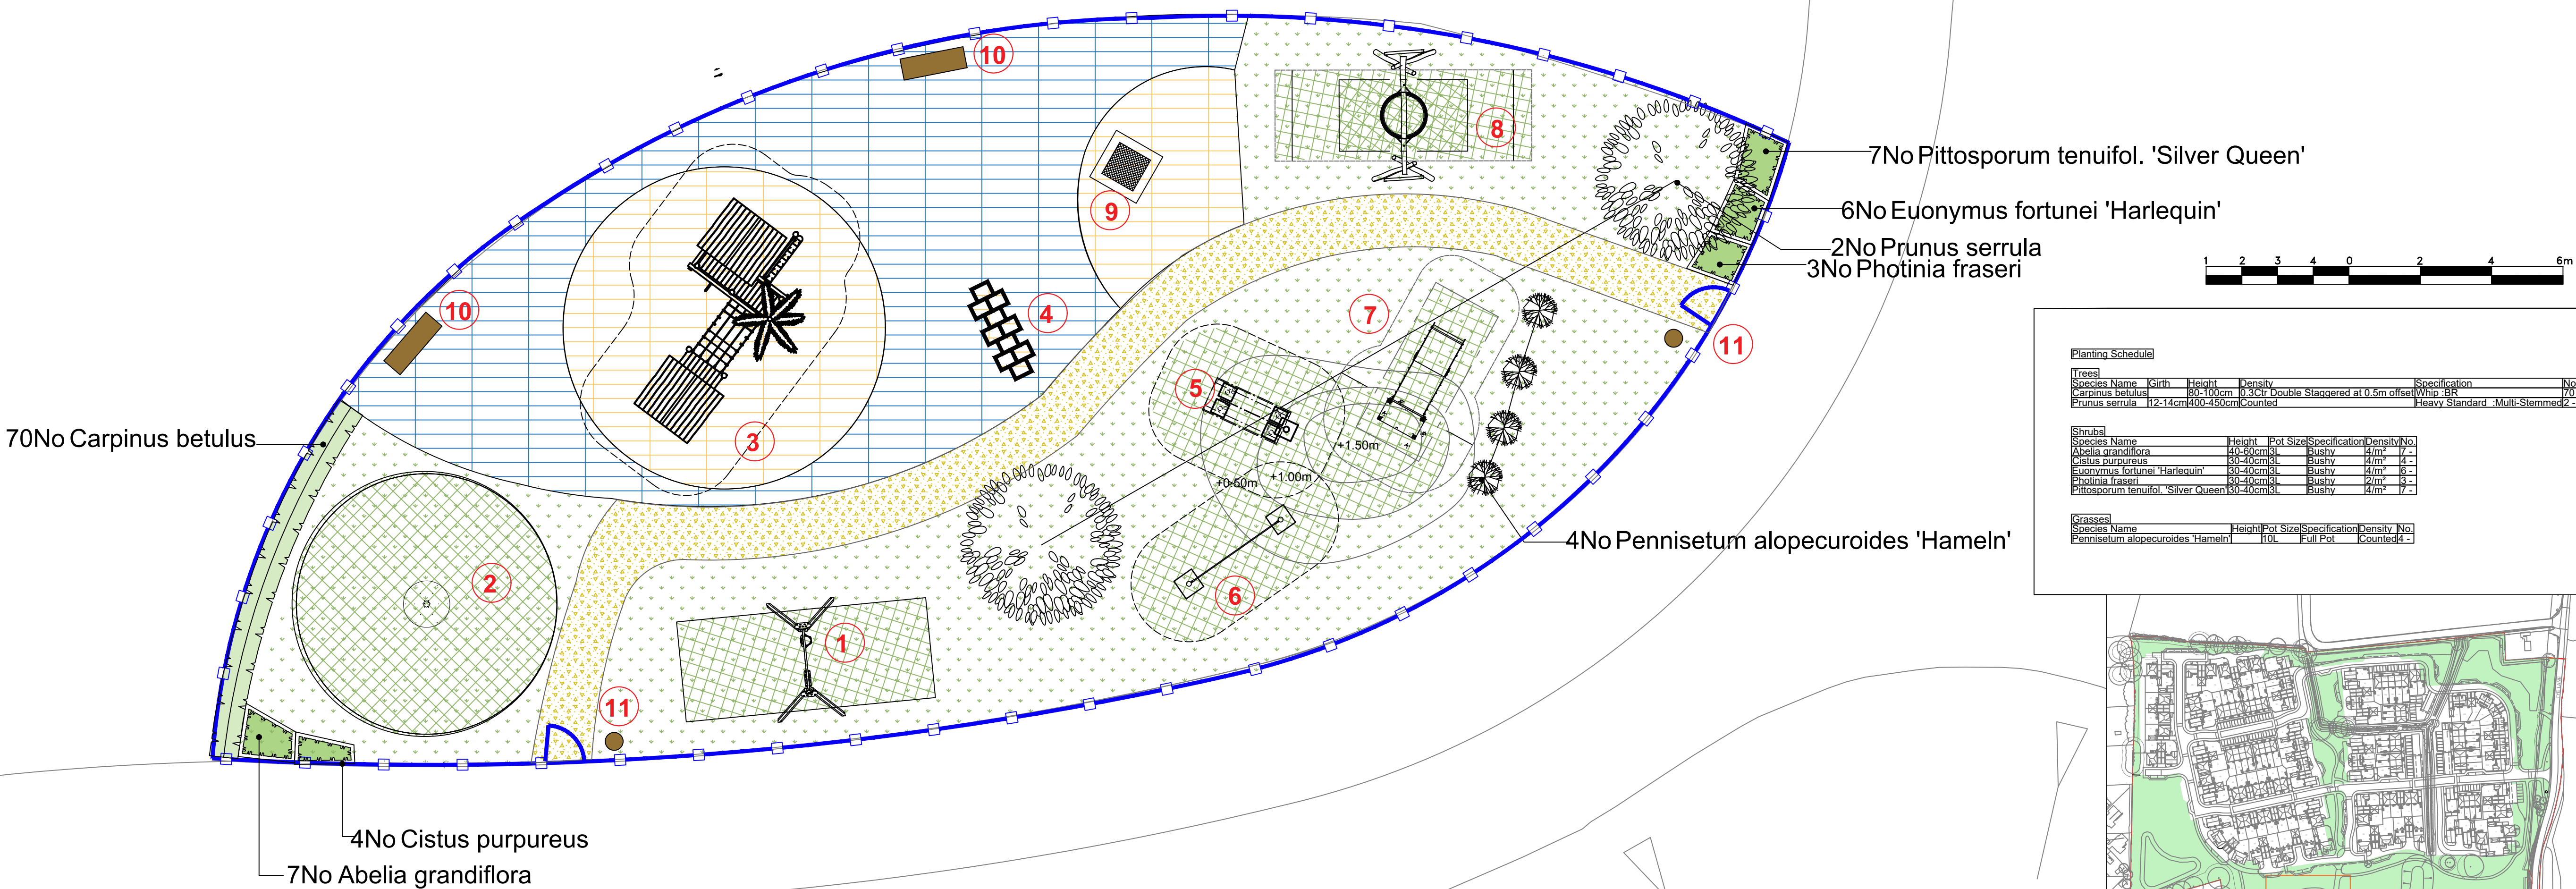

Planting Schedule

Species Name	Girth	Height	Density	Specification	No.
Carpinus betulus	80-100cm	4-5m	Double Staggered at 0.5m off-set	150	10
Prunus serrula	112-140cm	400-450cm	Counted	Heavy Standard Multi-Stemmed	2

Species Name	Height	Pot Size	Specification	Density	No.
Abelia grandiflora	40-60cm	3	Bushy	4/m ²	7
Cistus purpureus	80-100cm	3	Bushy	4/m ²	4
Euonymus fortunei 'Harlequin'	80-100cm	3	Bushy	4/m ²	6
Photinia fraseri	80-100cm	3	Bushy	2/m ²	3
Pittosporum tenuifol 'Silver Queen'	80-100cm	3	Bushy	4/m ²	7

Species Name	Height	Pot Size	Specification	Density	No.
Pennisetum alopecuroides 'Hameln'	100	Full Pot	Counted	4	4



1. Mixed Swing




2. Moonwalker




3. Caribbean Hut



4. Hopscotch in rubber matting

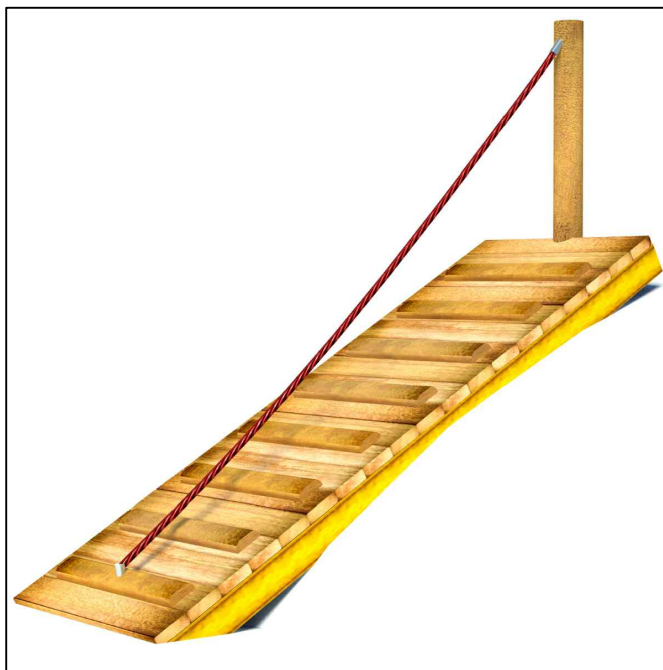


5. Ramp Ascent

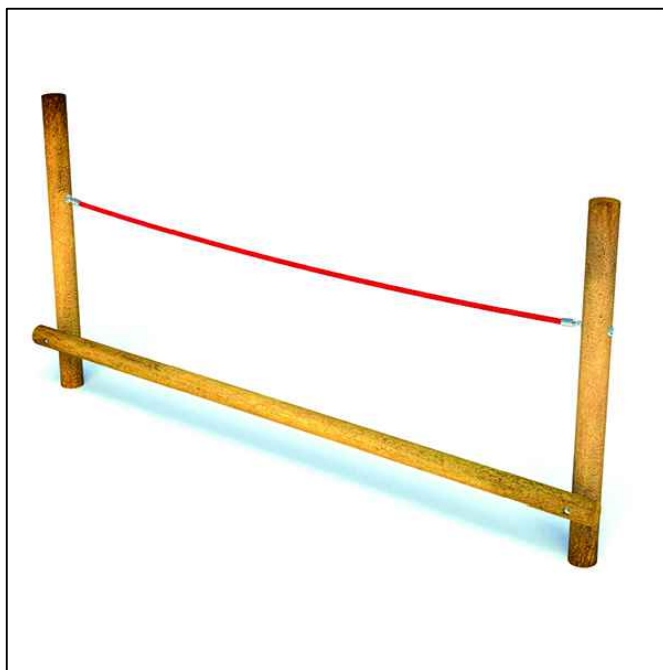


6. Balancing Beams and holding rope



7. Embankment Double Wide Slide

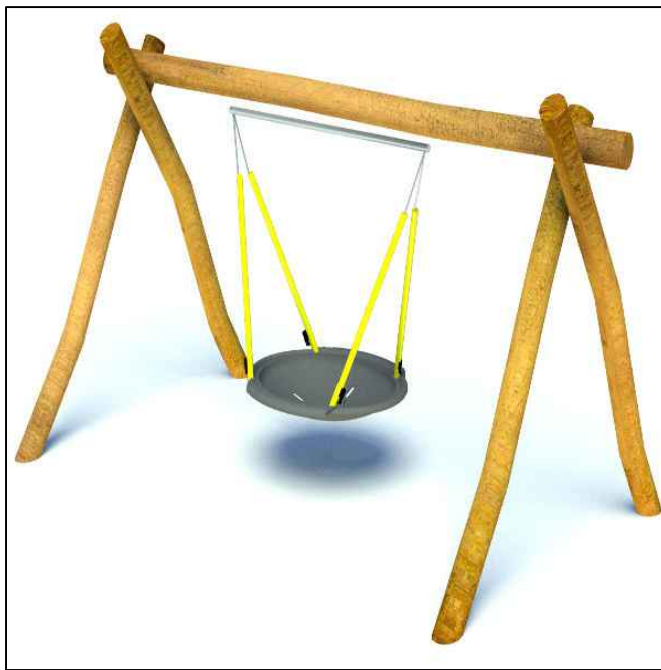

8. Nest Swing 2.6m

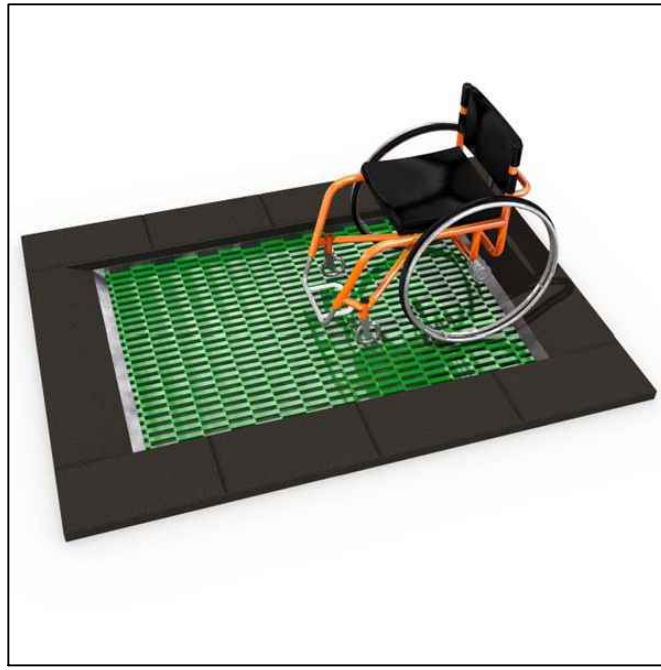

9. Square Trampoline



10. Litchard bench



11. Derby Litter bin