

GENERAL NOTES

HOUSE TYPE..... Semi-detached, 2 bedroom bungalows
with attached garages

HABITABLE AREA..... 70m²

BEDROOM SIZES..... 3.8m x 3.8m (12.16m²)
Bedroom 1 & Bedroom 2 identical

KITCHEN..... 3.0m x 3.0m (9.0m²)


BATHROOM..... 2.2m x 2.0m (4.4m²)

LIVING ROOM..... 5.1m x 4.3 (22m²)

CUPBOARD..... 1.2m x 0.6m (0.72m²)

HEATING..... Oil fired, wall mounted boiler in kitchen

KITCHEN EQUIPMENT SPACE
600mm w Fridge freezer
600mm wide cooker
600mm wide dishwasher
600mm wide washing machine
600mm wide tumble dryer

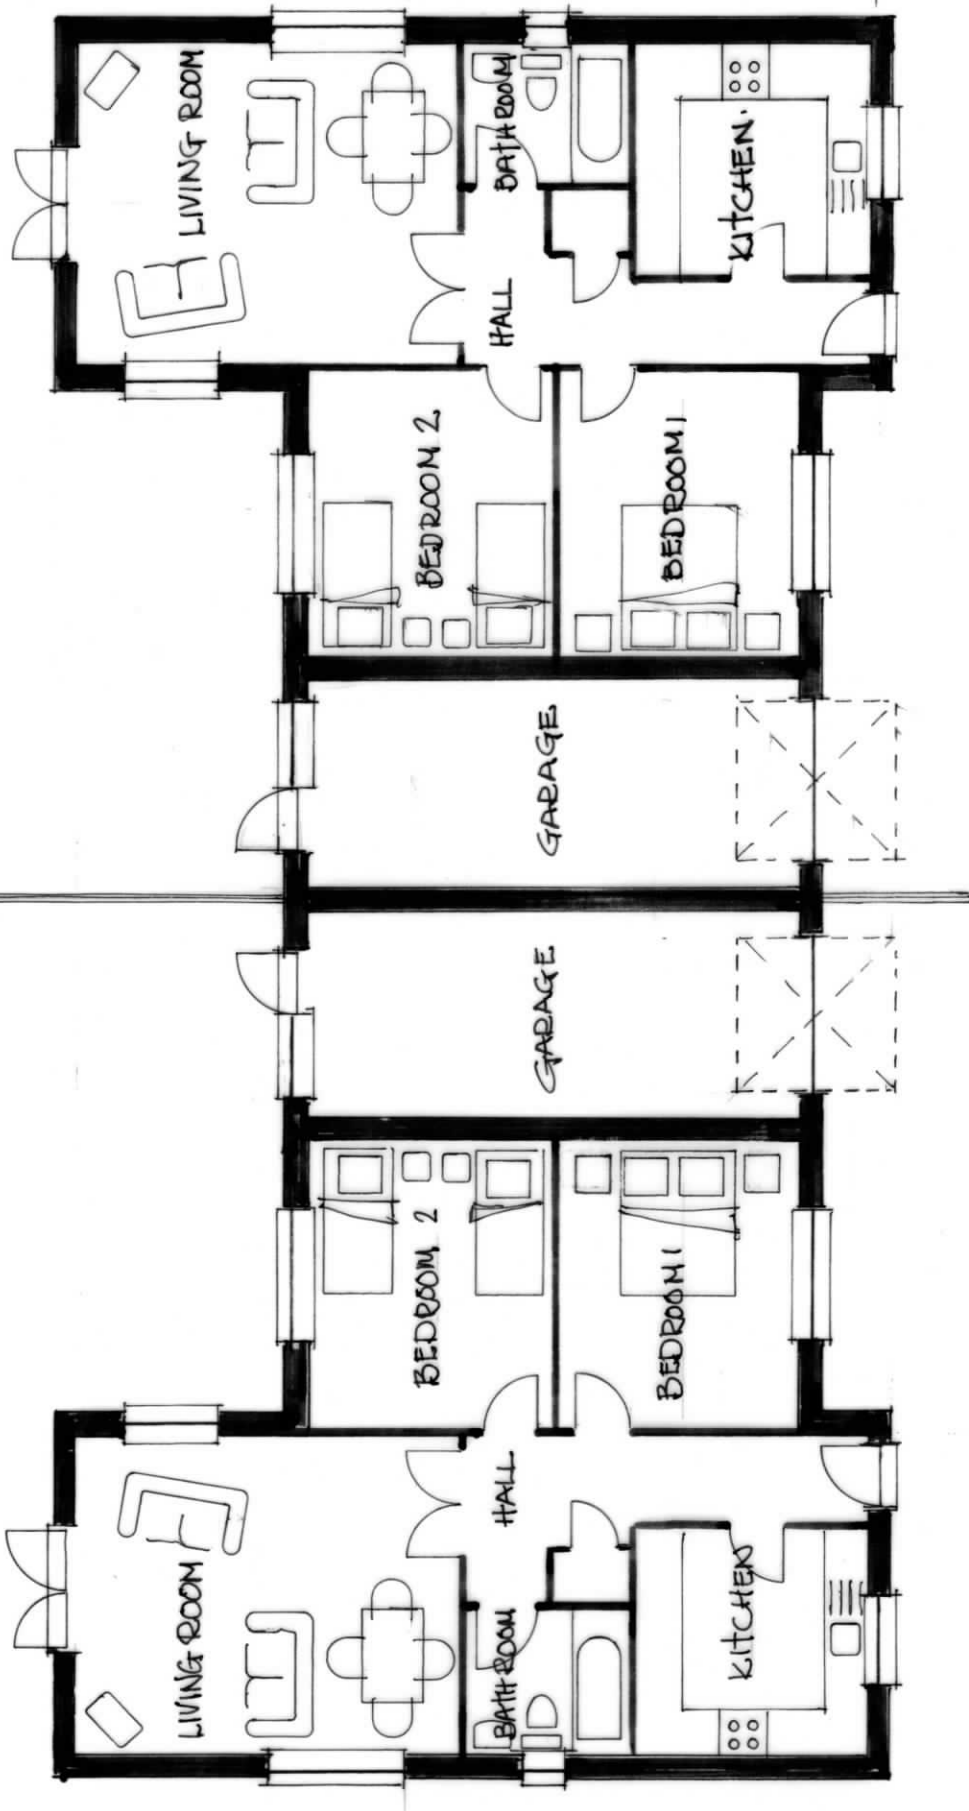

Plots 1&3

Floor Plans 1-100

Plots 2&4

roger harden
design consultants

121 High Street
Belton
Doncaster
South Yorkshire
DN9 1NR

Tel/
Mobile 07880 723 071
E-Mail rogerharden@live.co.uk

PROPOSED
DEVELOPMENT
PROJECT
WANDLEY'S FARM

job no.

17031

scale 1-100

client WILMESH LILLYWHITE

01

date MAR. 2017.