


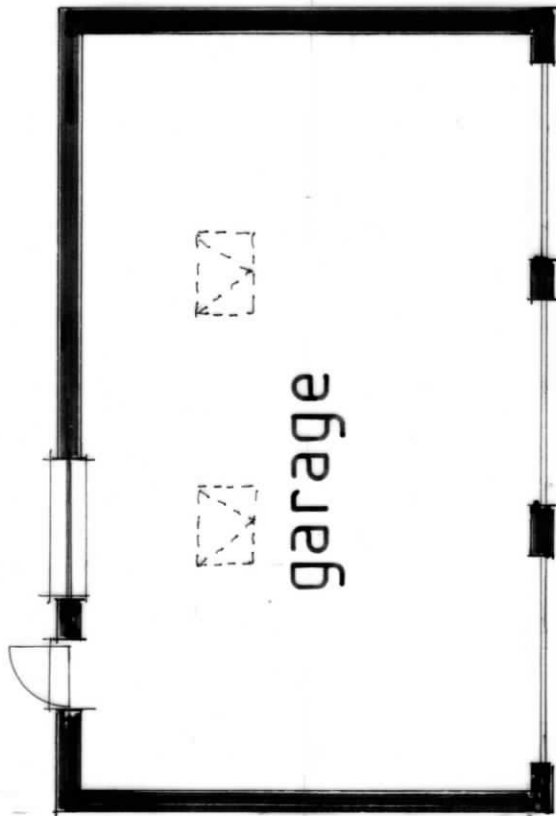

garage


Floor Plan 1-100

GENERAL NOTES


DETACHED GARAGE.....Floor Area 60m²

EXTERNAL FINISHES


Roof..... Marley Eternit Natural red plain sand faced
concrete tiles & conservation roof lights
Facia & Soffite..... Oak effect wood grain Upvc
Windows..... Oak effect wood grain Upvc
Doors..... Black timber effect automatic up & over
G/F Walls..... Sussex stock face bricks

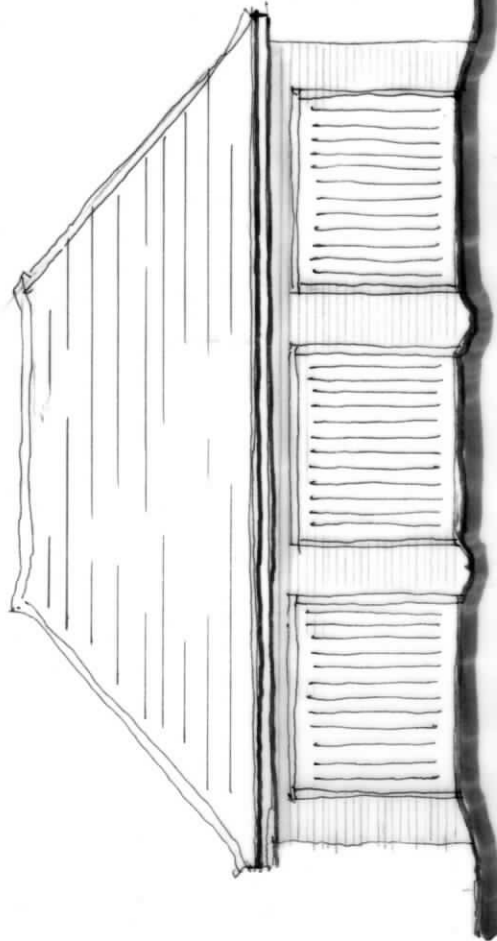


north

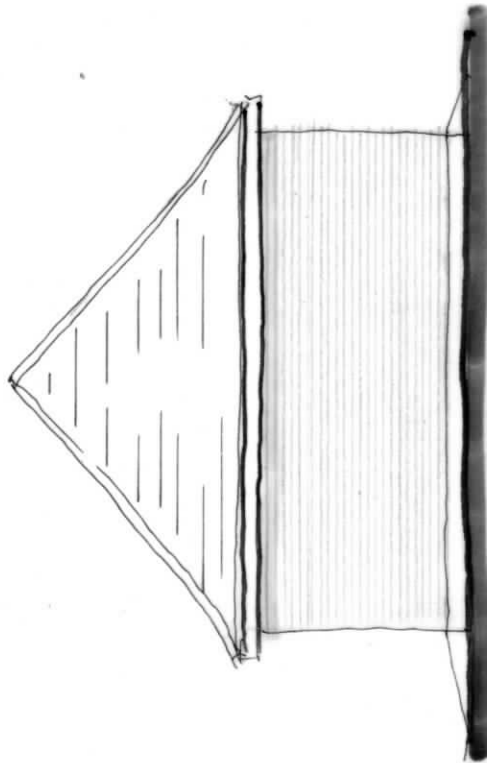

west

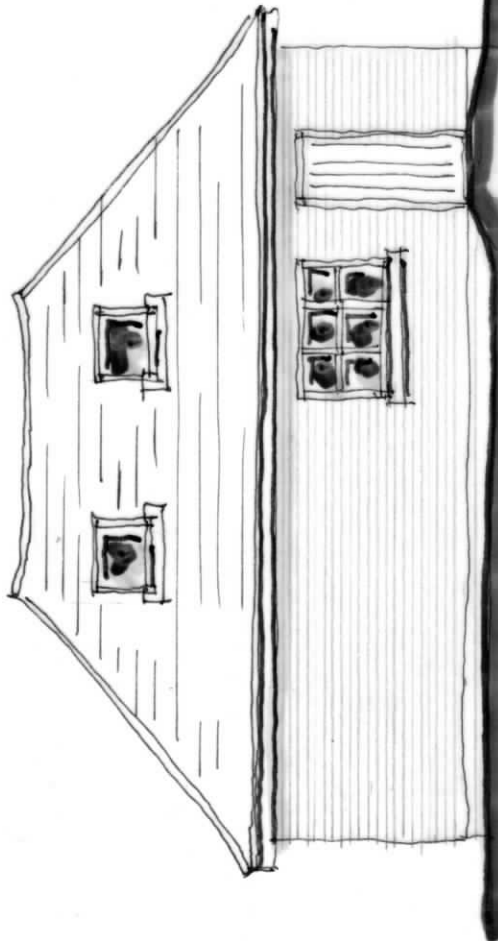

south

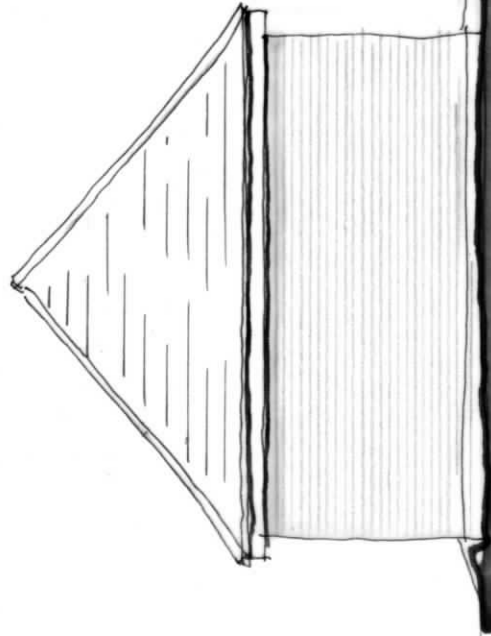

east

Elevations 1-100

REV. A. 1-11-2017. ROOF LIGHTS SHOWN ON FLOOR PLANS

roger harden

design consultants

121 High Street
Belton
Doncaster
South Yorkshire
DN9 1NR

Tel / Mobile 07880 723 071
E-Mail rogerharden@live.co.uk

PROPOSED DEVELOPMENT

project AT WANDLEYS FARM

job no. 17031

scale 1-100

client MR & MRS K. ULLYWITTE

dwg no. 06/A

date MAR 2017