


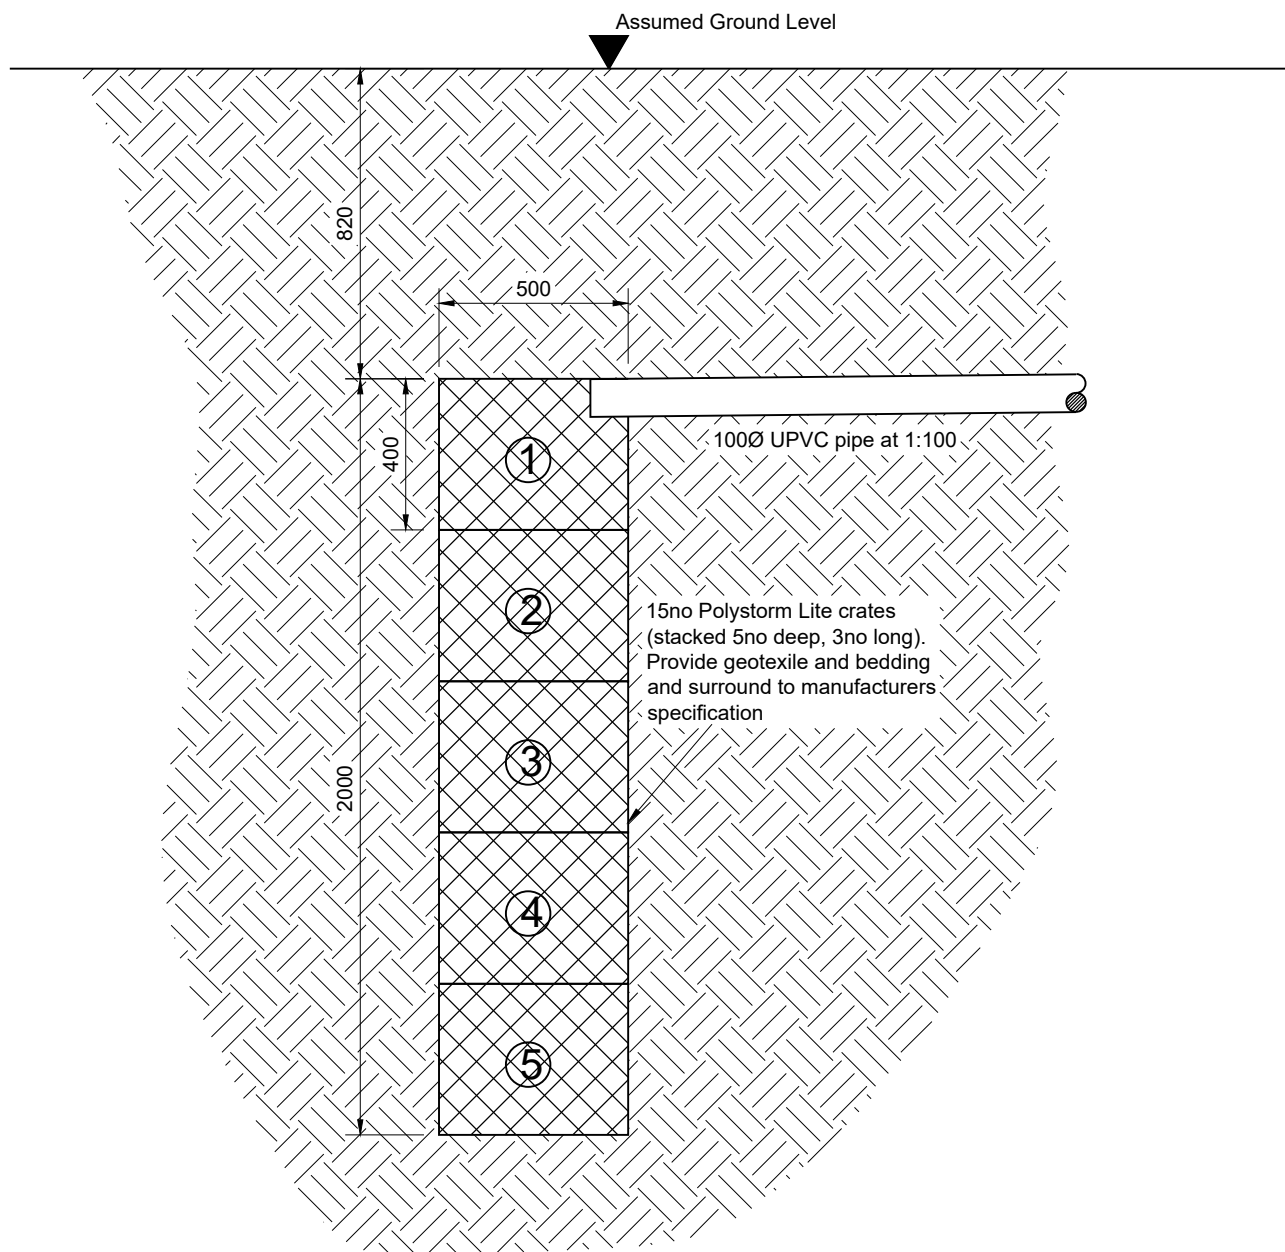

Typical Section A-A Through Soakaway

(1:20)

ISSUED FOR BUILDING
REGULATIONS

Original drawing size A4

Haworth McCall
CONSULTING

Brighton: 01273 617117
Belfast: 028 9028 3060
solutions@haworthmccall.co.uk
www.haworthmccall.co.uk

Project: Red Cottage, West Sussex
Drawing No.: 536/501
Drawing Title: Typical Soakaway Section A-A
By: JD
Date: November 17