


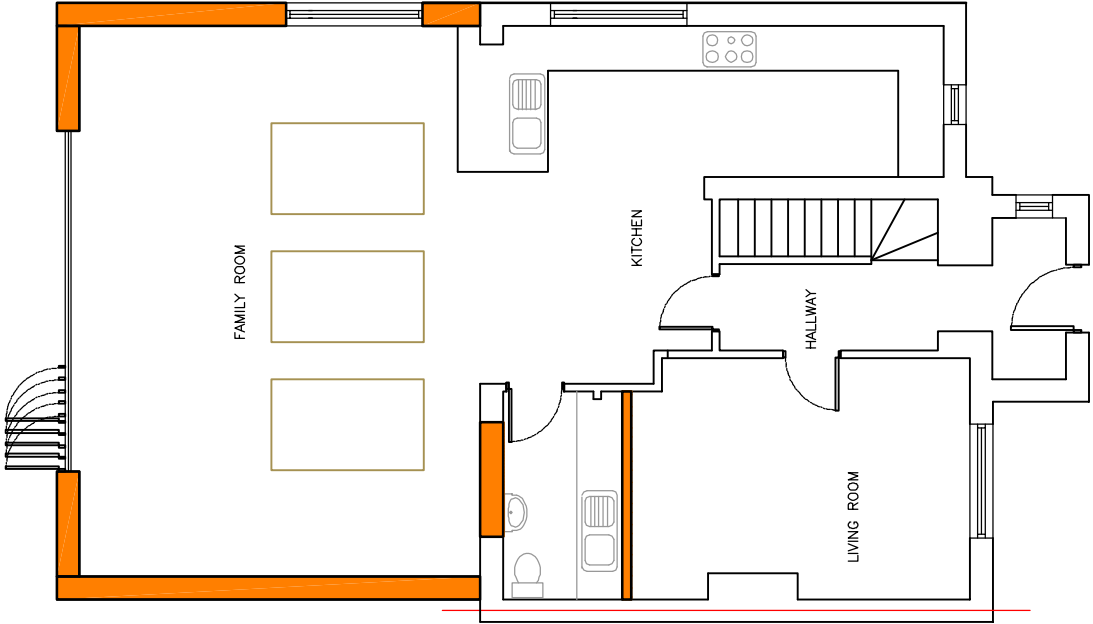


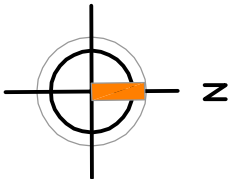


PROPOSED GROUND FLOOR PLAN 1:100

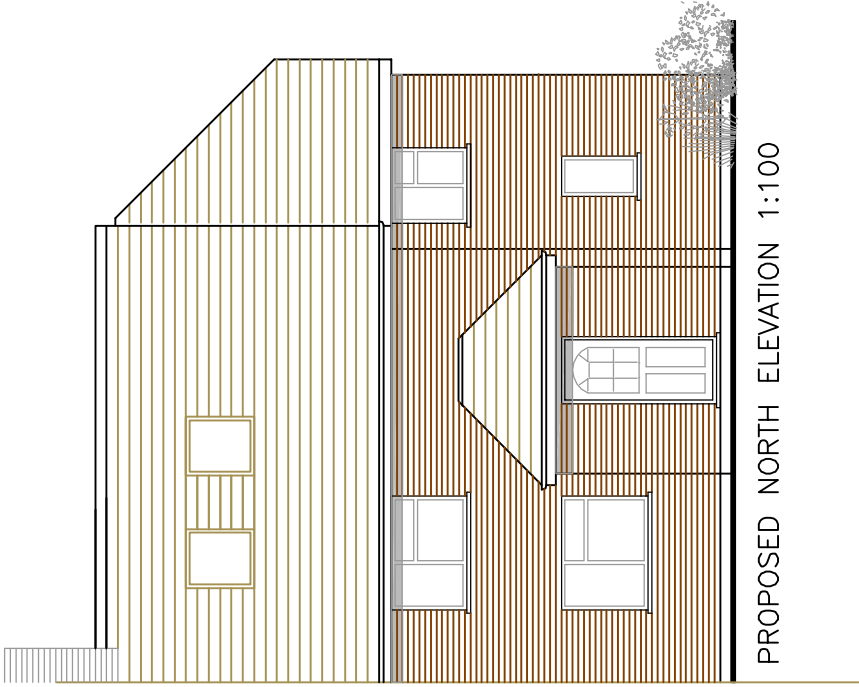


PROPOSED NORTH ELEVATION 1:100

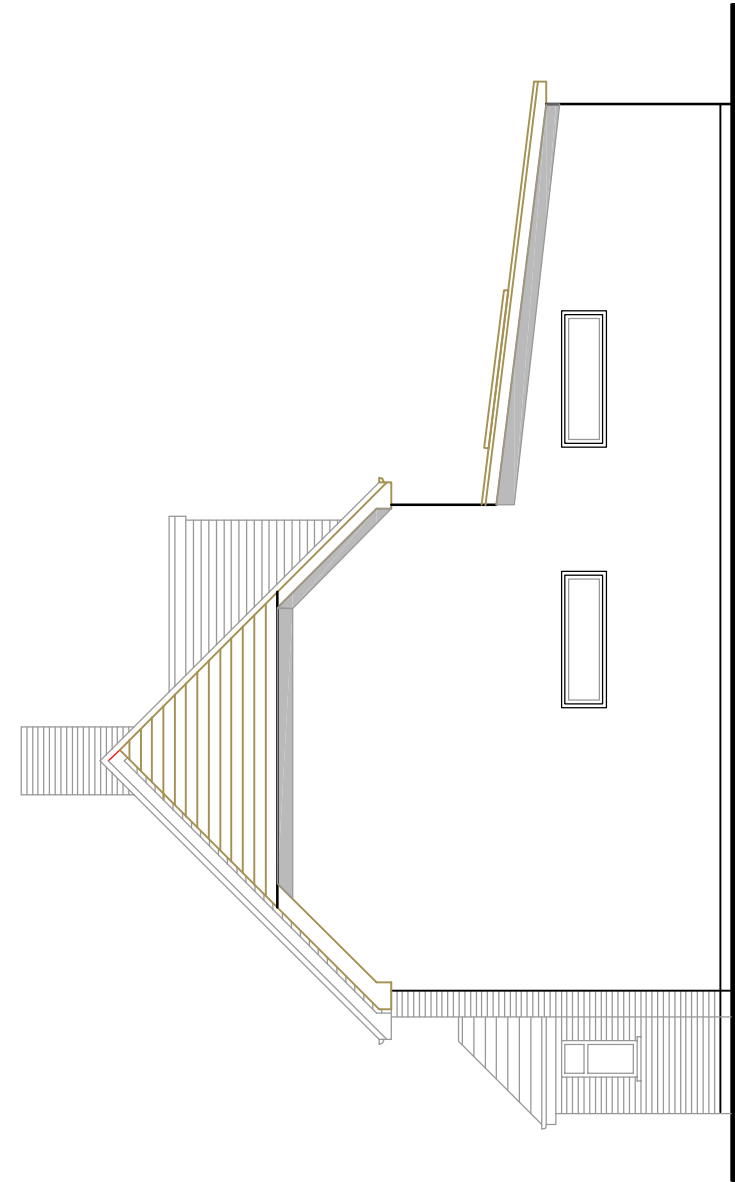

PROPOSED WEST ELEVATION 1:100

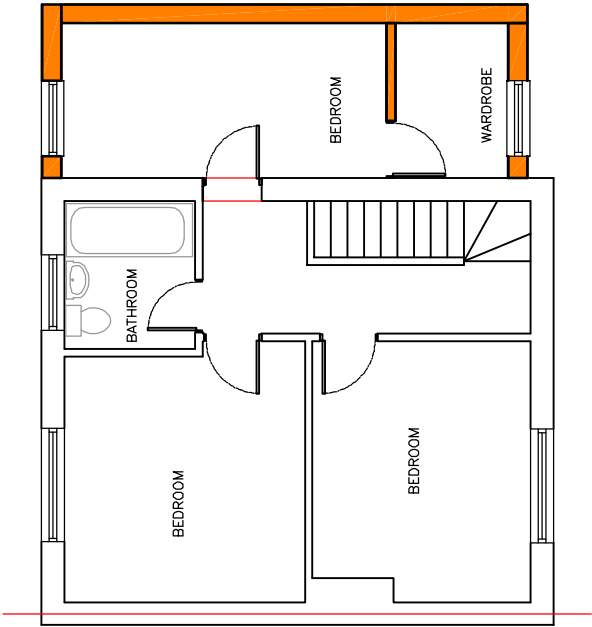

PROPOSED FIRST FLOOR PLAN 1:100

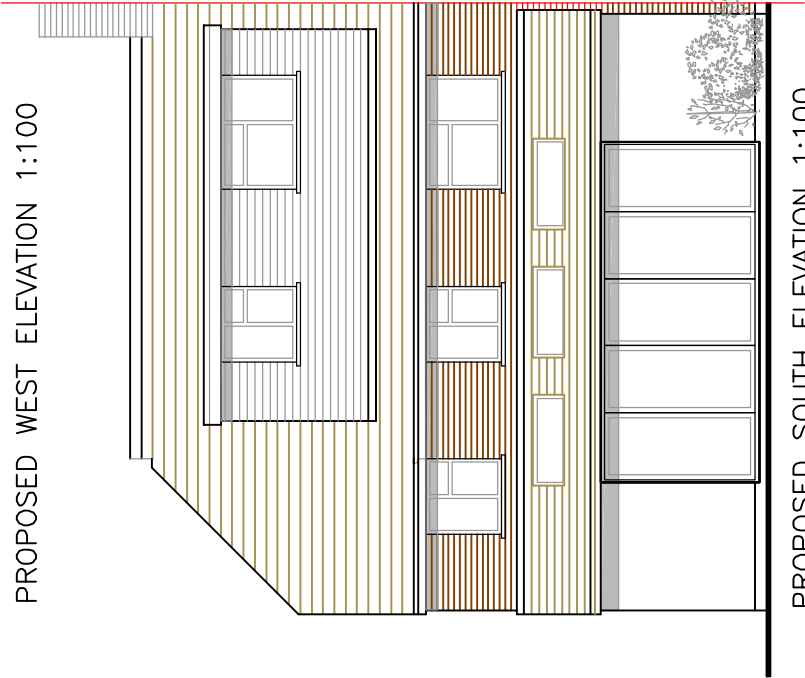

PROPOSED SOUTH ELEVATION 1:100

Amdesign
ARCHITECTURE DESIGN DEVELOPMENT
Leeza Aldis-Hobbs ARB RIBA SPAB
/mob: 07756 329400
/-mail: leeza@amdesignltd.co.uk

PROJECT
17 HOMEFIELD CR
WALBERTON
WEST SUSSEX
BN18 0PX
PROJECT STAGE
PI ANNING

DRAWING
PROPOSED PLANS
DRAWING No
268/03
SCALE
1:100
DATE
11th Nov 2018

REVISION
DRAWN
CHECKED
LA

LETTER	REVISION	DATE
This scheme is subject to town planning and all other necessary consents. All dimensions and levels to be checked on site. This drawing is to be read in conjunction with other relevant drawings and documents. Report all discrepancies to the Architect before work commences.		