


Site Plan 1:500 @ A3

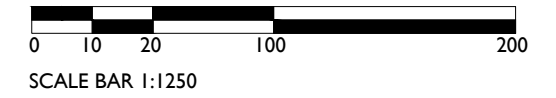

SCALE BAR 1:1250



SCALE BAR 1:500

Existing Tree Survey

1. Laurel hedge
2. Lime
3. Red cedar (approx 50)
4. Walnut
5. Walnut
6. Lime
7. Fir
8. Hawthorn hedgerow

Existing Boundary Treatment

9. 2m Close boarded fence
10. Low level brickwork wall



Block Location Plan 1:1250 @ A3

Address.
Spindlewood
Yapton Lane
Walberton
BN18 0AS

Drawing.
Site Plan

Scale.
As Shown

Date.
June 2017

Drawing No.
DPA 01

Revision.
A