


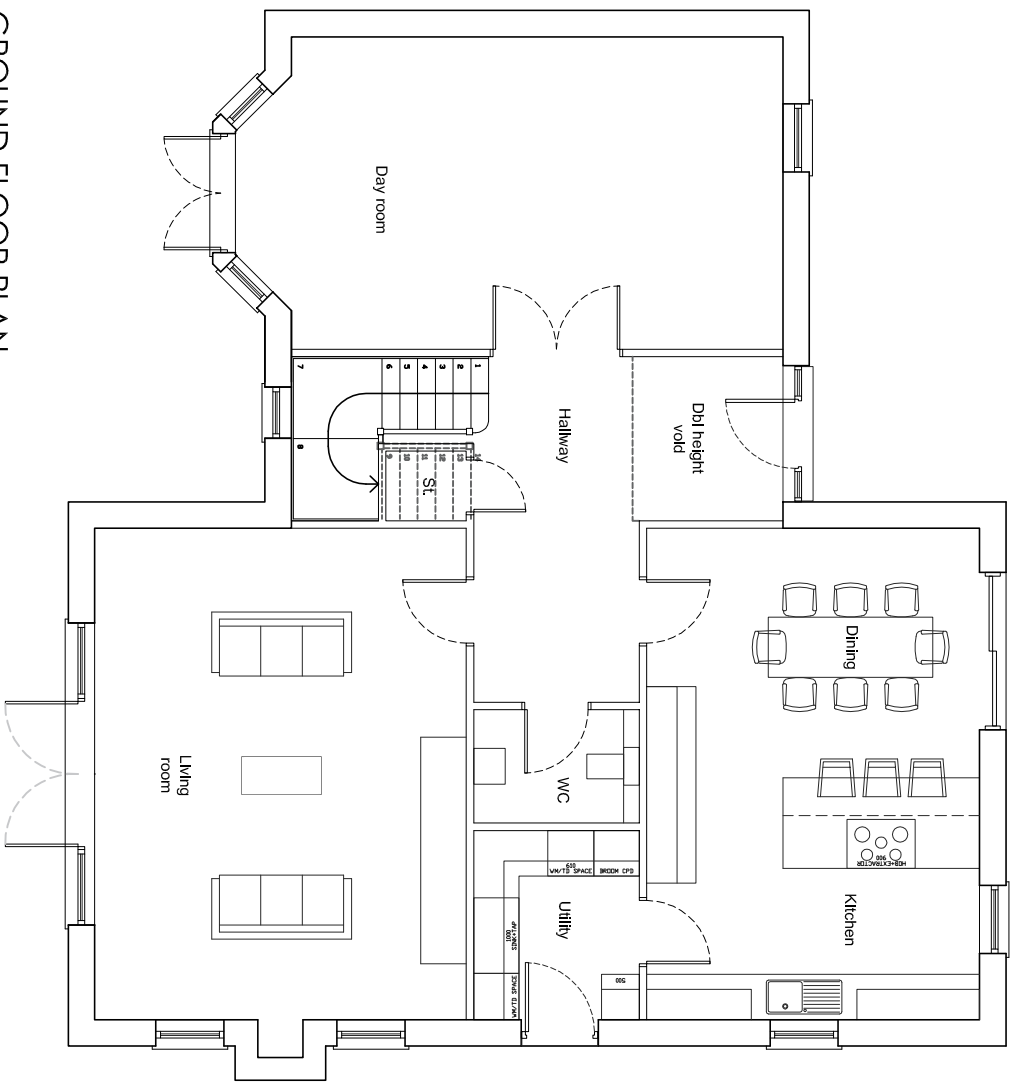


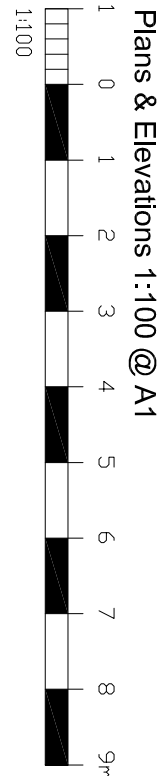


GROUND FLOOR PLAN
Plot 3

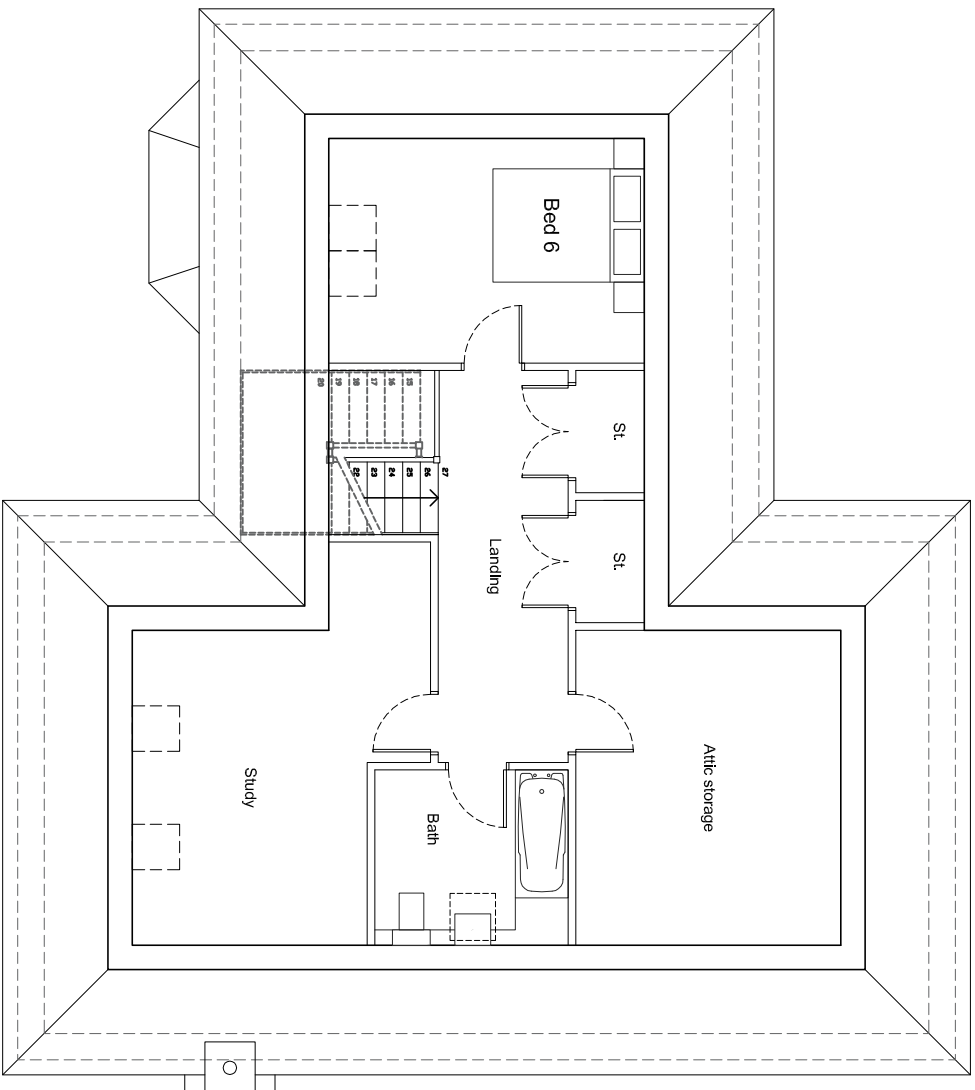


SECOND FLOOR PLAN
Plot 3

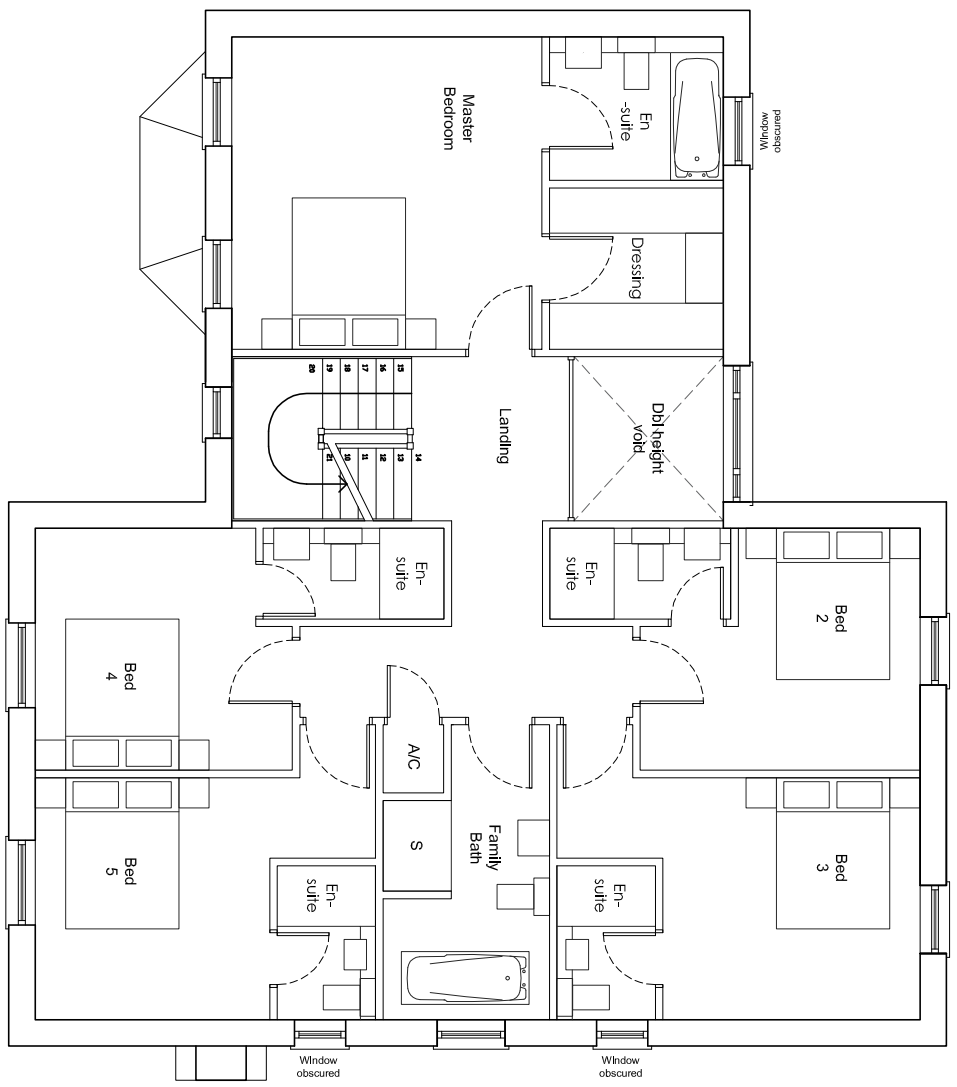


FIRST FLOOR PLAN
Plot 3

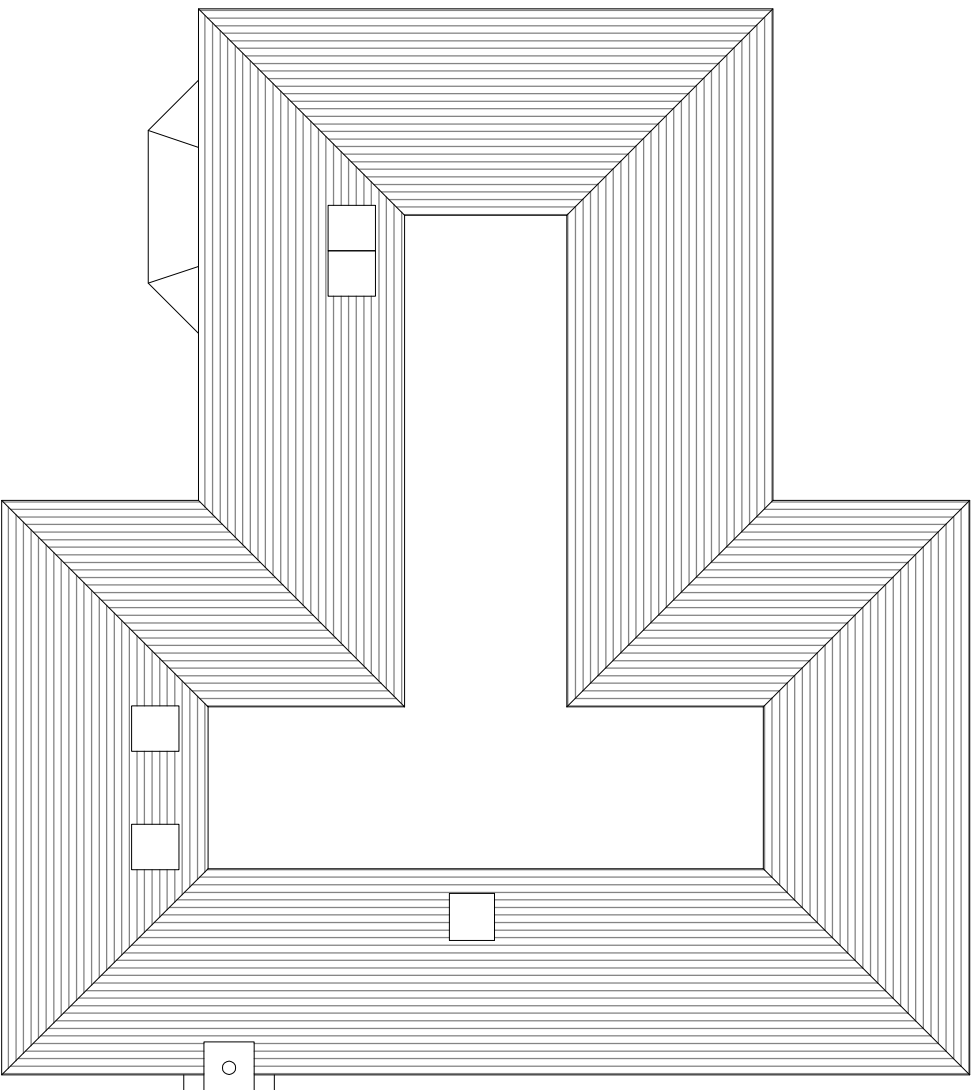


ROOF PLAN
Plot 3

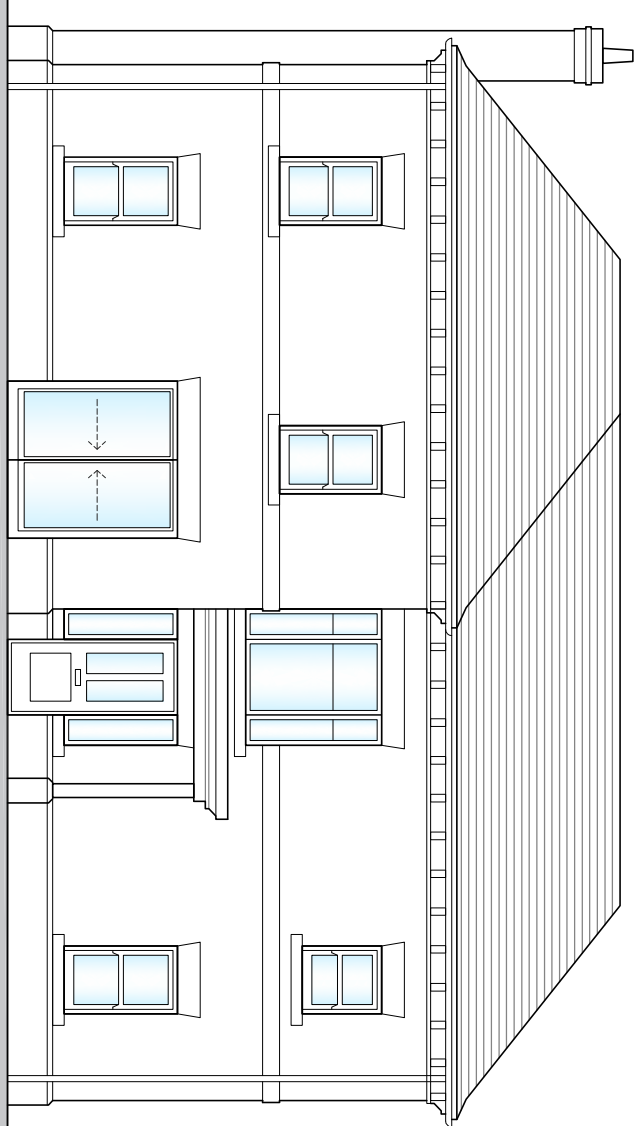


NORTH EAST FACING ELEVATION
Plot 3

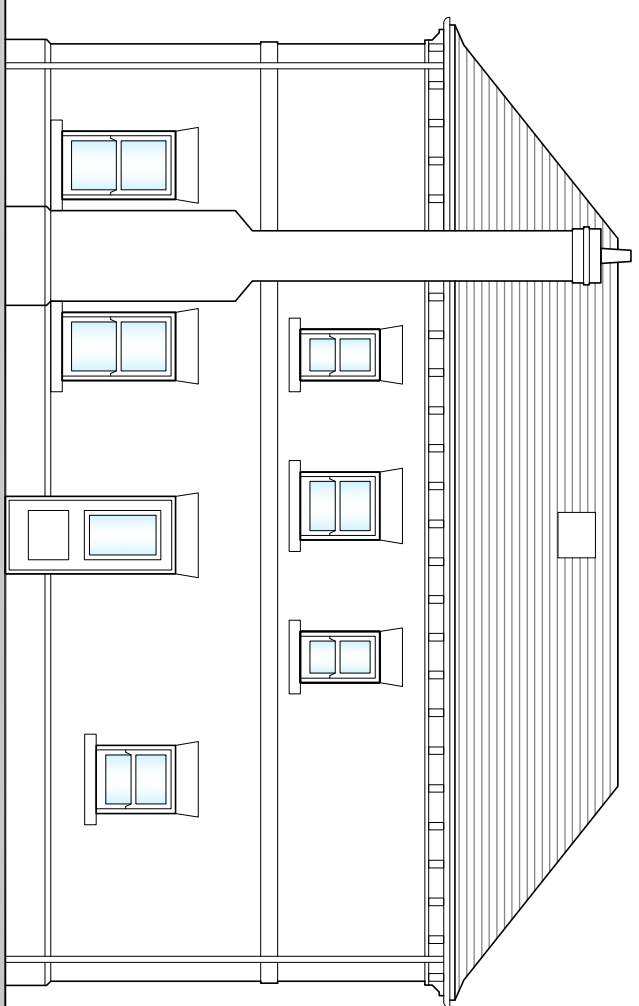

SOUTH EAST FACING ELEVATION
Plot 3

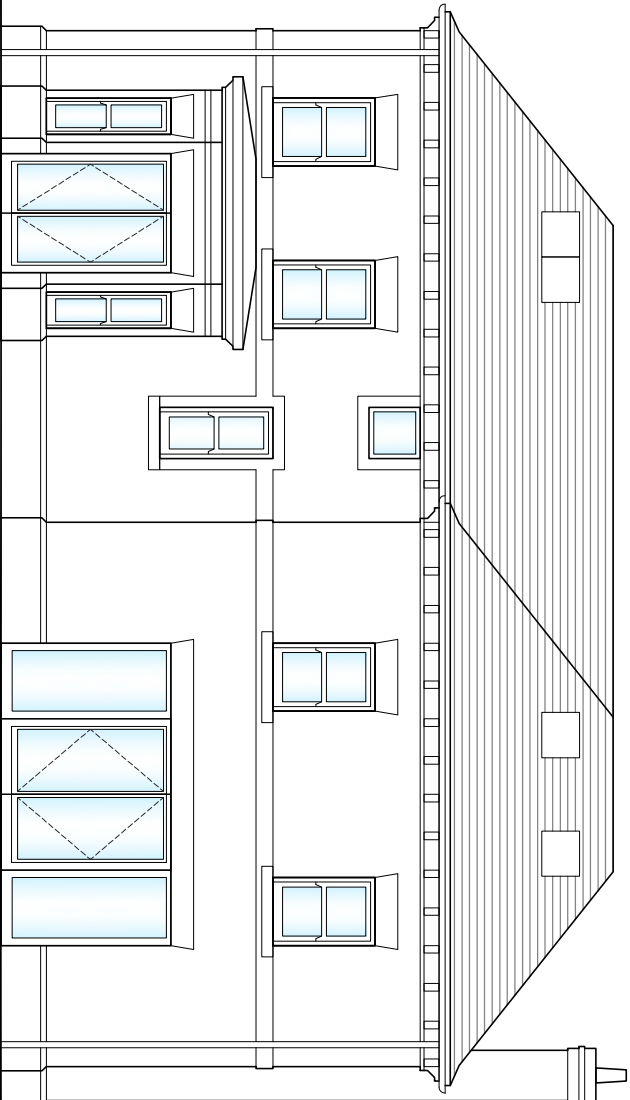

SOUTH WEST FACING ELEVATION
Plot 3

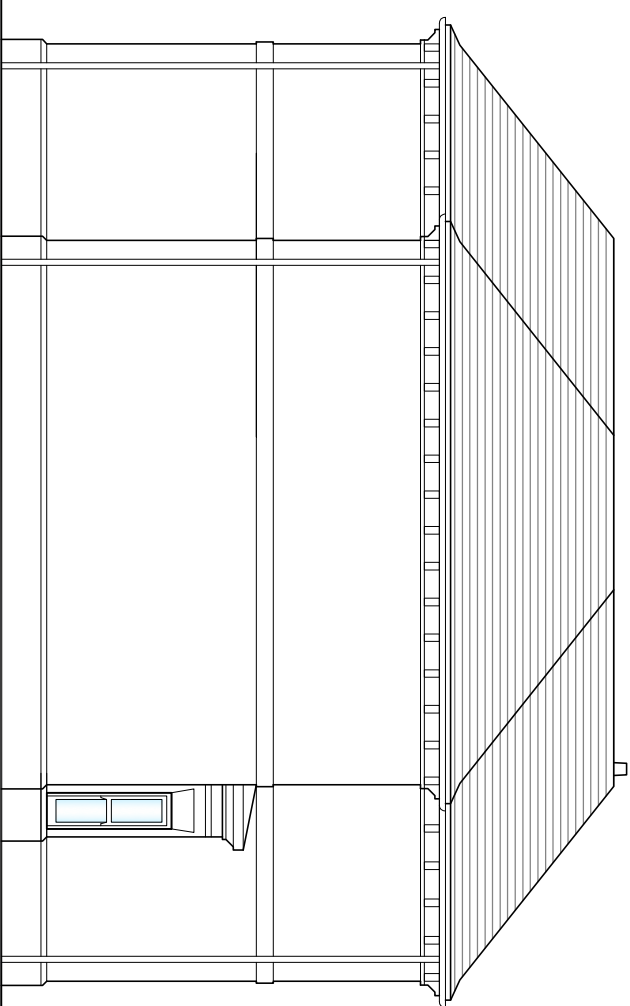

NORTH WEST FACING ELEVATION
Plot 3

PJ DEVELOPMENTS LTD
2 Square Chambers
23 High Street
Emsworth
PO10 7AQ
Tel: 0843 289 3430
Email: enquiries@pjdevelopmentsltd.com

PLOT 3 ACCOMMODATION

GROUND FLOOR	
ACCOM	AREA
Day room	28.6sqm
Kitchen / dining	28.6sqm
Utility	5.5sqm
Living	31.7sqm
WC	3.3sqm
FIRST FLOOR	
Master bedroom	16.7sqm
-En-suite	4.4sqm
-Dressing	4.7sqm
Bed 2	10.2sqm
-En-suite	2.7sqm
Bed 3	13.1sqm
-En-suite	2.6sqm
Bed 4	10.2sqm
-En-suite	2.7sqm
Bed 5	12.1sqm
-En-suite	2.6sqm
Bathroom	7.8sqm
SECOND FLOOR	
Bed 6	12.4sqm
Study	16.0sqm
Bathroom	5.9sqm
GROSS INTERNAL AREA = 304.5sqm	

PROJECT: FORMER LANES END

PLOT 3 FLOOR PLANS AND ELEVATIONS

DATE:	DWG. NO.
APRIL 2019	19-001
SCALE @ A1:	PL06
1:100	
REV:	A