

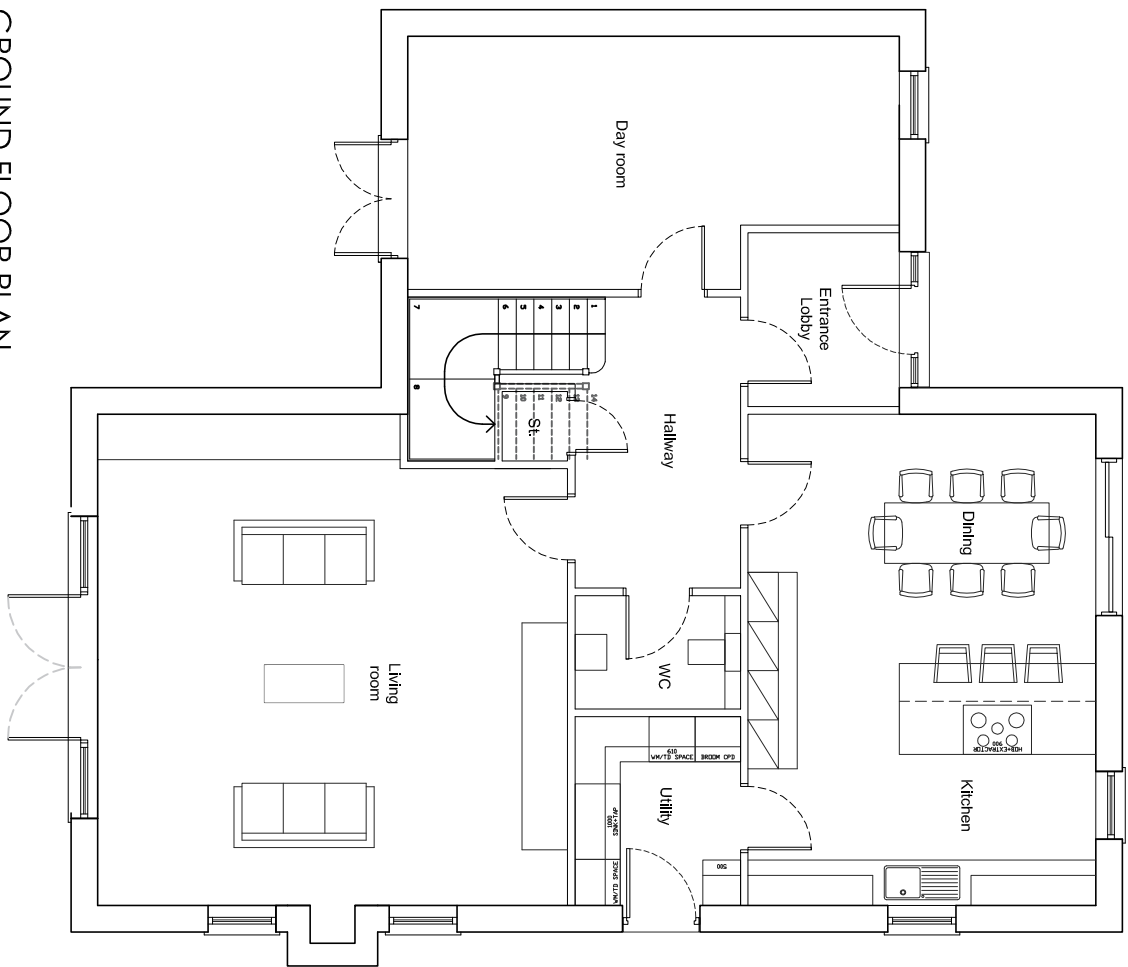


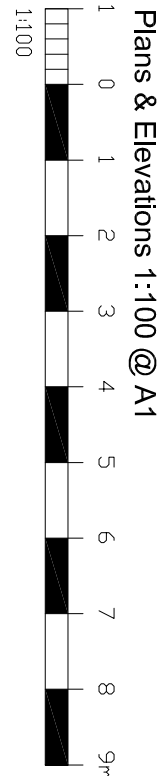


GROUND FLOOR PLAN

Plot 4 and 5

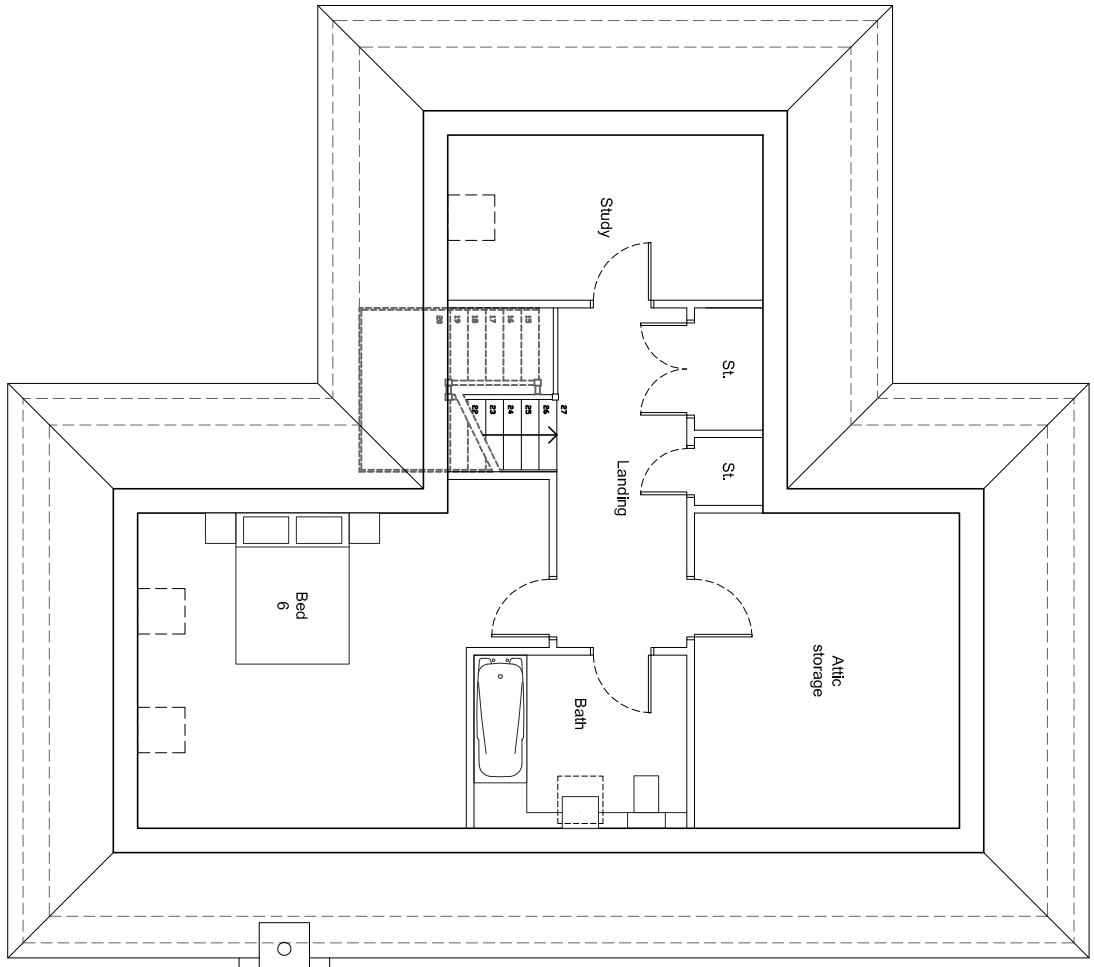


SECOND FLOOR PLAN

Plot 4 and 5

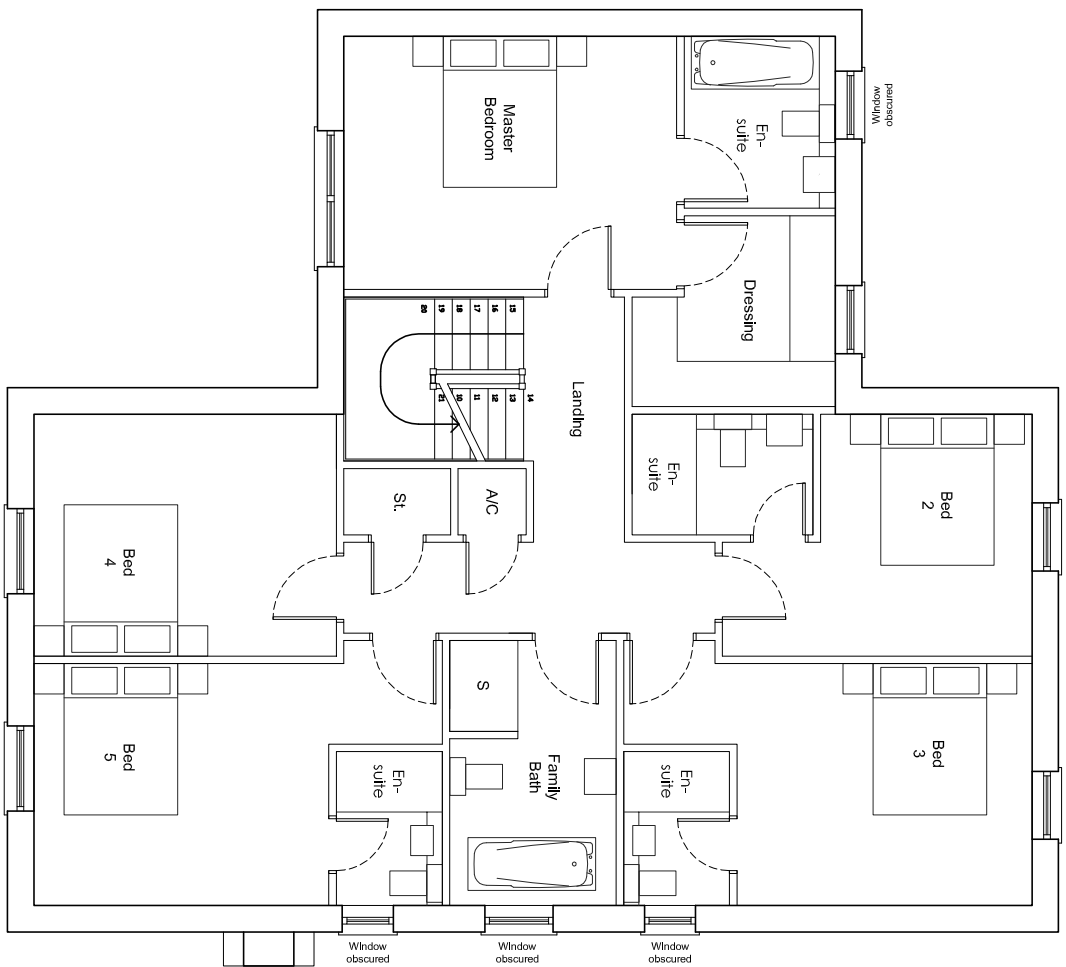


FIRST FLOOR PLAN

Plot 4 and 5

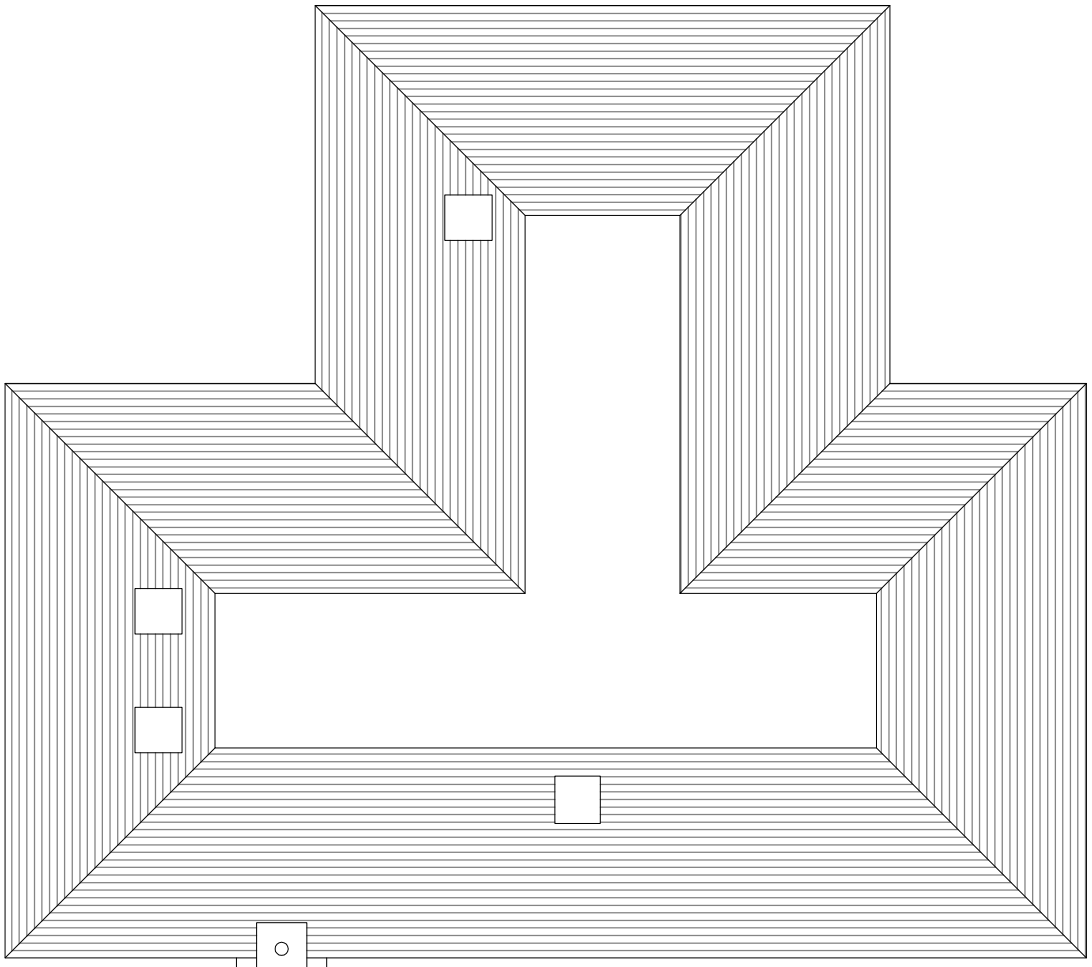


ROOF PLAN

Plot 4 and 5

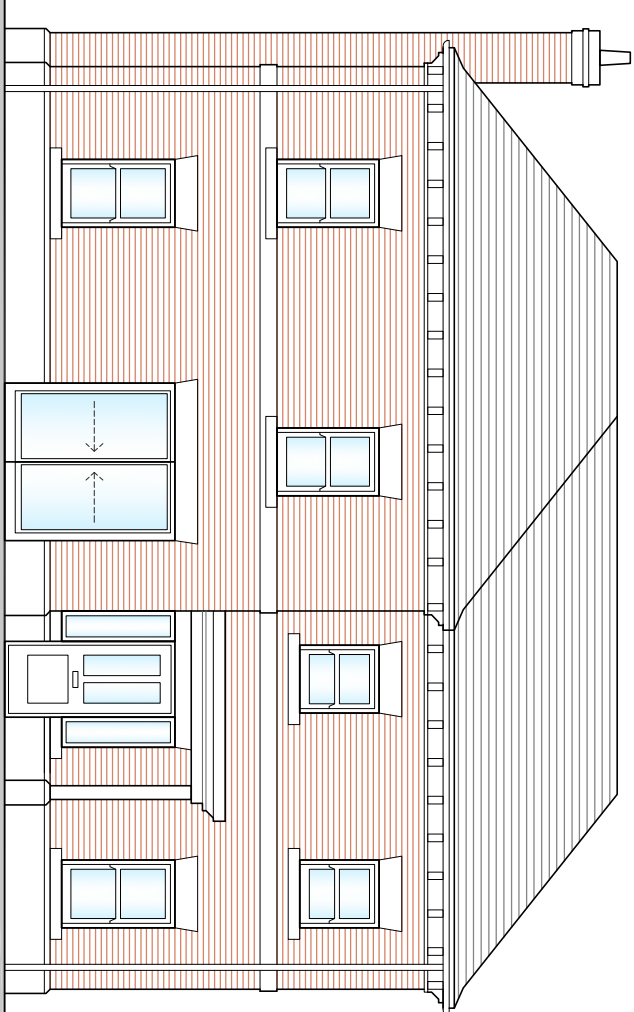


NORTH EAST FACING ELEVATION

Plot 4 and 5

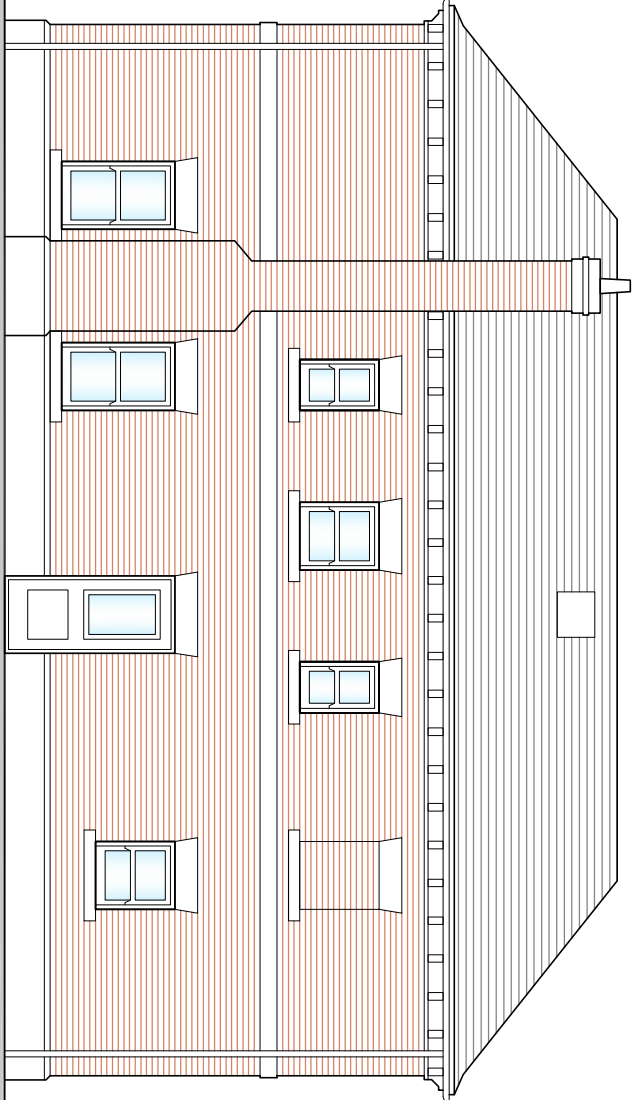


SOUTH EAST FACING ELEVATION

Plot 4 and 5

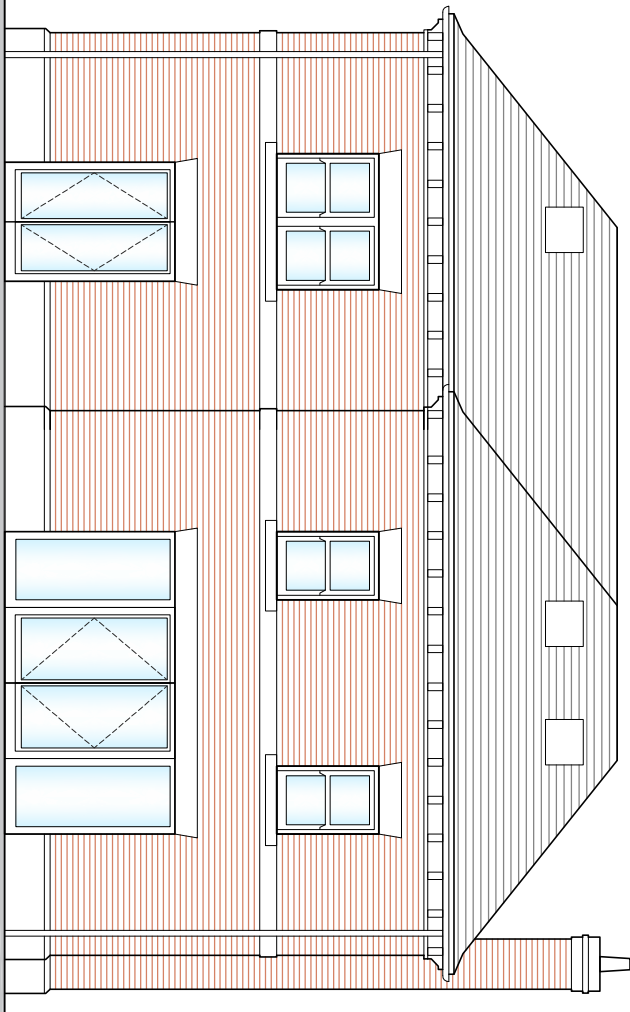

SOUTH WEST FACING ELEVATION

Plot 4 and 5

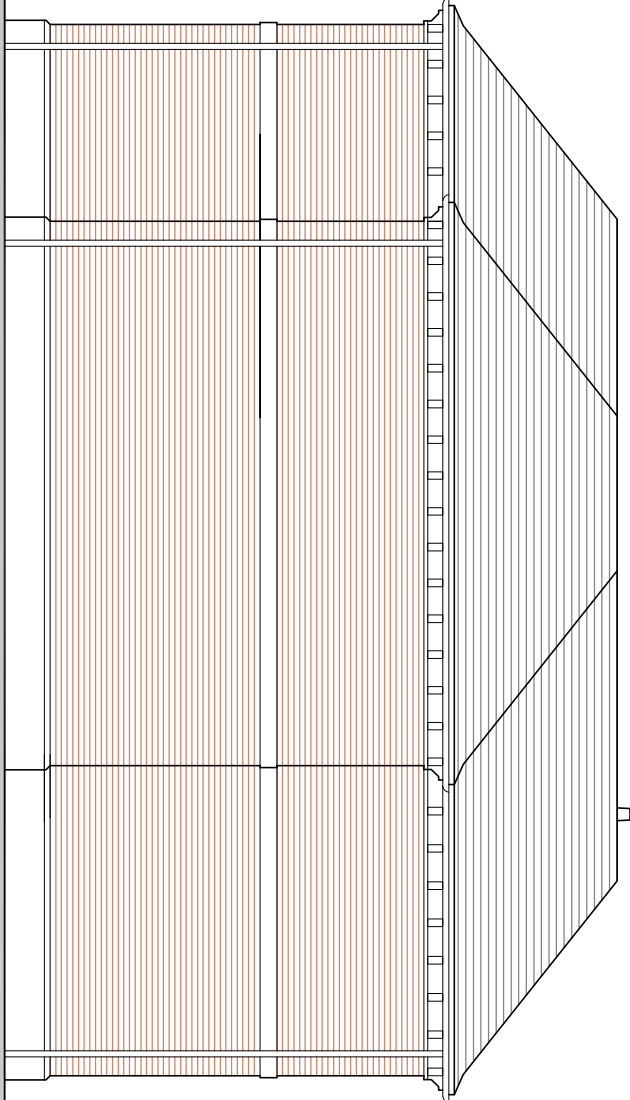

NORTH WEST FACING ELEVATION

Plot 4 and 5

PJ DEVELOPMENTS LTD
2 Square Chambers
23 High Street
Emsworth
PO10 7AQ
Tel: 0843 289 3430
Email: enquiries@pjdevelopmentsltd.com

PLOT 4 and 5
ACCOMMODATION

GROUND FLOOR	
ACCOM	AREA
Day room	20sqm
Kitchen / dining	29.8sqm
Utility	5.5sqm
Living	38.8sqm
WC	3.3sqm
FIRST FLOOR	
Master bedroom	14.7sqm
-En-suite	4.5sqm
-Dressing	6.0sqm
Bed 2	10.9sqm
-En-suite	3.8sqm
Bed 3	14.4sqm
-En-suite	2.6sqm
Bed 4	12.7sqm
-En-suite	-
Bed 5	14.5sqm
-En-suite	2.9sqm
Bathroom	7.7sqm
SECOND FLOOR	
Bed 6	20.6sqm
Study	9.1sqm
Bathroom	6.4sqm
GROSS INTERNAL AREA = 302.8sqm	

PROJECT:
FORMER LANES END

PLOTS 4 AND 5
FLOOR PLANS AND
ELEVATIONS

DATE:	DWG. NO
APRIL 2019	19-001
SCALE @ A1:	PL07
1:100	
REV:	B