



street elevation
+ site section:

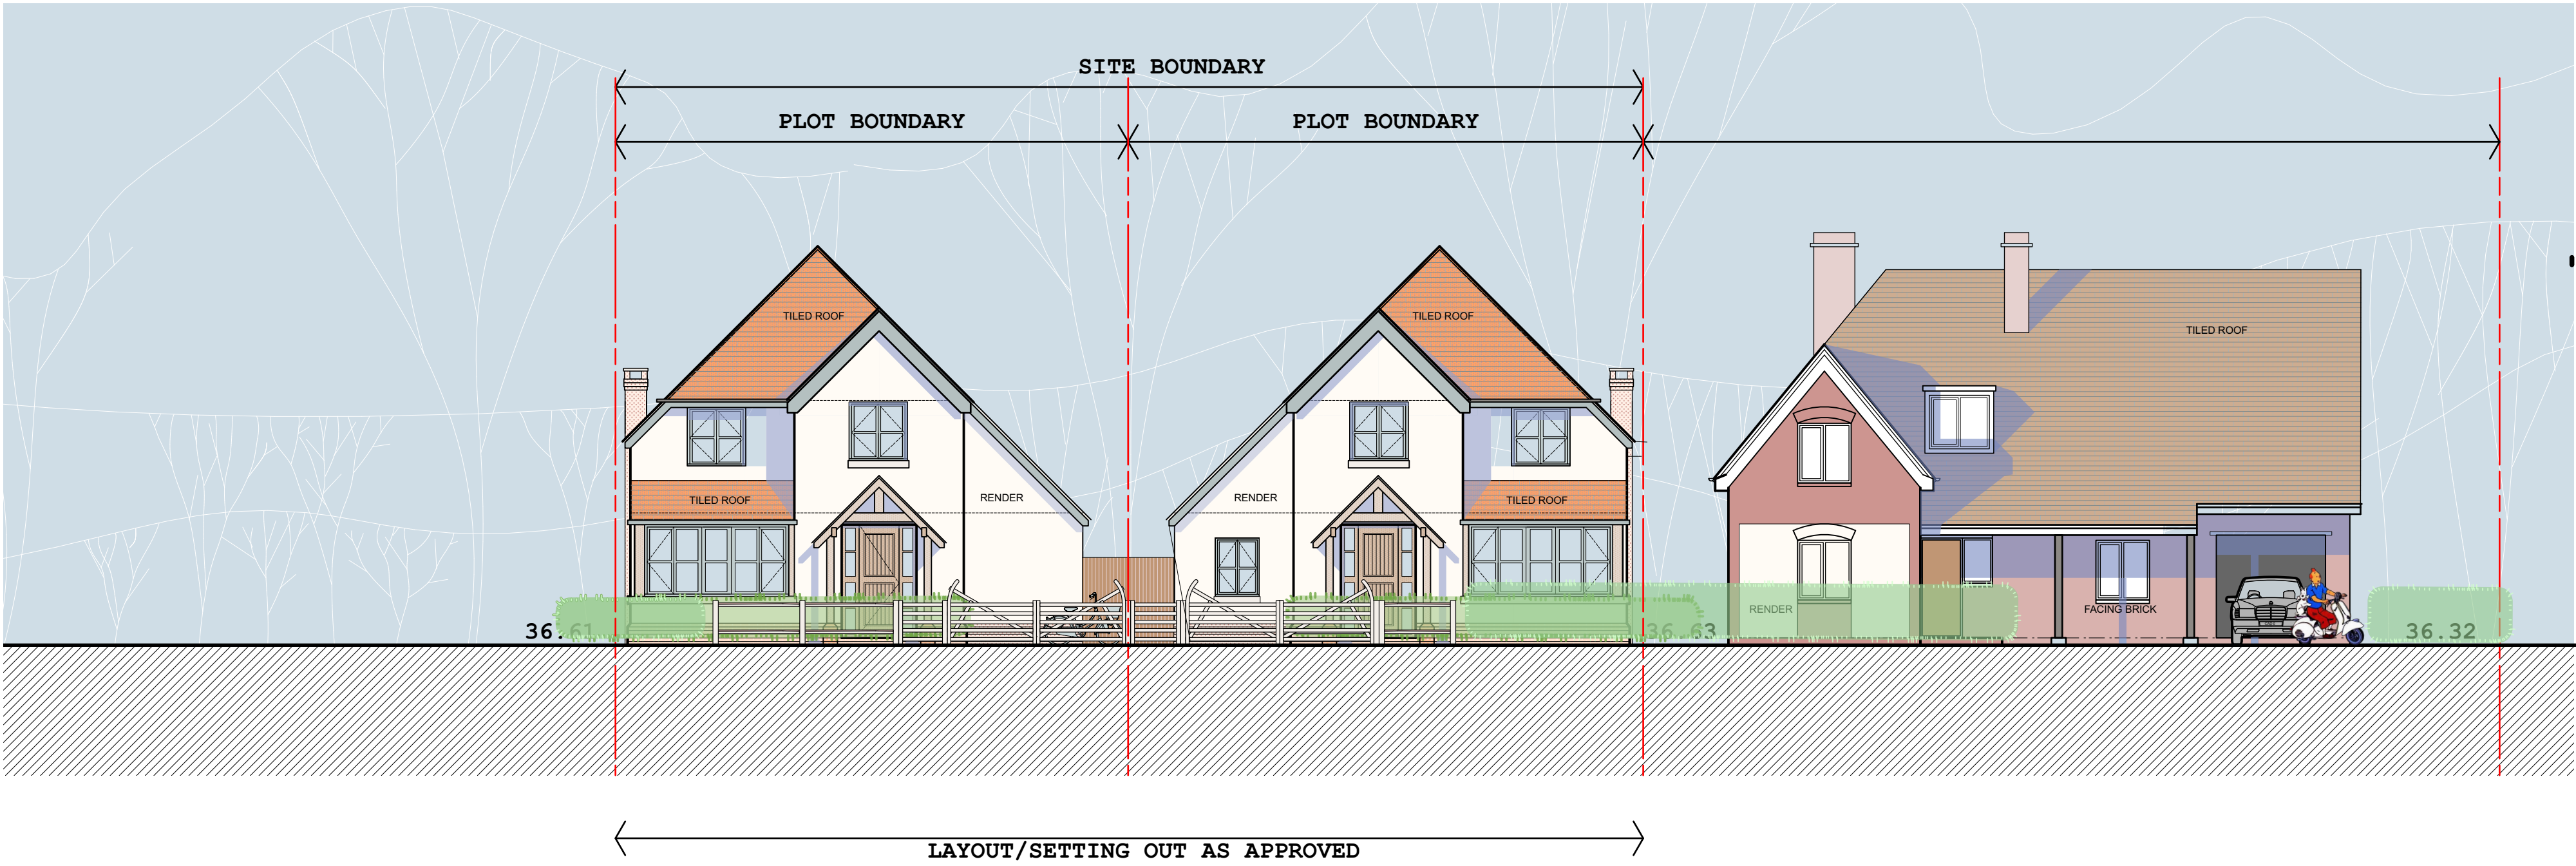

SITE LAYOUT:
location of proposed proposed birdboxes.

PROPOSED BUILD-IN BIRDBOX:
<https://www.nhbs.com/build-in-bird-box>

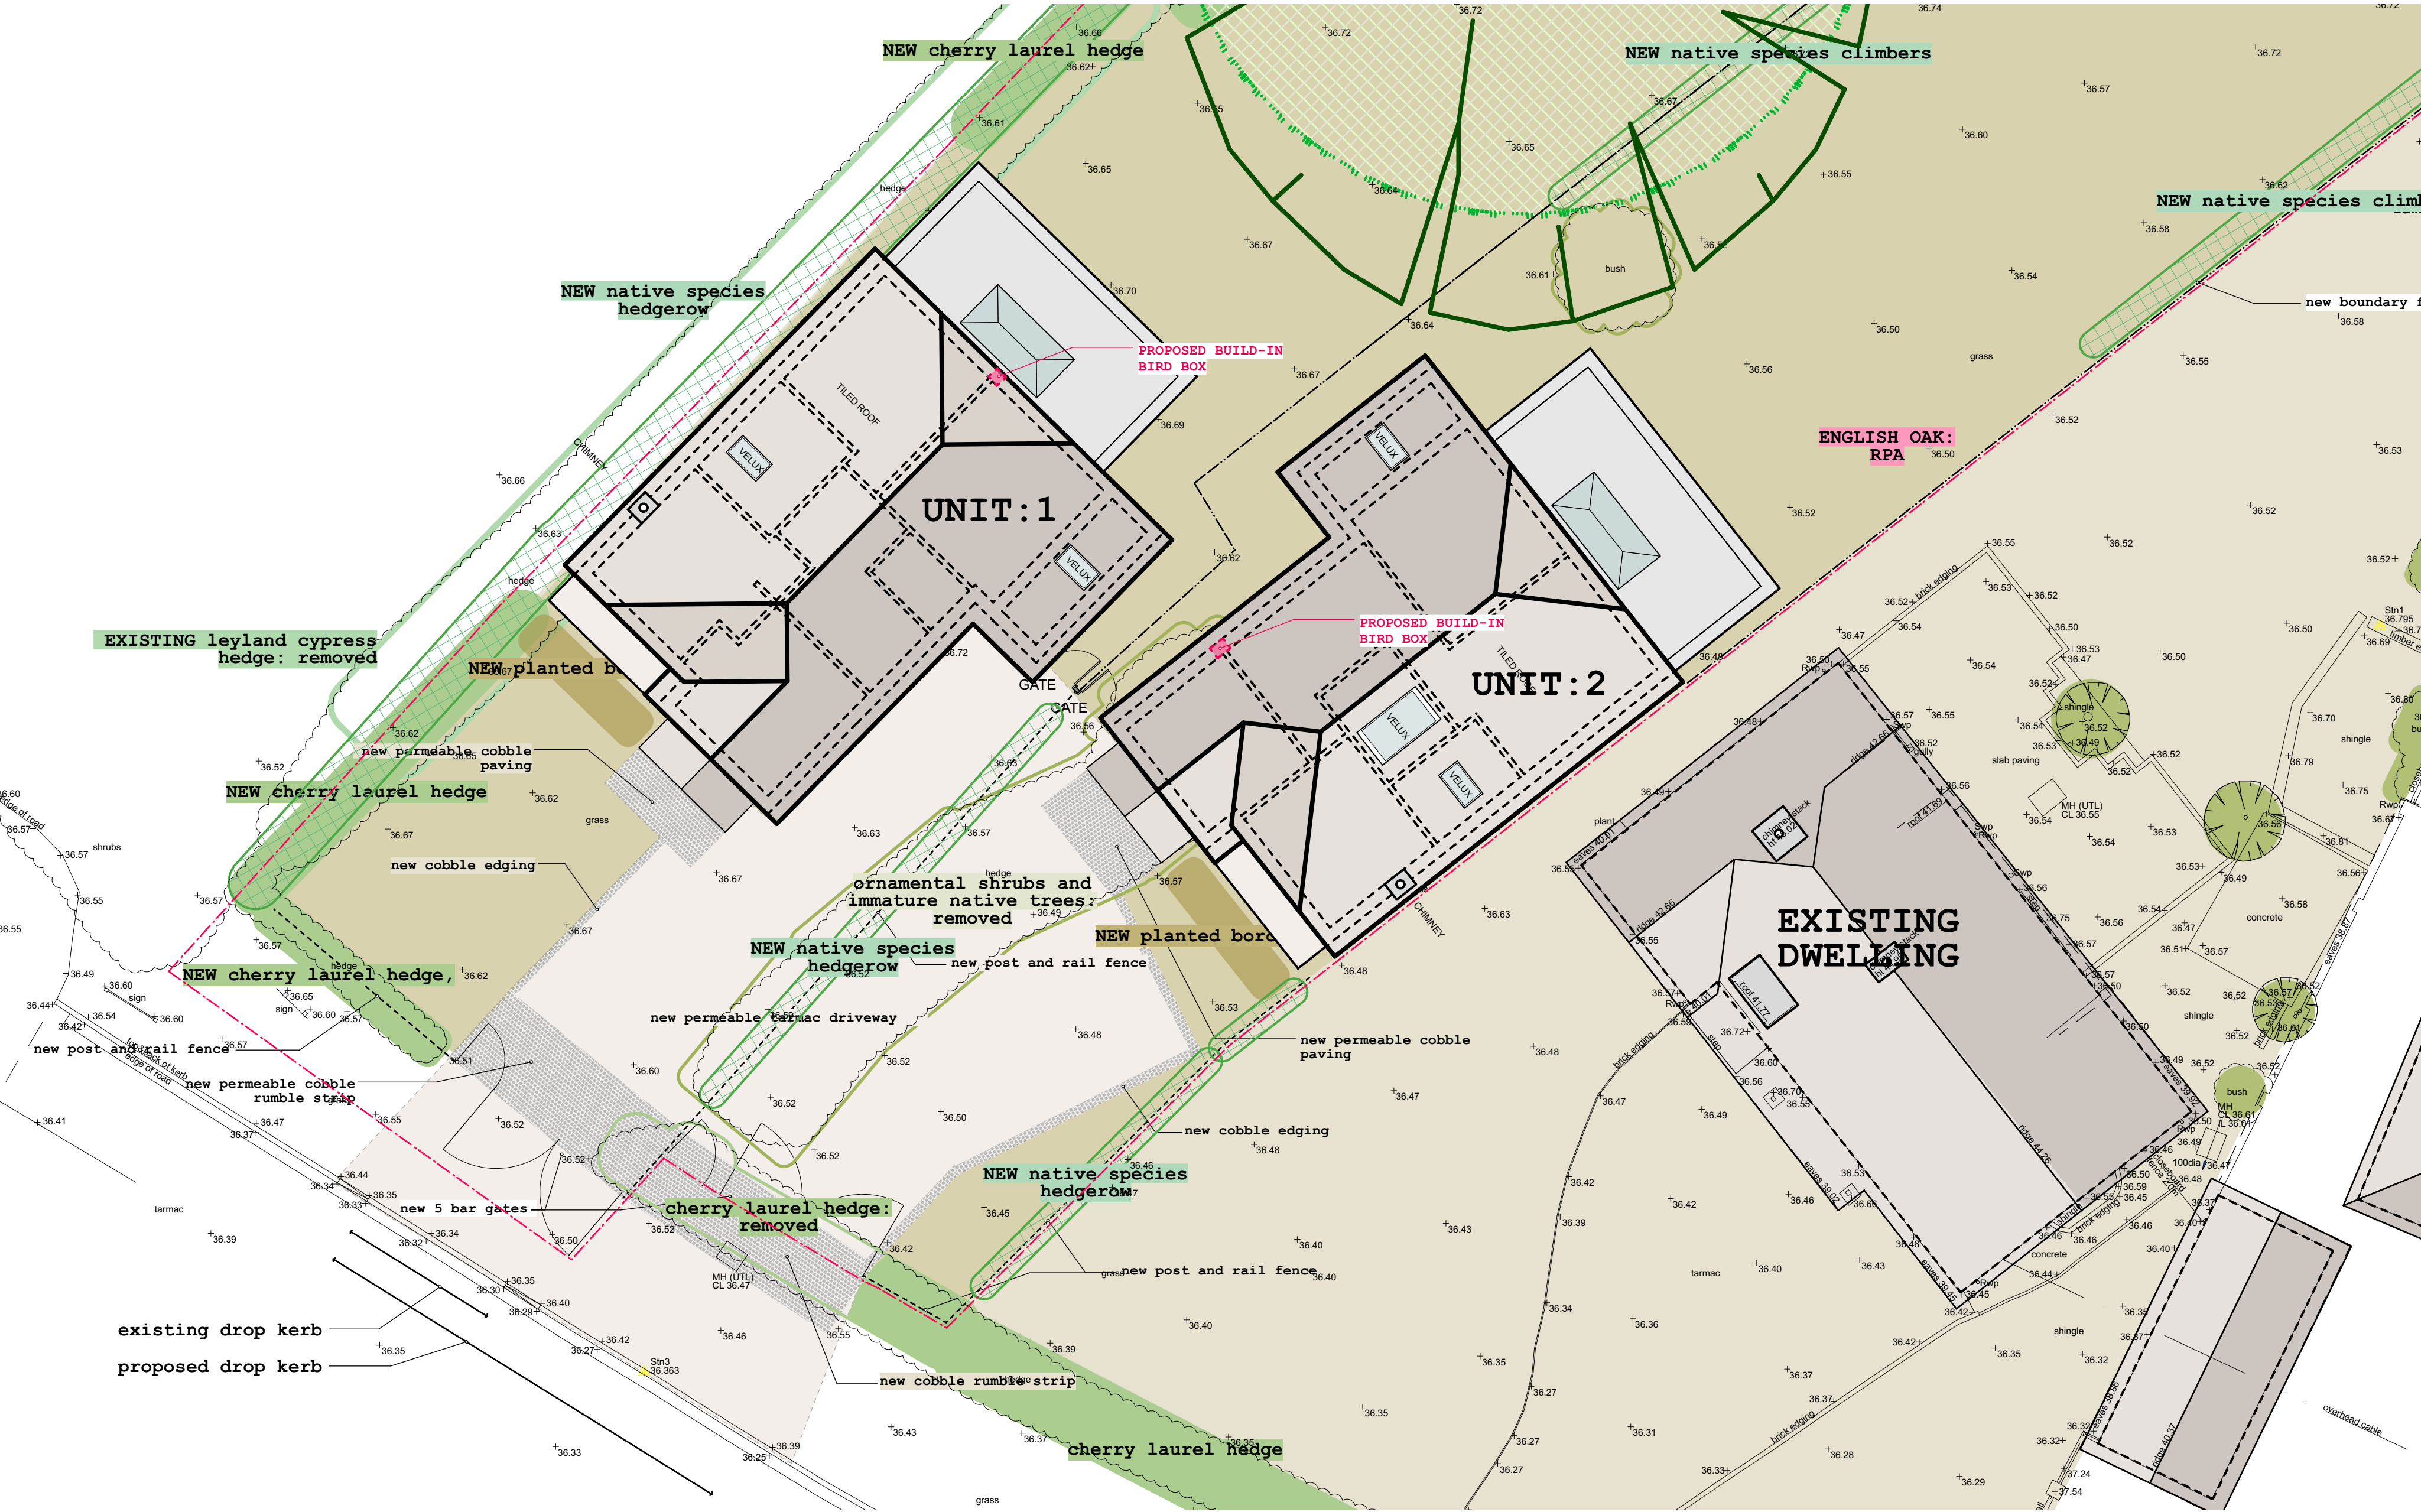

This drawing is protected under
The Copyright, Designs and Patents Act 1988

THIS DRAWING IS TO BE READ IN CONJUNCTION
WITH ALL OTHER PROJECT, CONSULTANT +
SPECIALIST CONTRACTORS DOCUMENTATION
Do not scale.
Figured dimensions only are to be taken from this drawing.
All dimensions are to be checked on site before any work is
put in hand.

notes:

key:

revisions:

FIRST ISSUE: 30.04.2021 + NMA-02
a: 31.01.2022 + release of condition + 08

nb:architects+

UNIT FIVE level four south
new england house, new england street
Brighton, East Sussex, BN1 4GH
t: +44(0)1273 609603
mail@ nbarchitecture.com

1 Orchard Way: Fontwell BN18 0SH
Quay Contracts+Jim and Cathy McMonagle

nb:17101+12a
@A1

1/100
@A1

proposals:01

planning application:
release of condition+08