


Flat 1

Flat 2

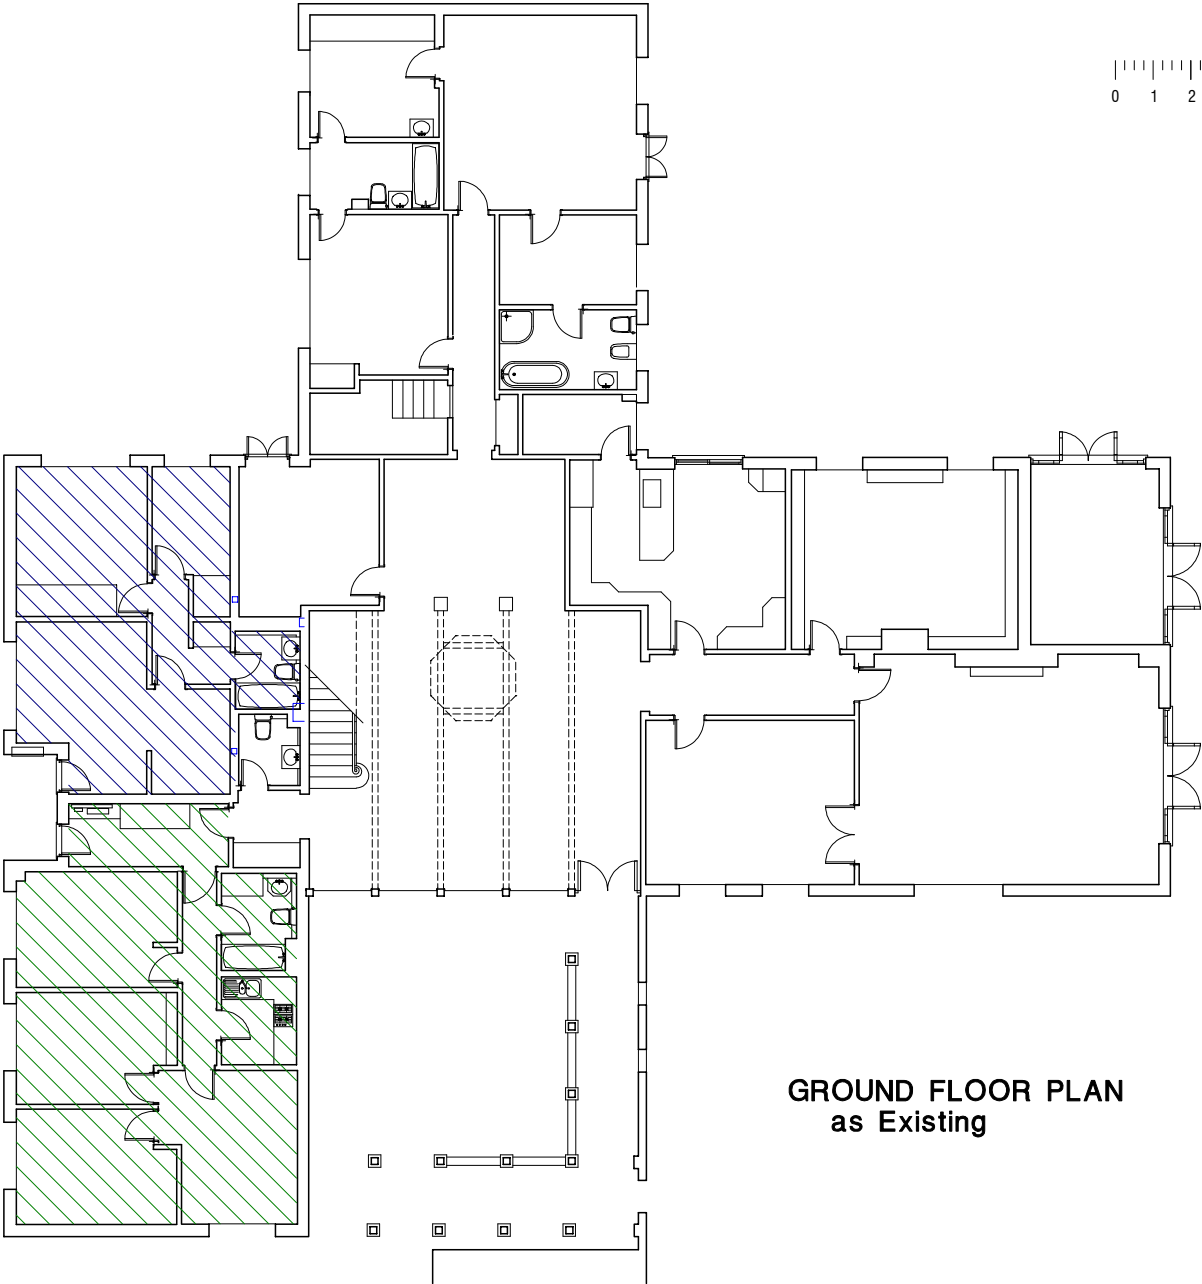

GROUND FLOOR PLAN  
as Existing