


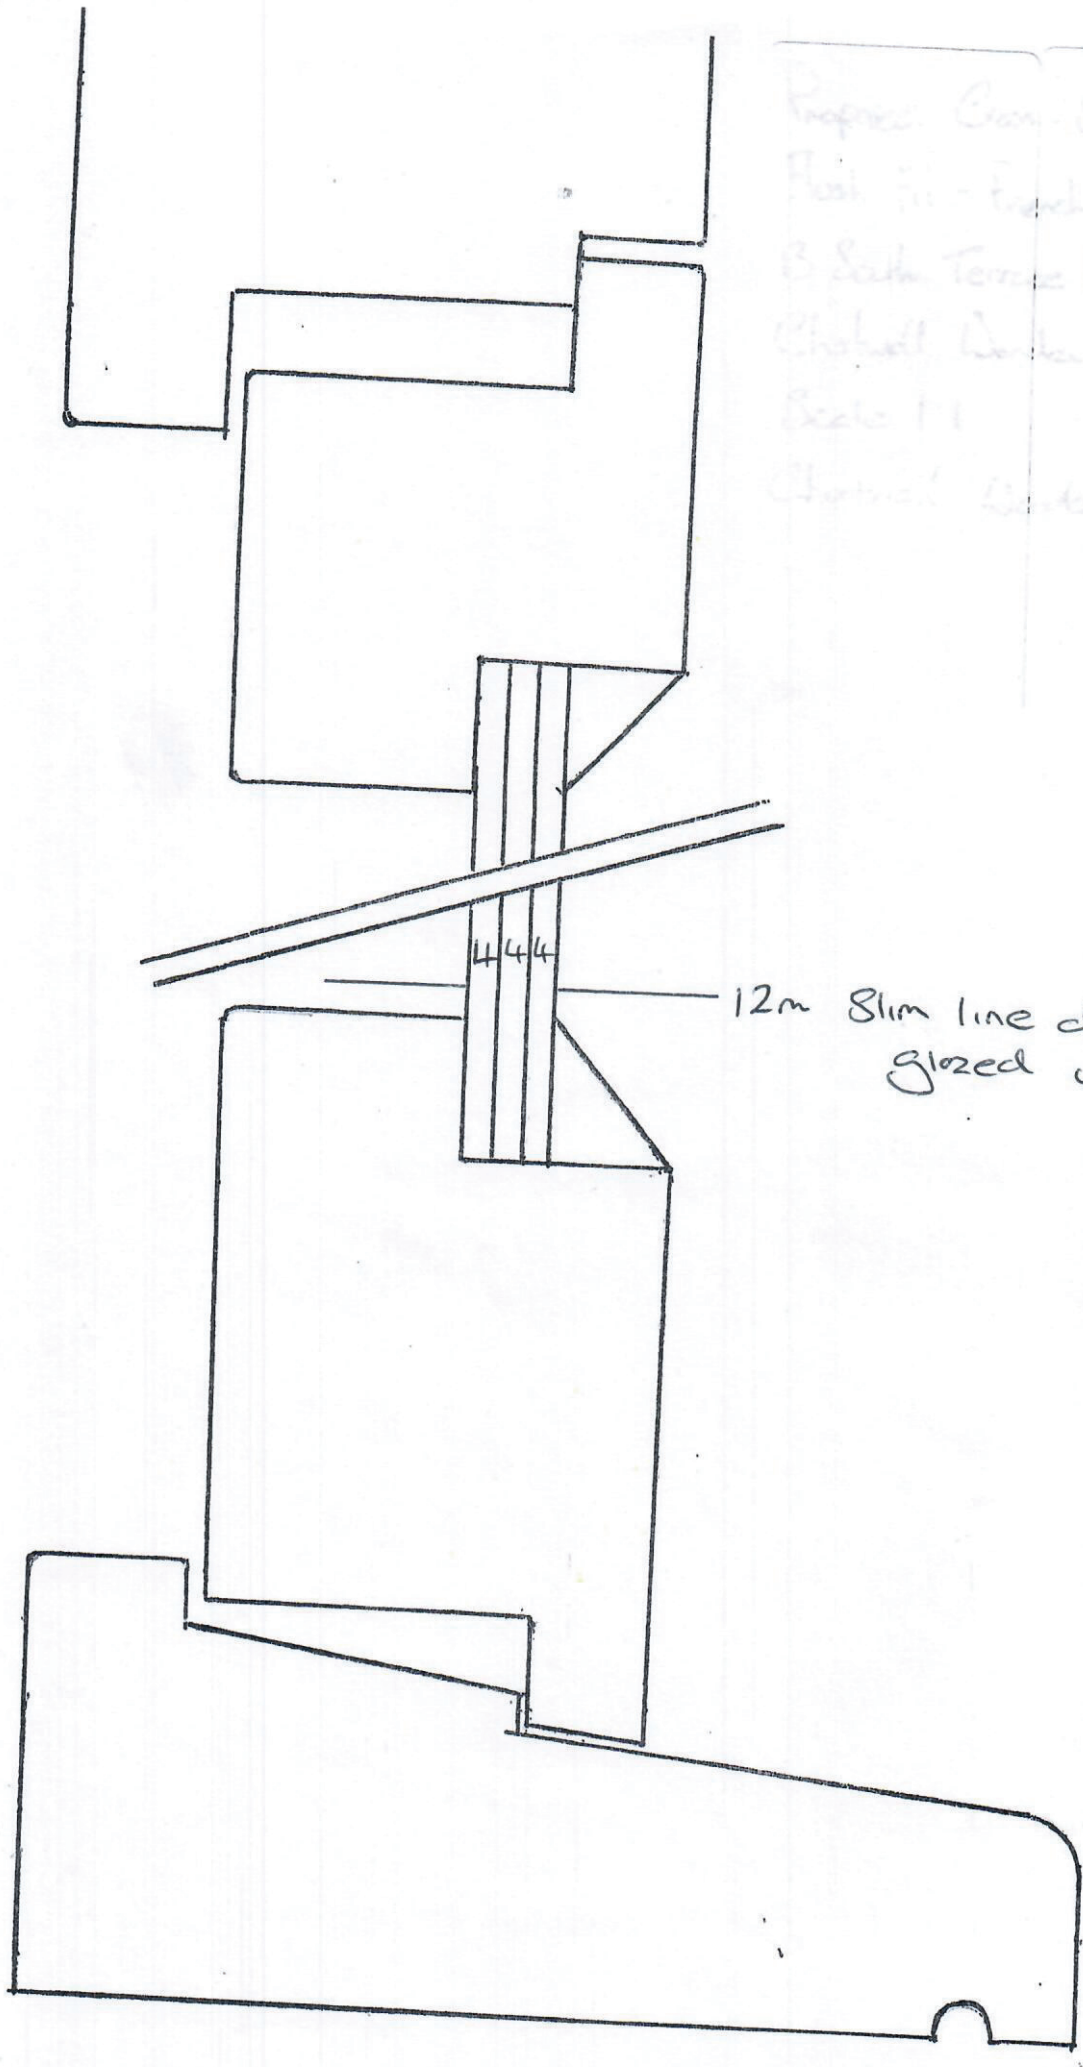

Scale: 1:1

12m Slim line double
glazed unit