


Extension – Walberton Baptist Church, The Street, Walberton.

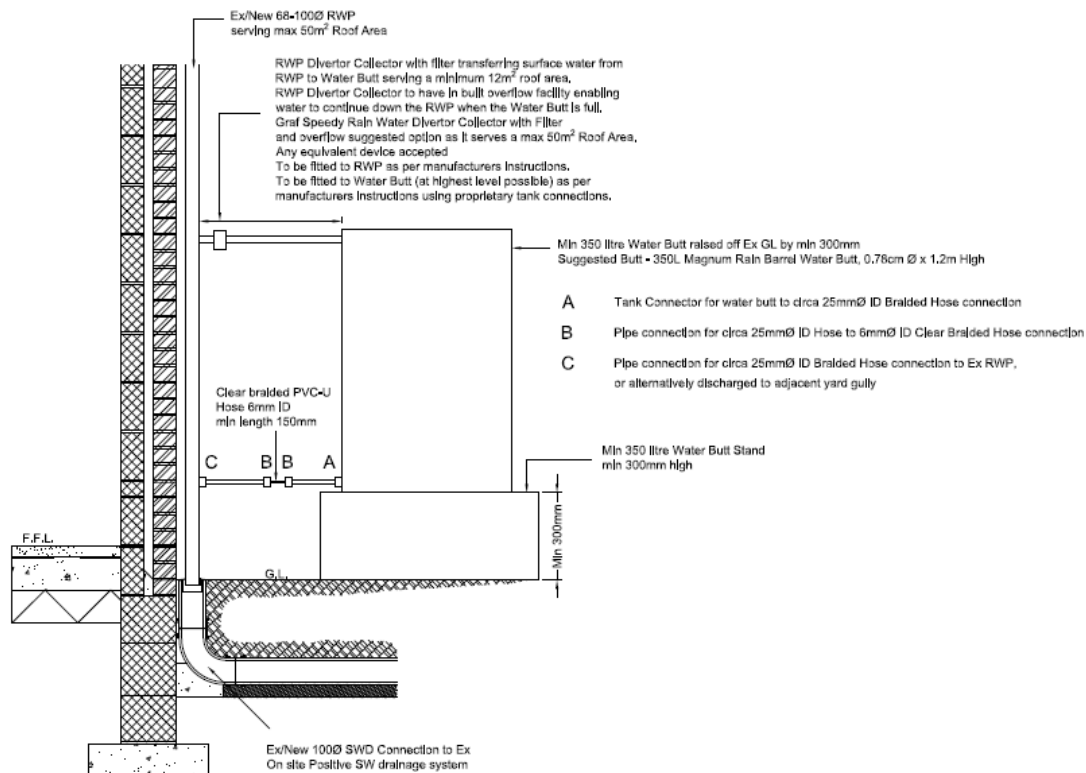

Typical Rainwater Butt arrangement
acting as Attenuation Device
(ie temporarily stores water and is intended to drain down)