


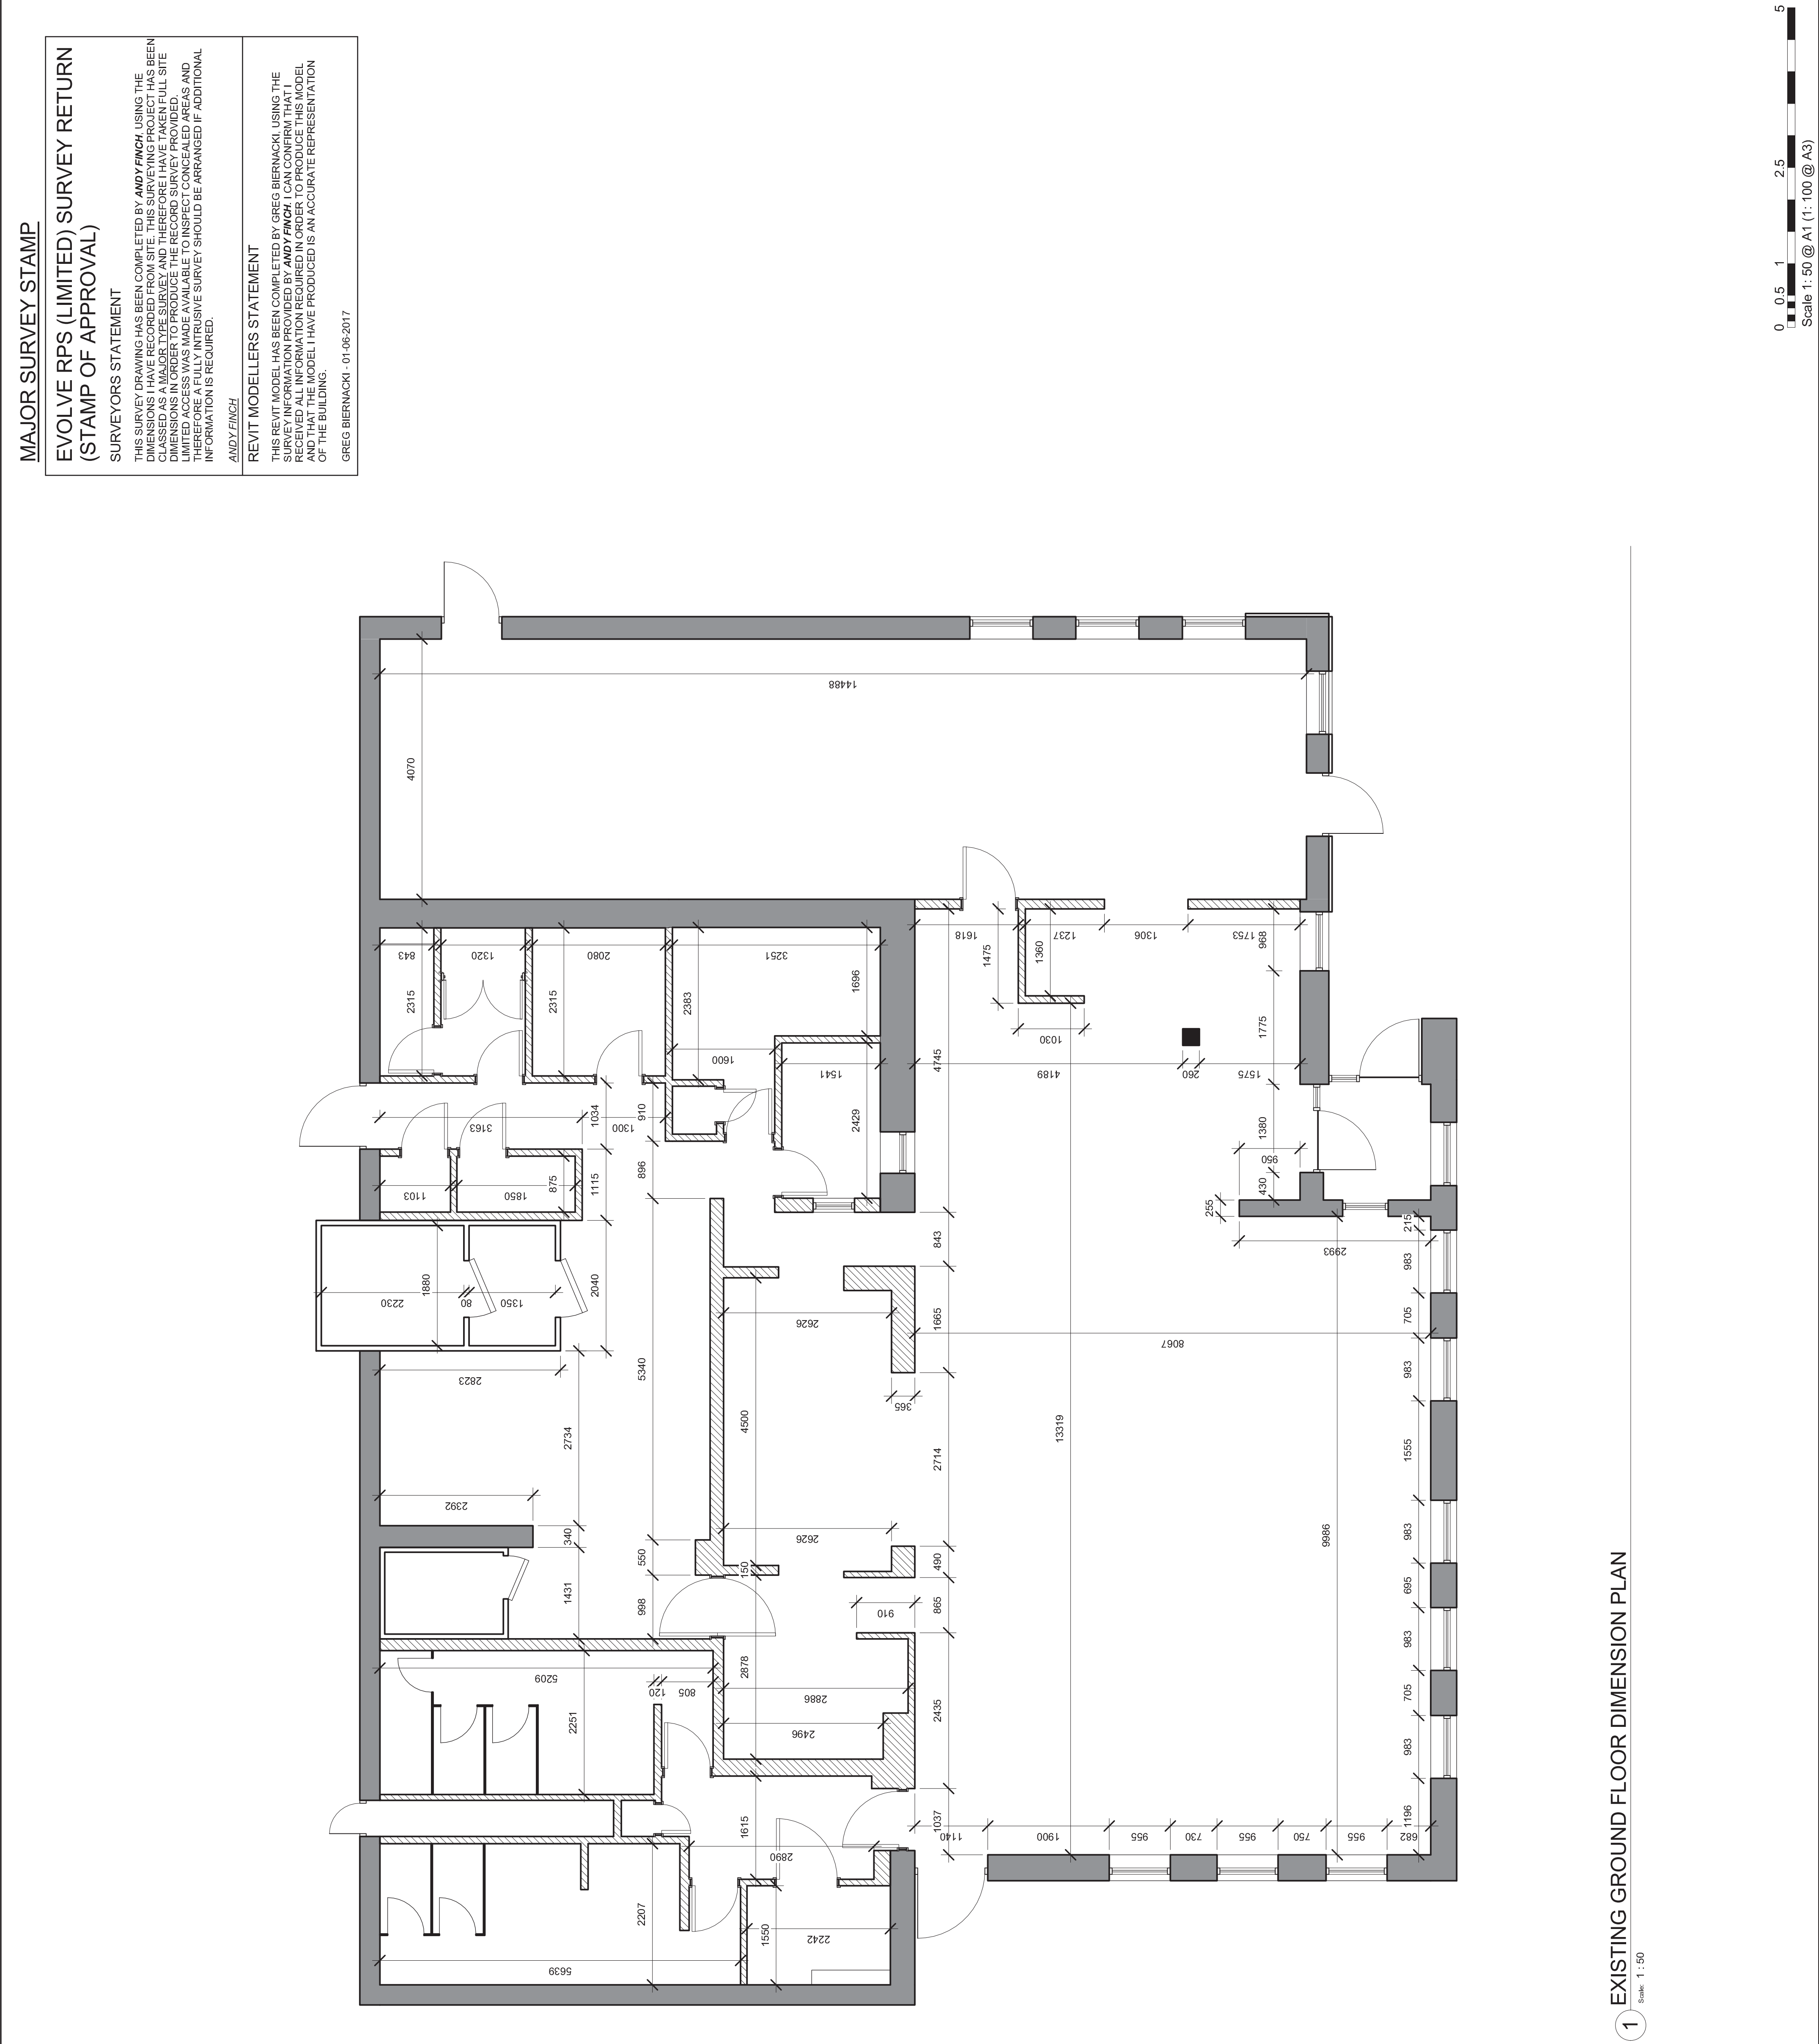

DESIGN DEVELOPMENT ONLY - NOT INTENDED FOR CONSTRUCTION

evolve.

EVOLVE ARCHITECTURE

The Coach House
Grange Business Park
Hewish Bristol
BS24 6RR

ARCHITECT OF RECORD

THIS DRAWING IS A DESIGN DEVELOPMENT DOCUMENT. SITE SPECIFIC MODIFICATIONS MADE UNDER THE RESPONSIBLE CHARGE OF THE ARCHITECT AND/OR ENGINEER OF RECORD SHALL BE RESPONSIBLE FOR PROVIDING THIS DOCUMENT FOR BIDDING, PERMITTING, OR CONSTRUCTION.

Rev	Date	By	Description

PROJECT NAME:
Fontwell

PROJECT ADDRESS:
Little Chef, Fontwell

BN18 0SB

STORE #:

tbc

PROJECT #:

tbc

CONCEPT:

PALETTE:

ISSUE DATE:

DESIGN MANAGER:

LEED® AP:

PRODUCTION DESIGNER:

CHECKED BY:

SHEET TITLE:

EXISTING DIMENSION PLAN

SCALE:

AS SHOWN

SHEET NUMBER:

SU-1001