




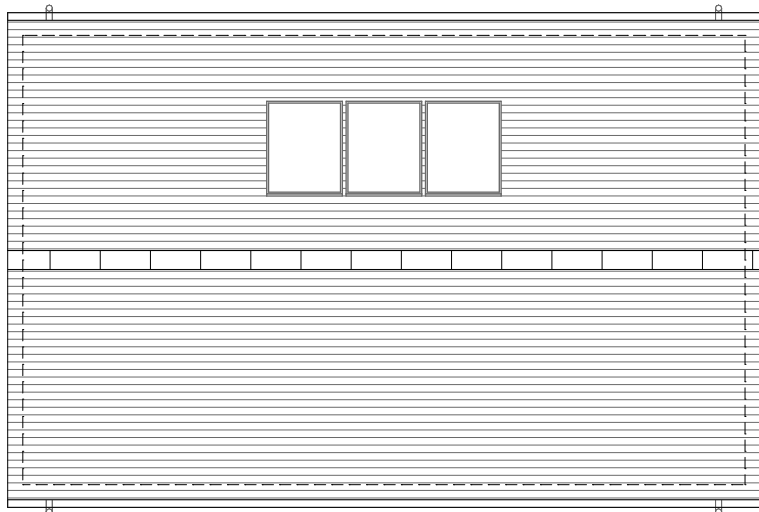

Proposed Roof Plan 1:100 @ A2

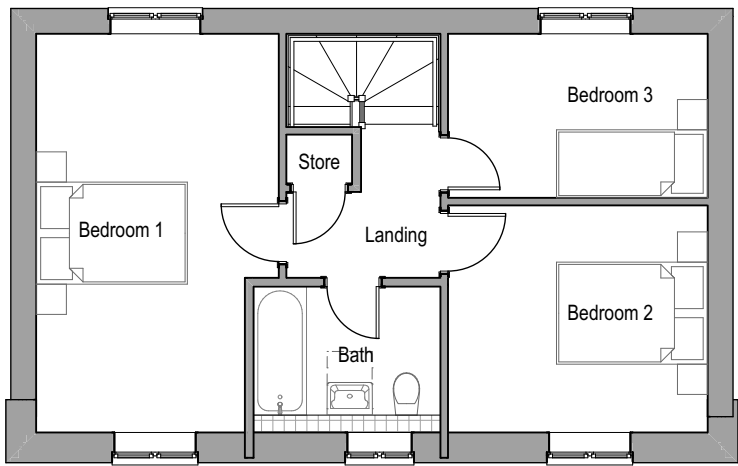

Proposed First Floor Plan 1:100 @ A2

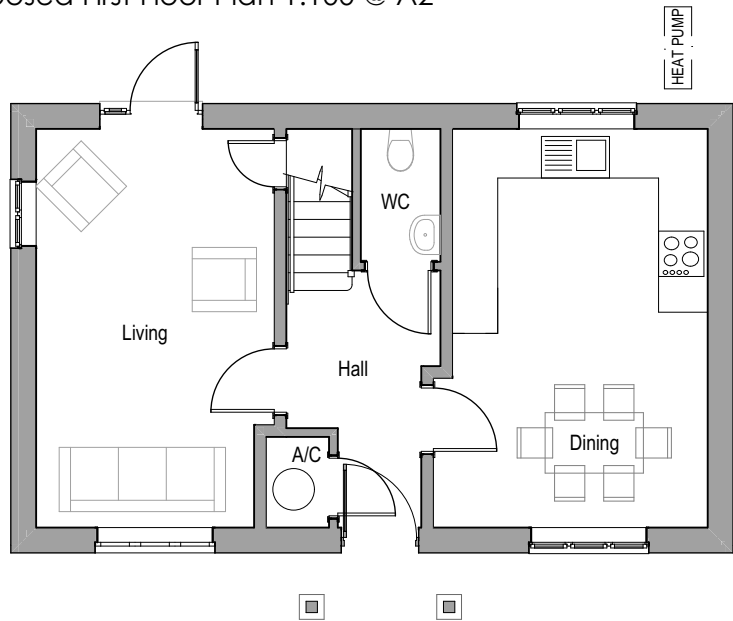

Proposed Ground Floor Plan 1:100 @ A2




Proposed Front Elevation 1:100 @ A2



Proposed Side Elevation 1:100 @ A2



Proposed Rear Elevation 1:100 @ A2

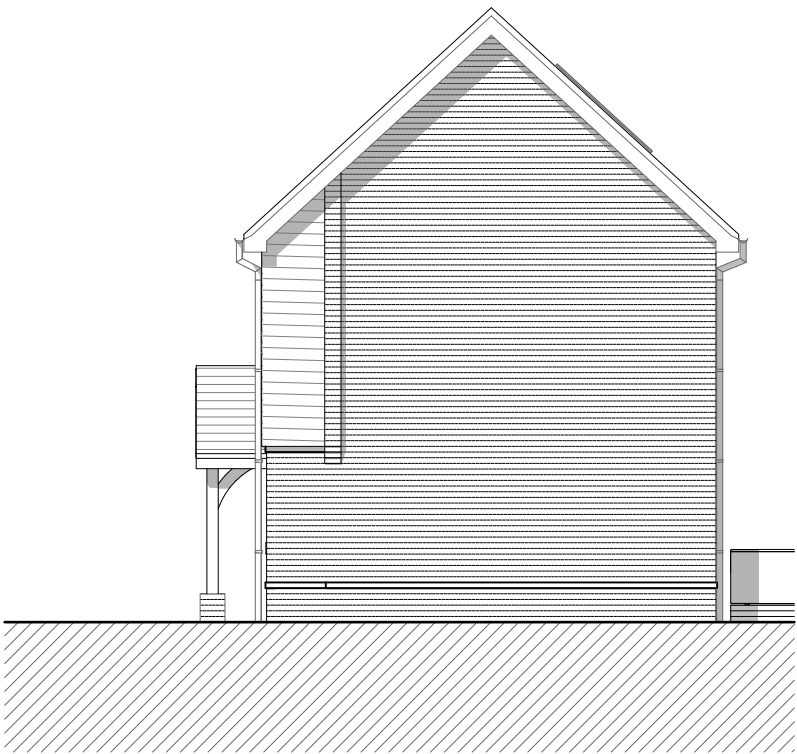

Proposed Side Elevation 1:100 @ A2

| MATERIAL SCHEDULE |   |                                               |
|-------------------|---|-----------------------------------------------|
| 1                 | - | Red Multi-Stock Brick                         |
| 2                 | - | Brown Multi Stock Brick                       |
| 3                 | - | Projecting Brick bands                        |
| 4                 | - | Headers and Cills in Contrasting detail Brick |
| 5                 | - | Black Weatherboarding                         |
| 6                 | - | Flint block with quoning                      |
| 7                 | - | Vertical tile hanging                         |
| 8                 | - | Grey Roof Tile                                |
| 9                 | - | Red Roof Tile                                 |
| 10                | - | White UPVC Fascias and Soffits                |
| 11                | - | Black Rainwater Goods                         |
| 12                | - | White UPVC Barge Board                        |
| 13                | - | White UPVC Casement Windows                   |
| 14                | - | Composite Front Entrance Door                 |
| 15                | - | Garage overhead door                          |

Accessibility  
Category - M4(1)

Unit Type - HTH (3B5P)

Location of PV's &  
heat pumps shown  
indicatively, refer to  
site plan

CLIENT

DOSWELL

Est 2005.

12345m

1:100@ A2

© Cloud 9 Architecture Ltd. All rights reserved.

This drawing and the design contained herein are the copyright of Cloud 9 Architecture Ltd and may not be reproduced, copied, or disclosed to any third party without prior written permission. This drawing is to be read in conjunction with all relevant architects', consultants', and specialists' drawings and specifications.

All dimensions must be checked on site prior to commencement of any work. Do not scale from this drawing. Any discrepancies are to be reported to Cloud 9 Architecture Ltd immediately.

Cloud 9 Architecture Ltd  
Cell Block Studios  
HM Naval Base  
College Road  
Portsmouth PO1 3LJ

www.cloud9architecture.co.uk  
enquiries@cloud9architecture.co.uk

| REVISIONS |            |                                                                        |
|-----------|------------|------------------------------------------------------------------------|
| REV       | DATE       | COMMENTS                                                               |
| P1        | 07/06/2024 | Planning Issue                                                         |
| P2        | 02/07/2024 | Front gable and rear door removed. Plot footprint reduced and mirrored |
| P3        | 03/08/2024 | Fenestration amended                                                   |

PROJECT TITLE  
**Land West of Yapton Lane**

DRAWING TITLE  
**Plot 42**

DRAWING NUMBER  
**C9\_26\_03\_PL\_HTH\_P3**

DRAWN BY  
**SL**

DATE  
**02.07.26**

SCALE  
**1:100 @ A2**



CLOUD 9 ARCHITECTURE