

ADJOINING PROPERTY


revision	date	amendment

HEDGE APPROX 2.5M HIGH

BNL ØP


Client: Mr & Mrs N. Fulcher

date: Nov 2025

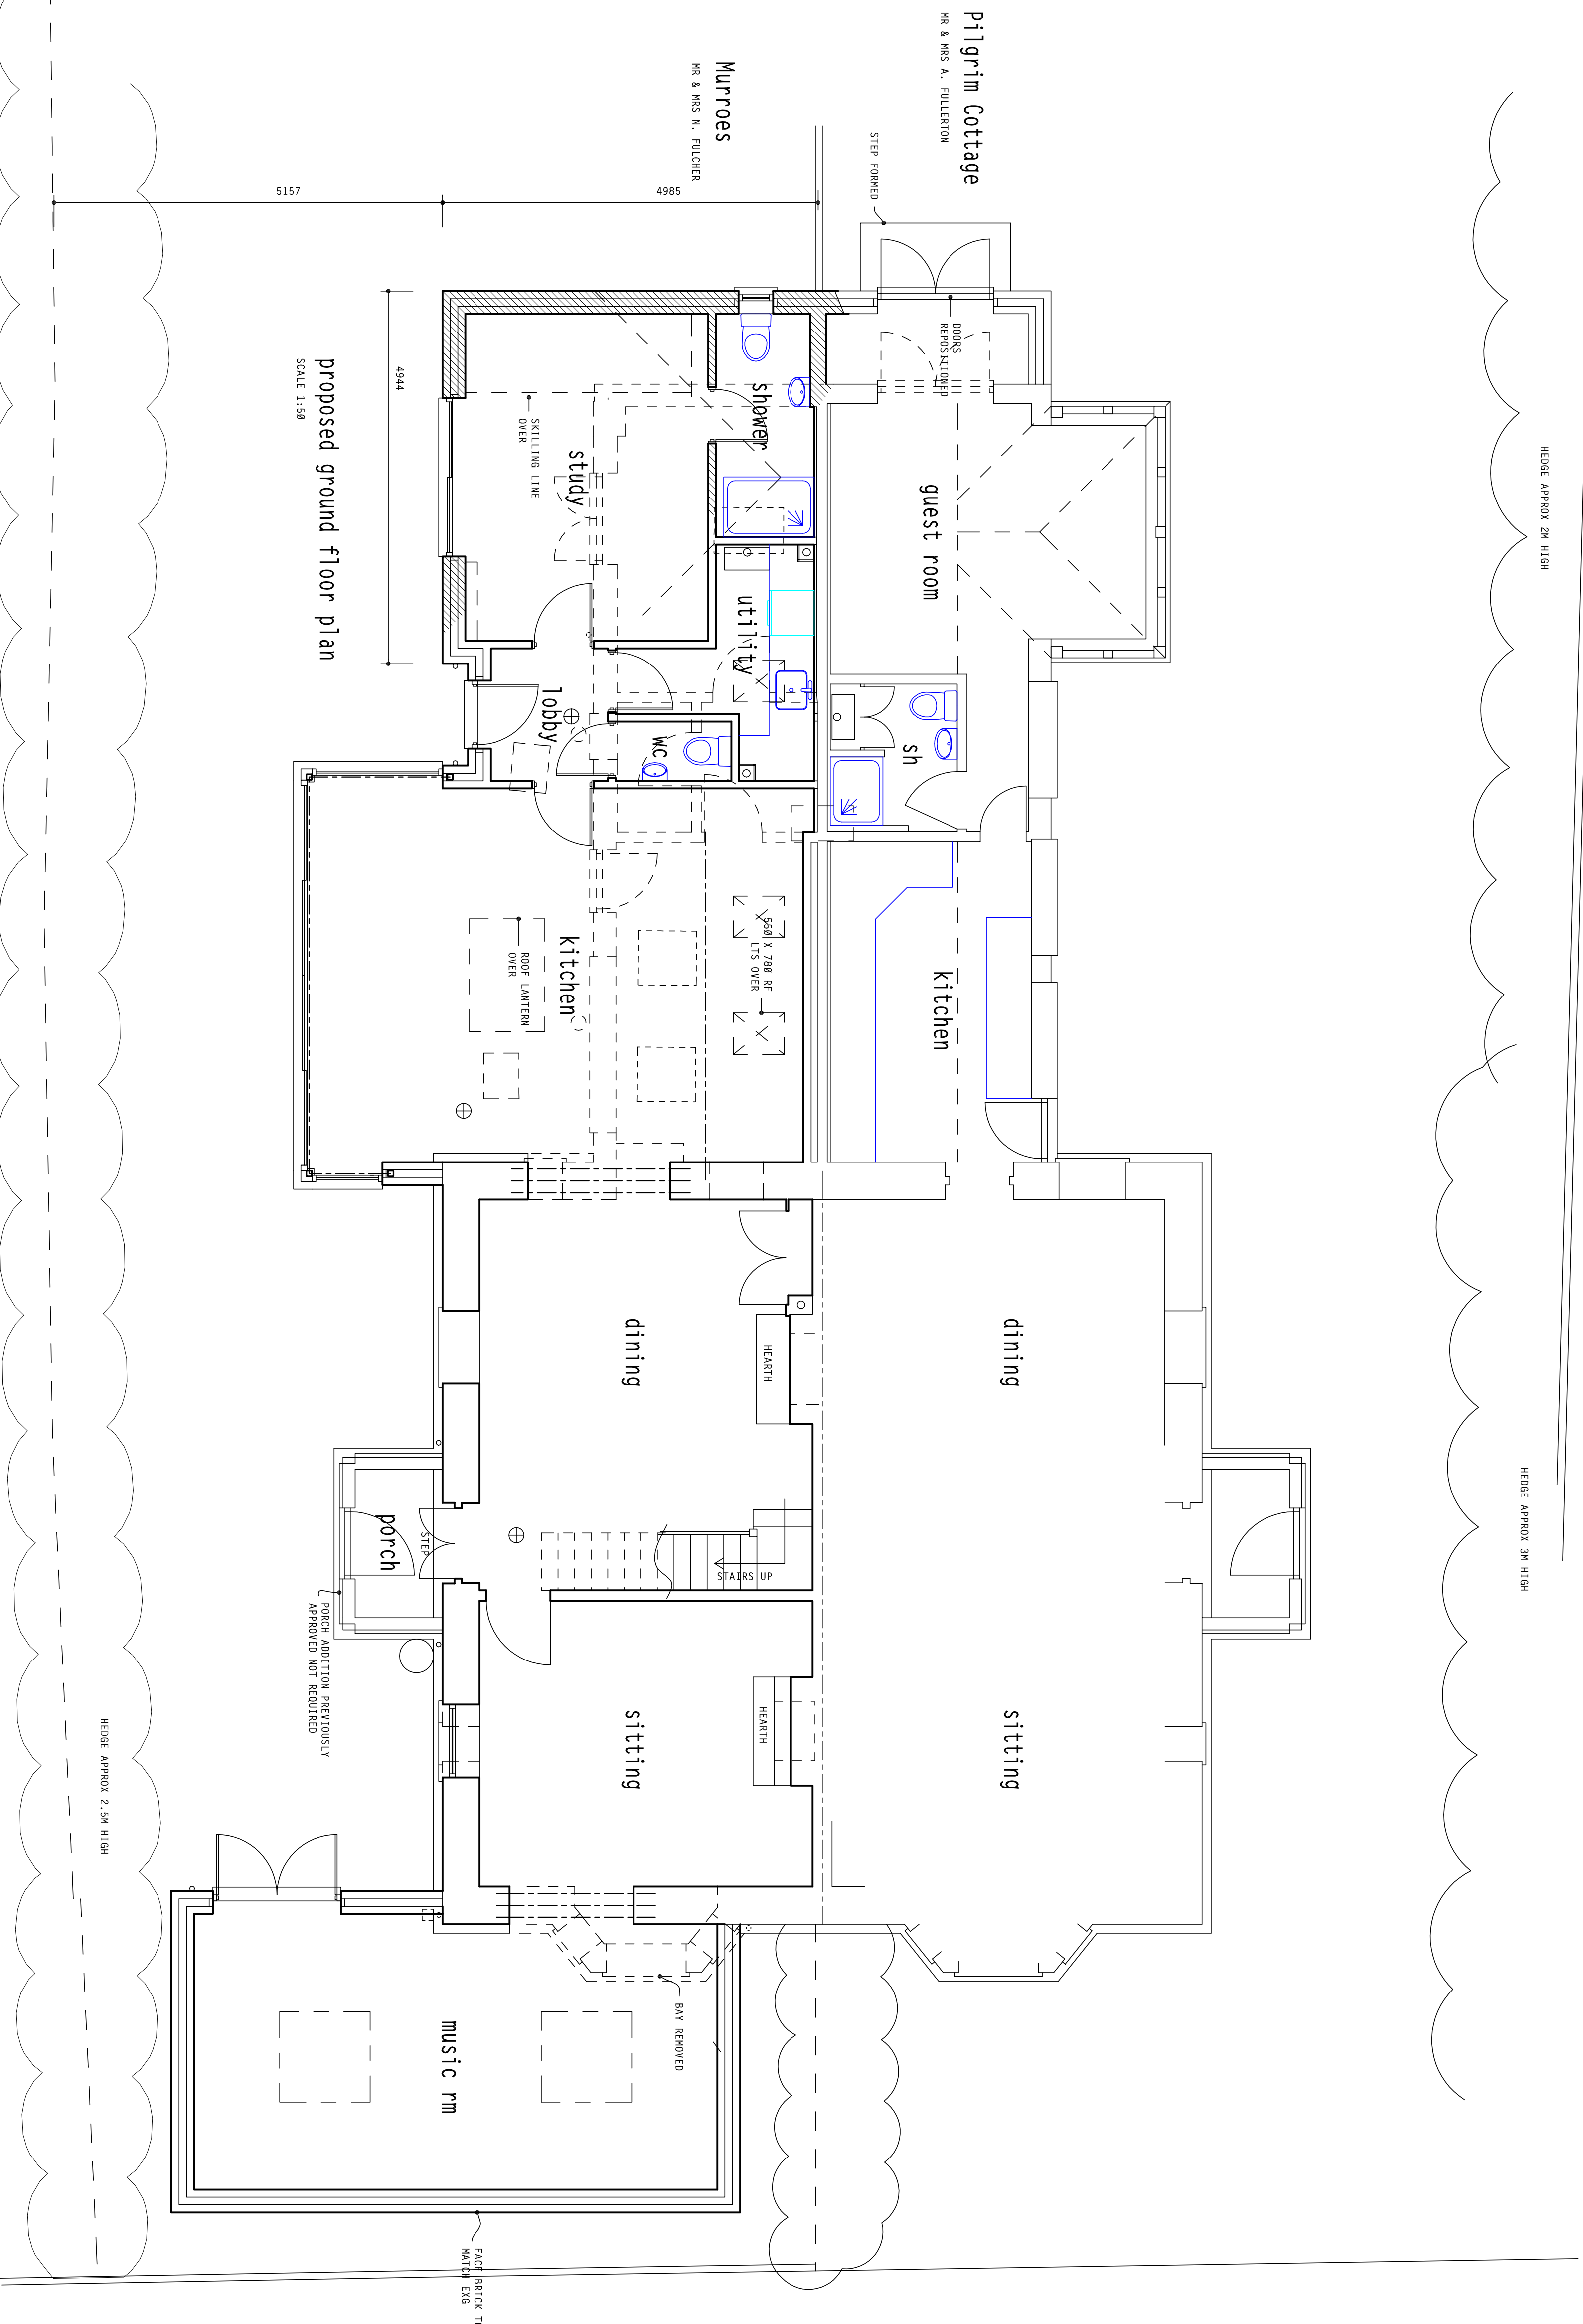

planning drawing

scale in metres 1:50

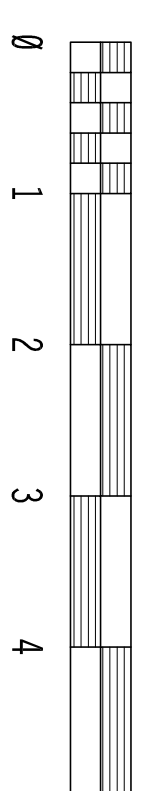

north

